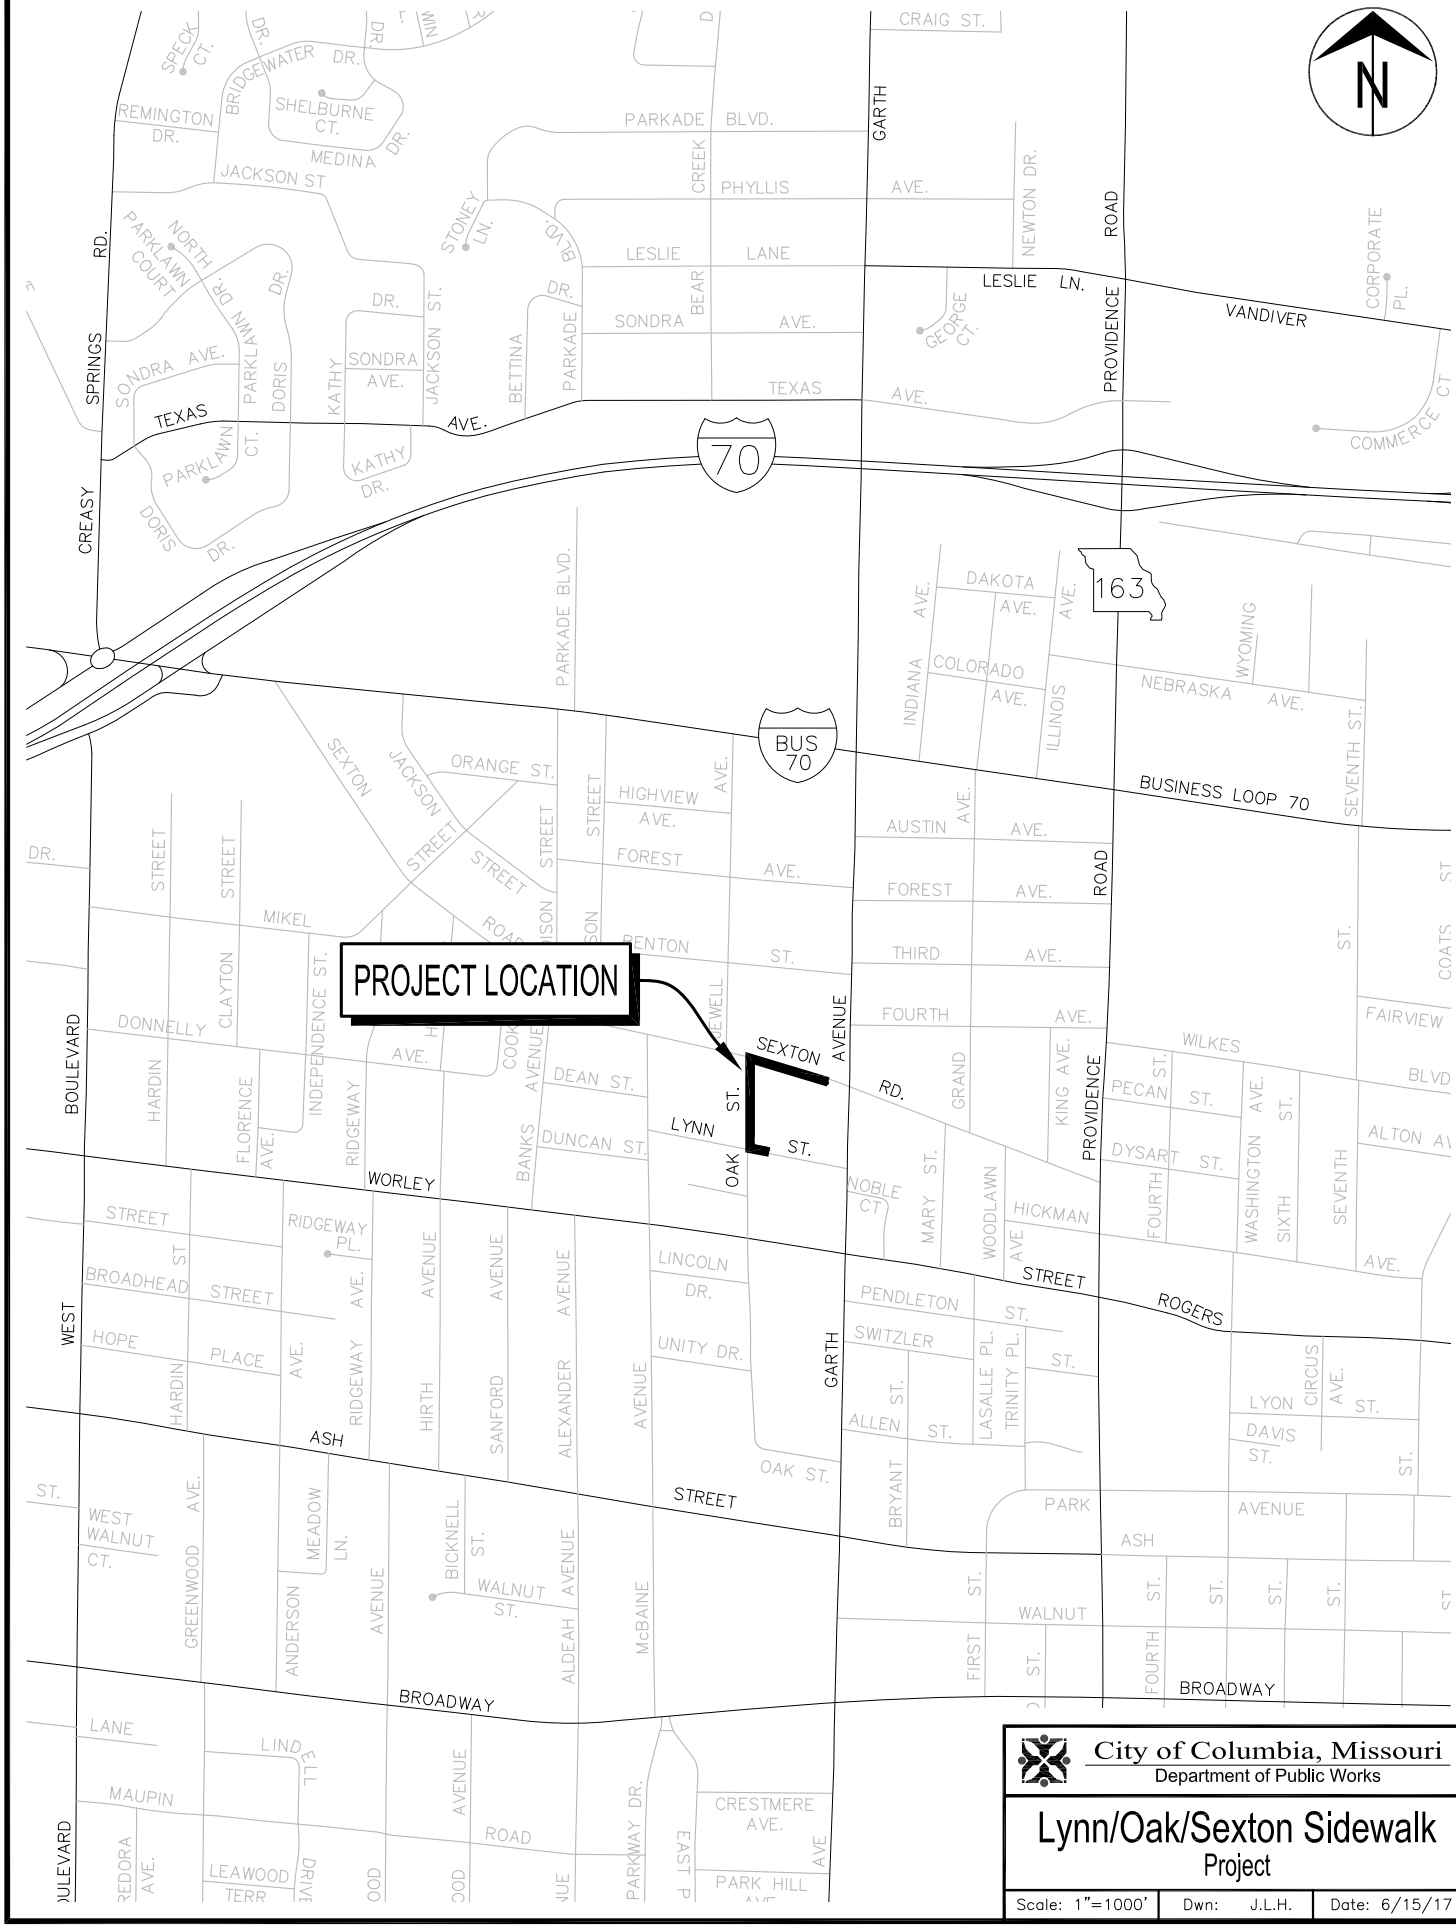


City of Columbia, Missouri
Department of Public Works

Lynn/Oak/Sexton Sidewalk Project

Scale: 1"=1000'	Dwn: J.L.H.	Date: 6/15/17

o:\caddproj\sidewalk\lynn-oak-sexton sidewalk\lynn-oak-sexton.dwg