c:\coddproj\sidewalk\lynn-oak-sexton sidewalk\design\design sidewalk.dwg

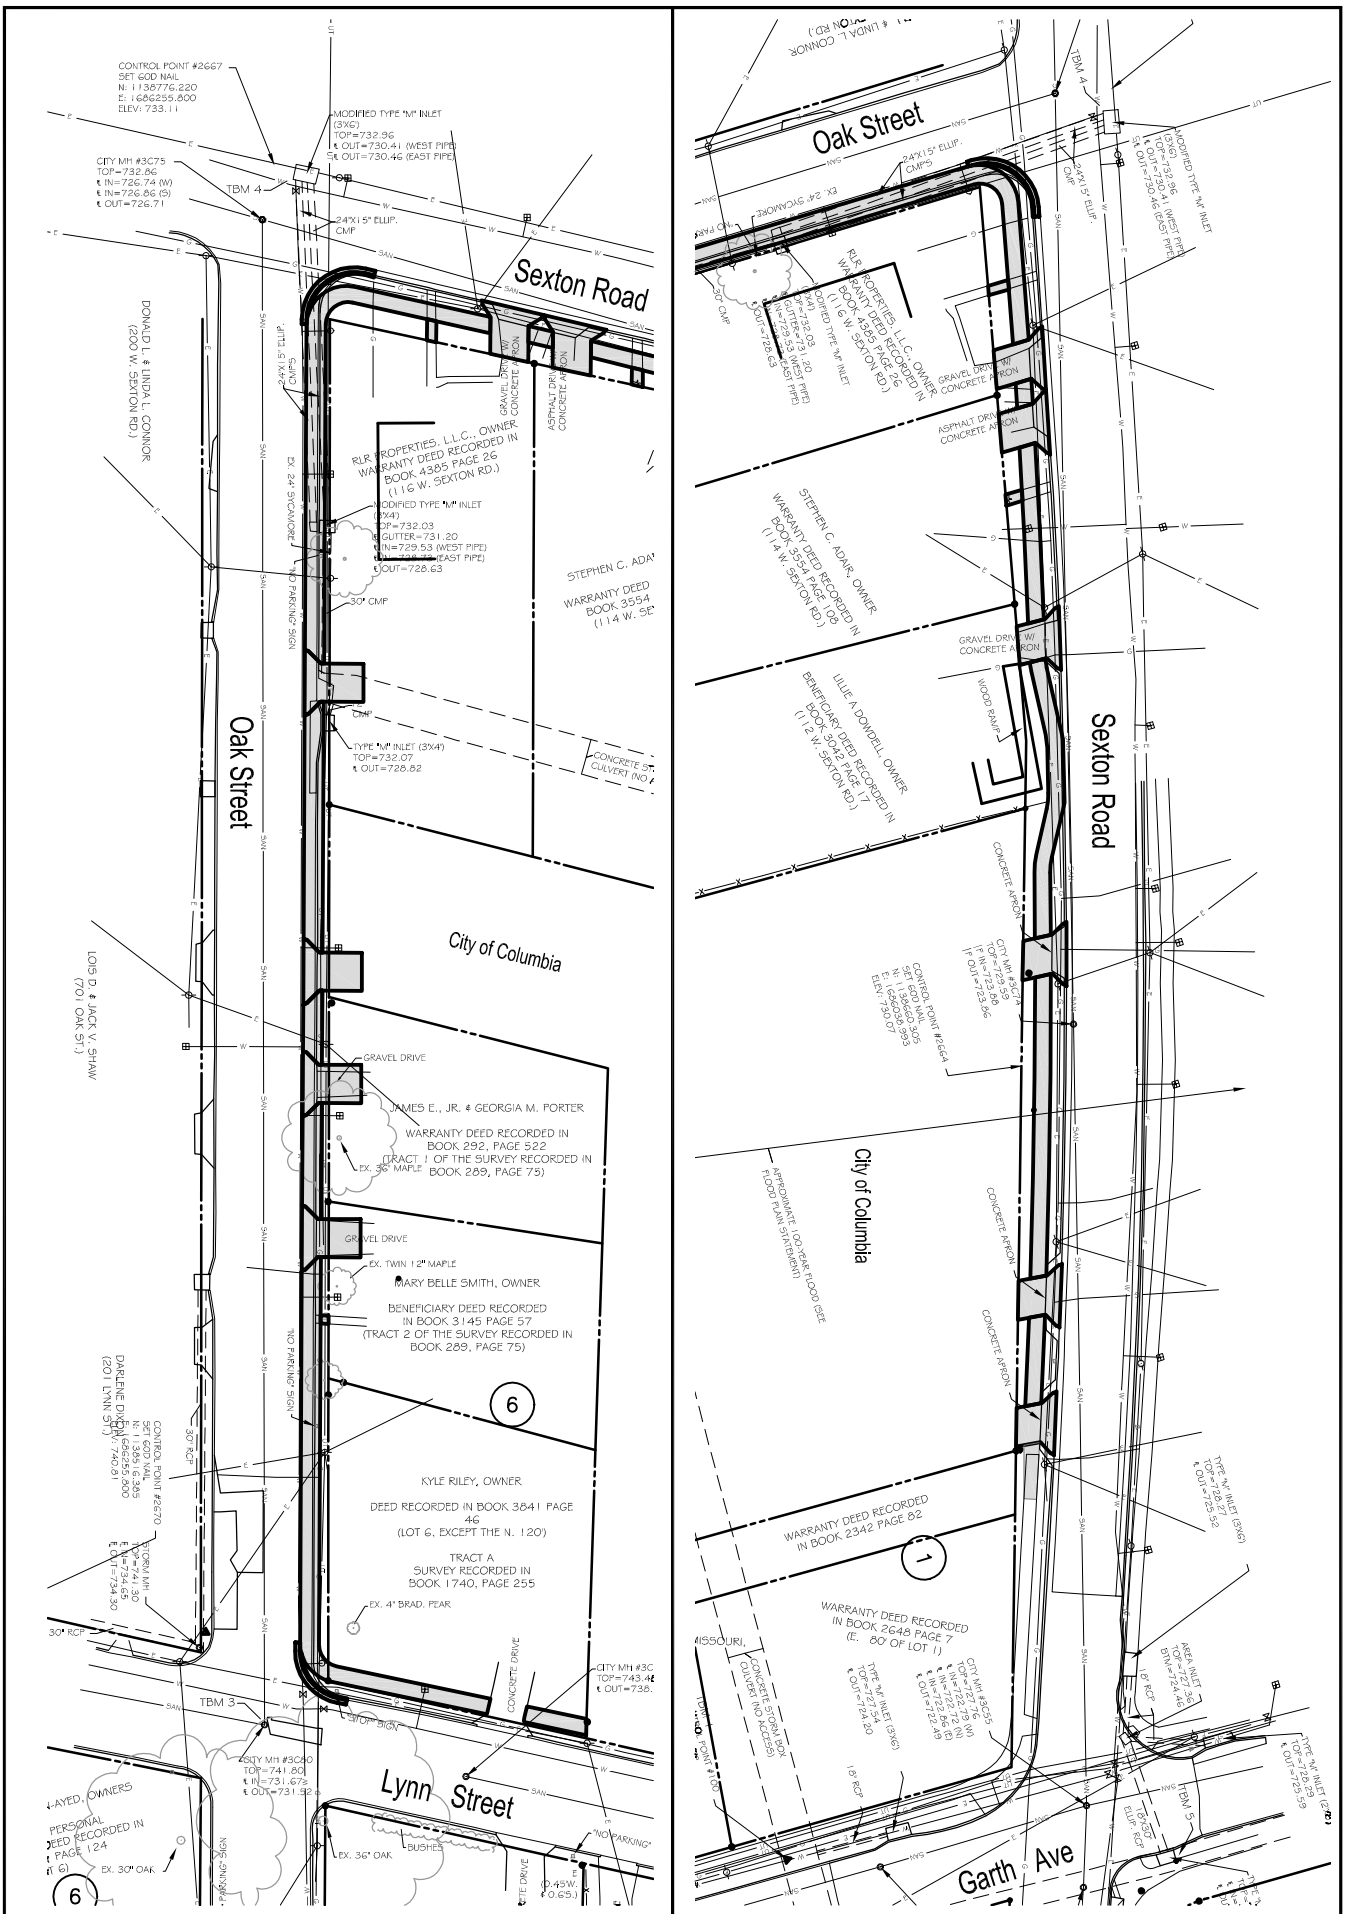

Sheet 1 of 1	Drawn: A.L.M.	Date: 6/20/17	Scale: 1" = 20'
	Chk: K.A.K.	Dwg: A.L.M.	File No.

Sealed for Sidewalk Improvement Purposes Only

City of Columbia, Missouri

Department of Public Works

Lynn/Oak/Sexton Sidewalk

Plan Sheet

No.	Date	By	Revision