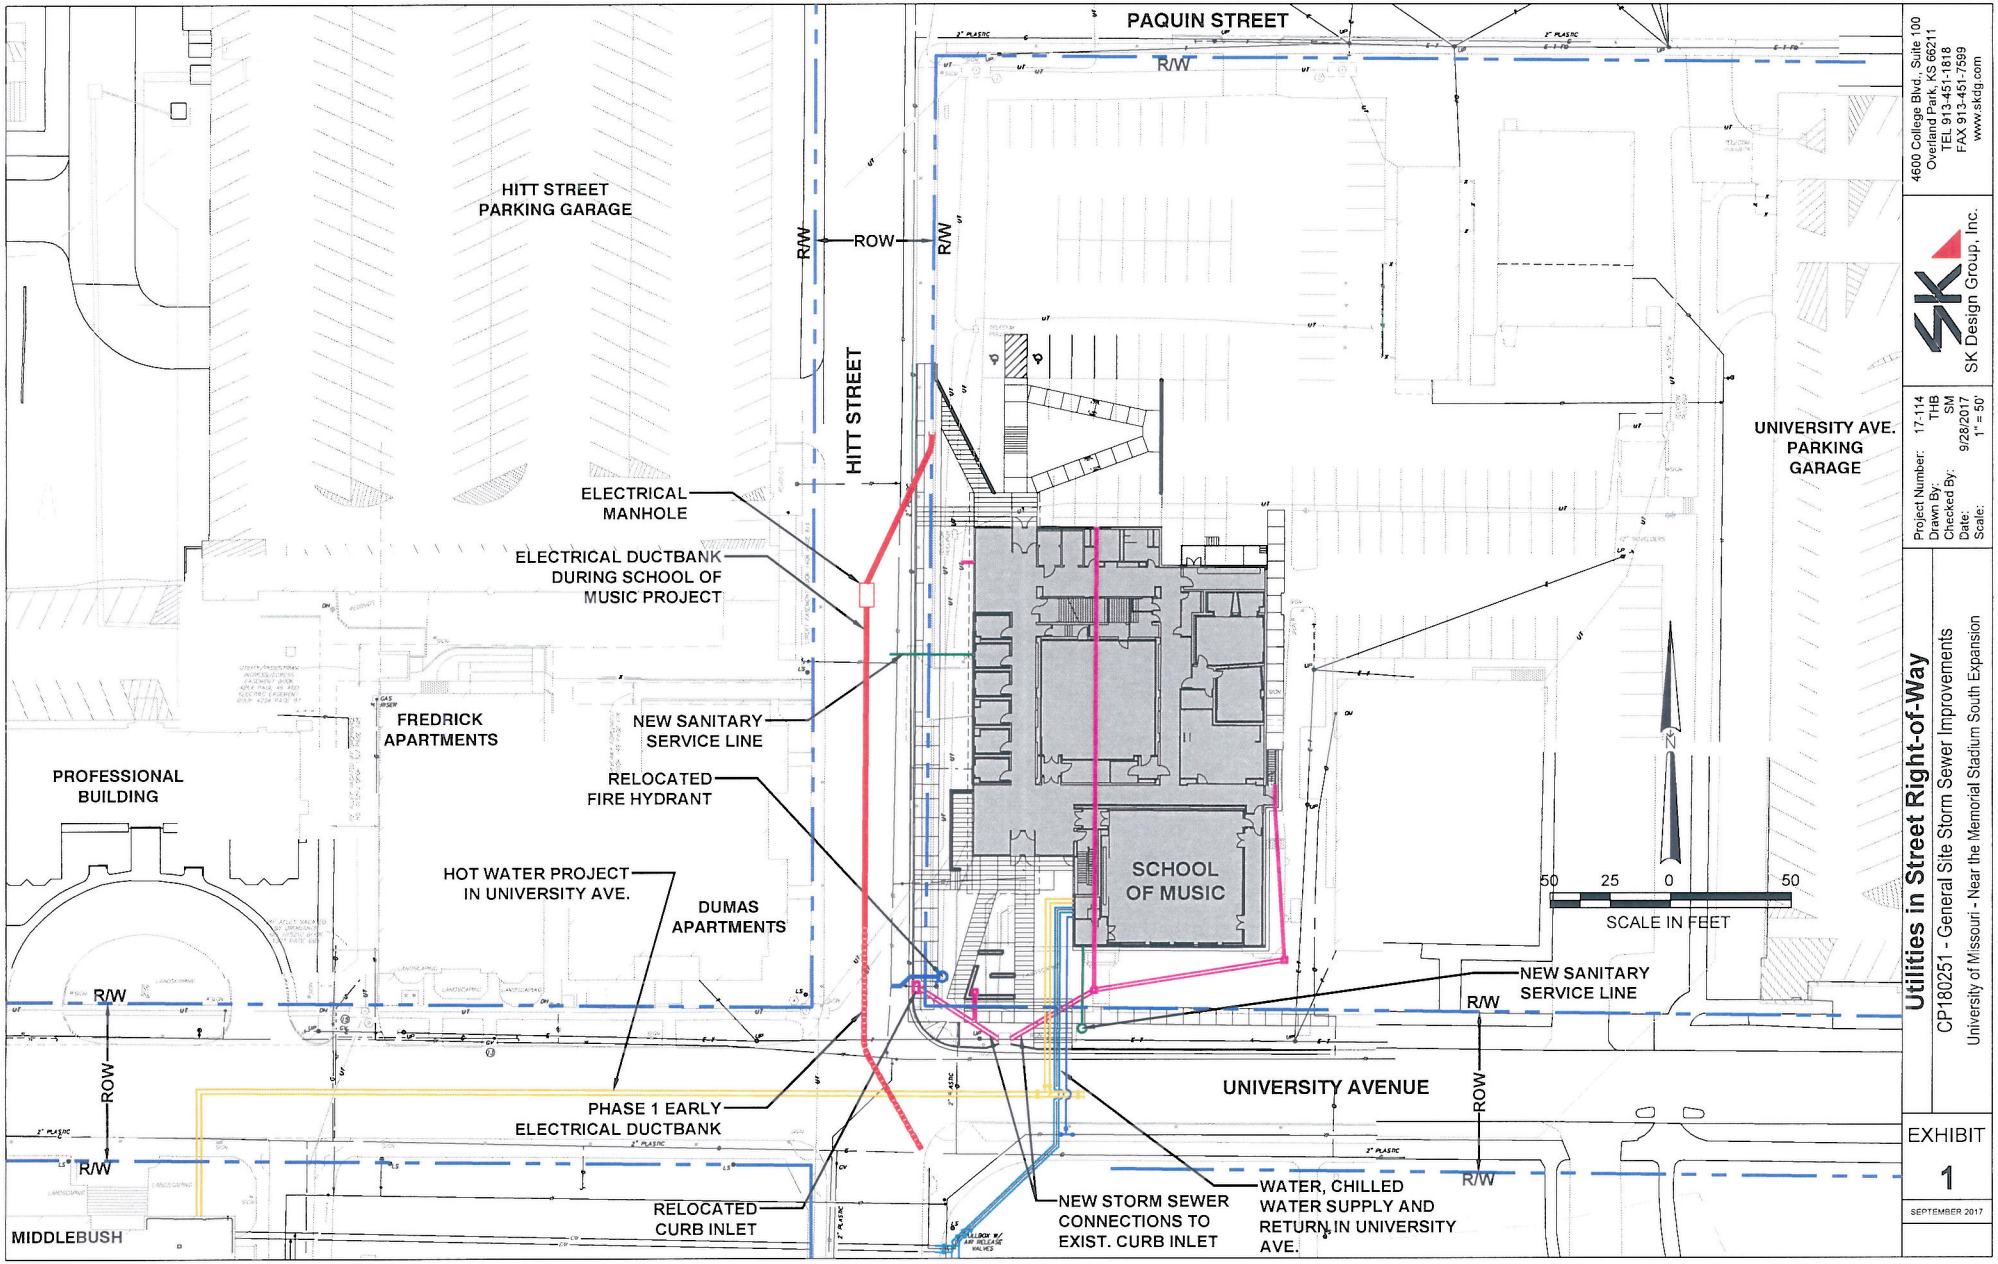


4600 College Blvd., Suite 100
Overland Park, KS 66211
TEL 913-451-1818
FAX 913-451-7599
www.skdg.com

SK Design Group, Inc.

Project Number: 17-114
Drawn By: THB
Checked By: SM
Date: 9/28/2017
Scale: 1" = 50'

Utilities in Street Right-of-Way

CP180251 - General Site Storm Sewer Improvements

University of Missouri - Near the Memorial Stadium South Expansion

EXHIBIT

1

SEPTEMBER 2017