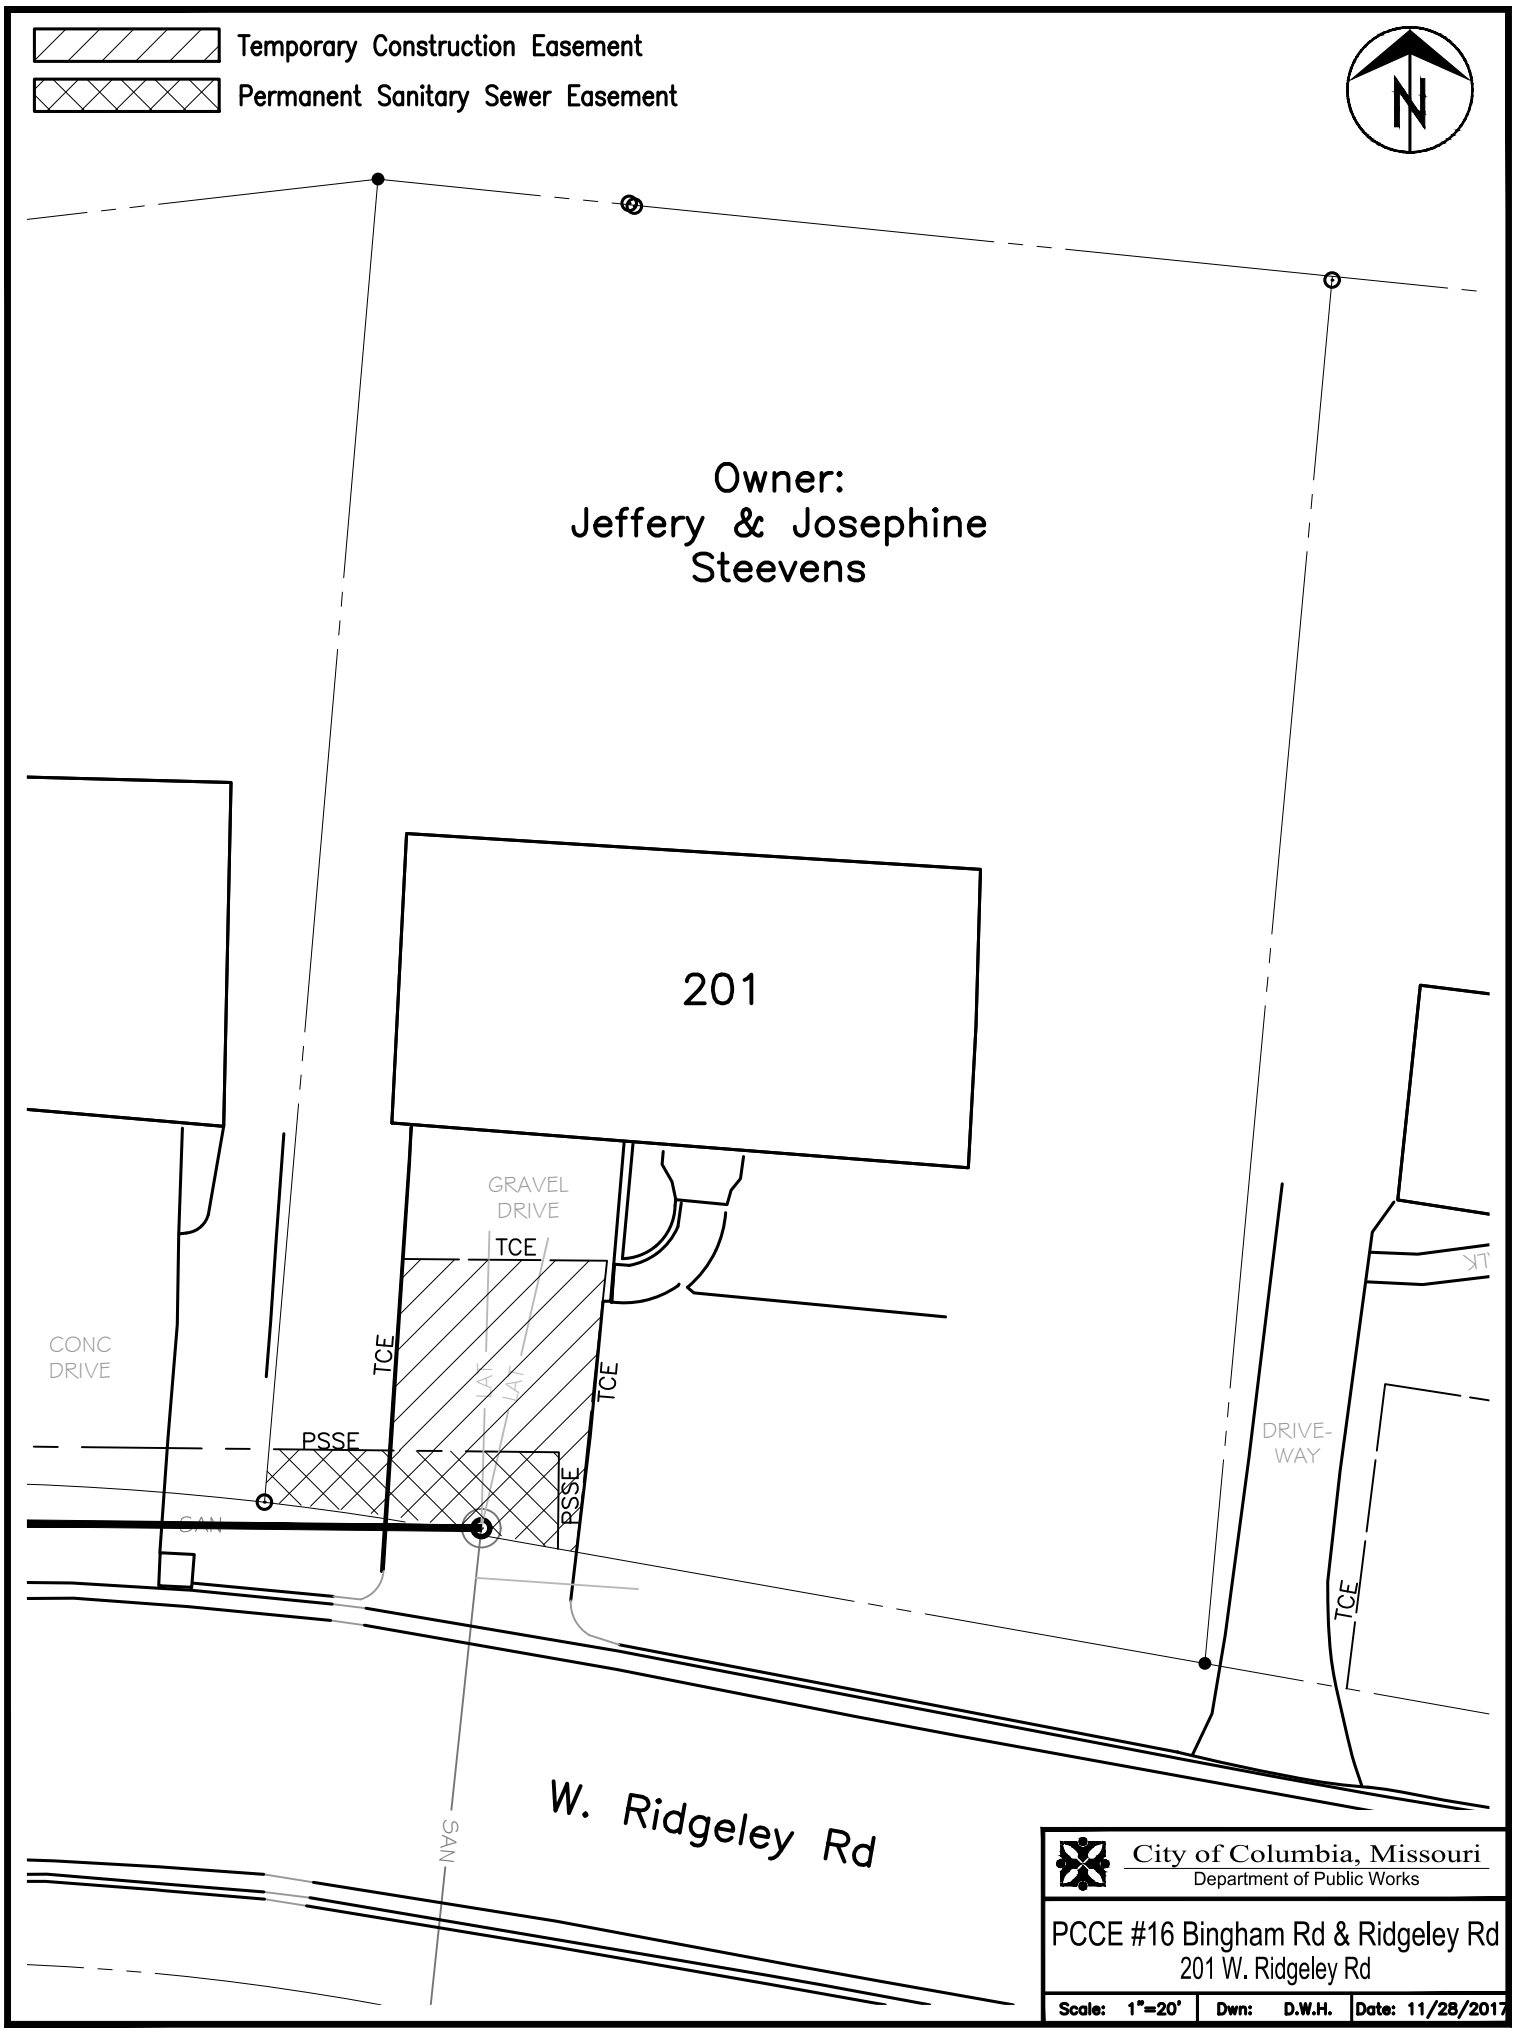

Temporary Construction Easement
Permanent Sanitary Sewer Easement
N
Owner:
Jeffery & Josephine
Steevens
201
GRAVEL
DRIVE
TCE
TCE
TCE
CONC
DRIVE
PSSE
PSSE
SAN
SAN
DRIVE-
WAY
TCE
W. Ridgeley Rd
City of Columbia, Missouri
Department of Public Works
PCCE #16 Bingham Rd & Ridgeley Rd
201 W. Ridgeley Rd
Scale: 1"=20'
Dwn: D.W.H.
Date: 11/28/2017