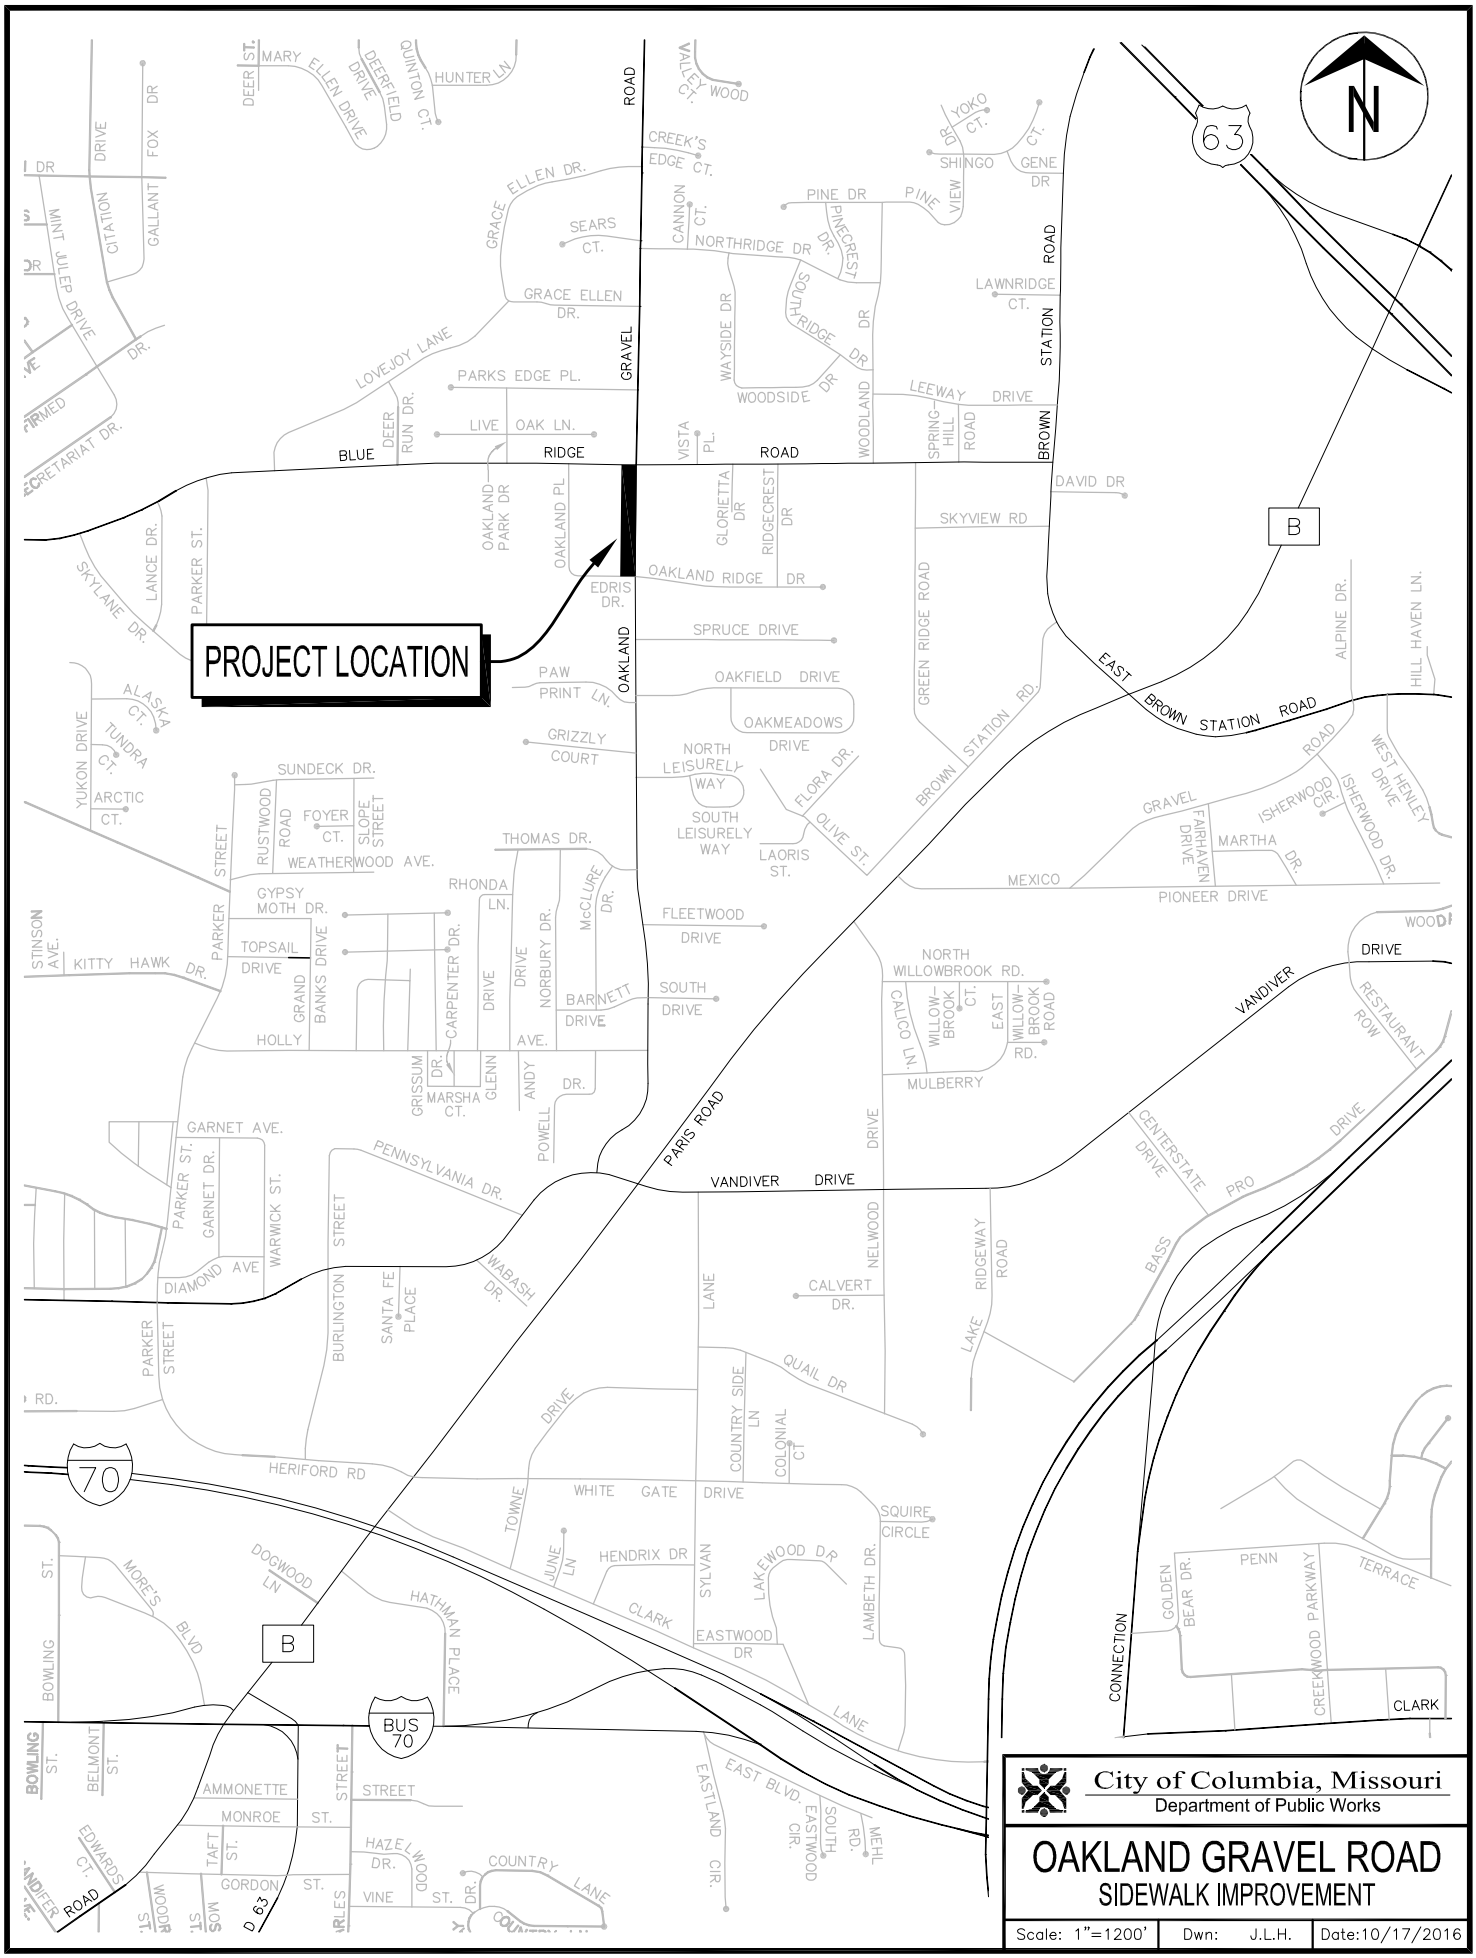

City of Columbia, Missouri
Department of Public Works

OAKLAND GRAVEL ROAD
SIDEWALK IMPROVEMENT

Scale: 1"=1200'	Dwn: J.L.H.	Date:10/17/2016

o:\caddproj\sidewalk\oakland gravel road 18-02-16\design\oaklandgravelrd sidewalk.dwg