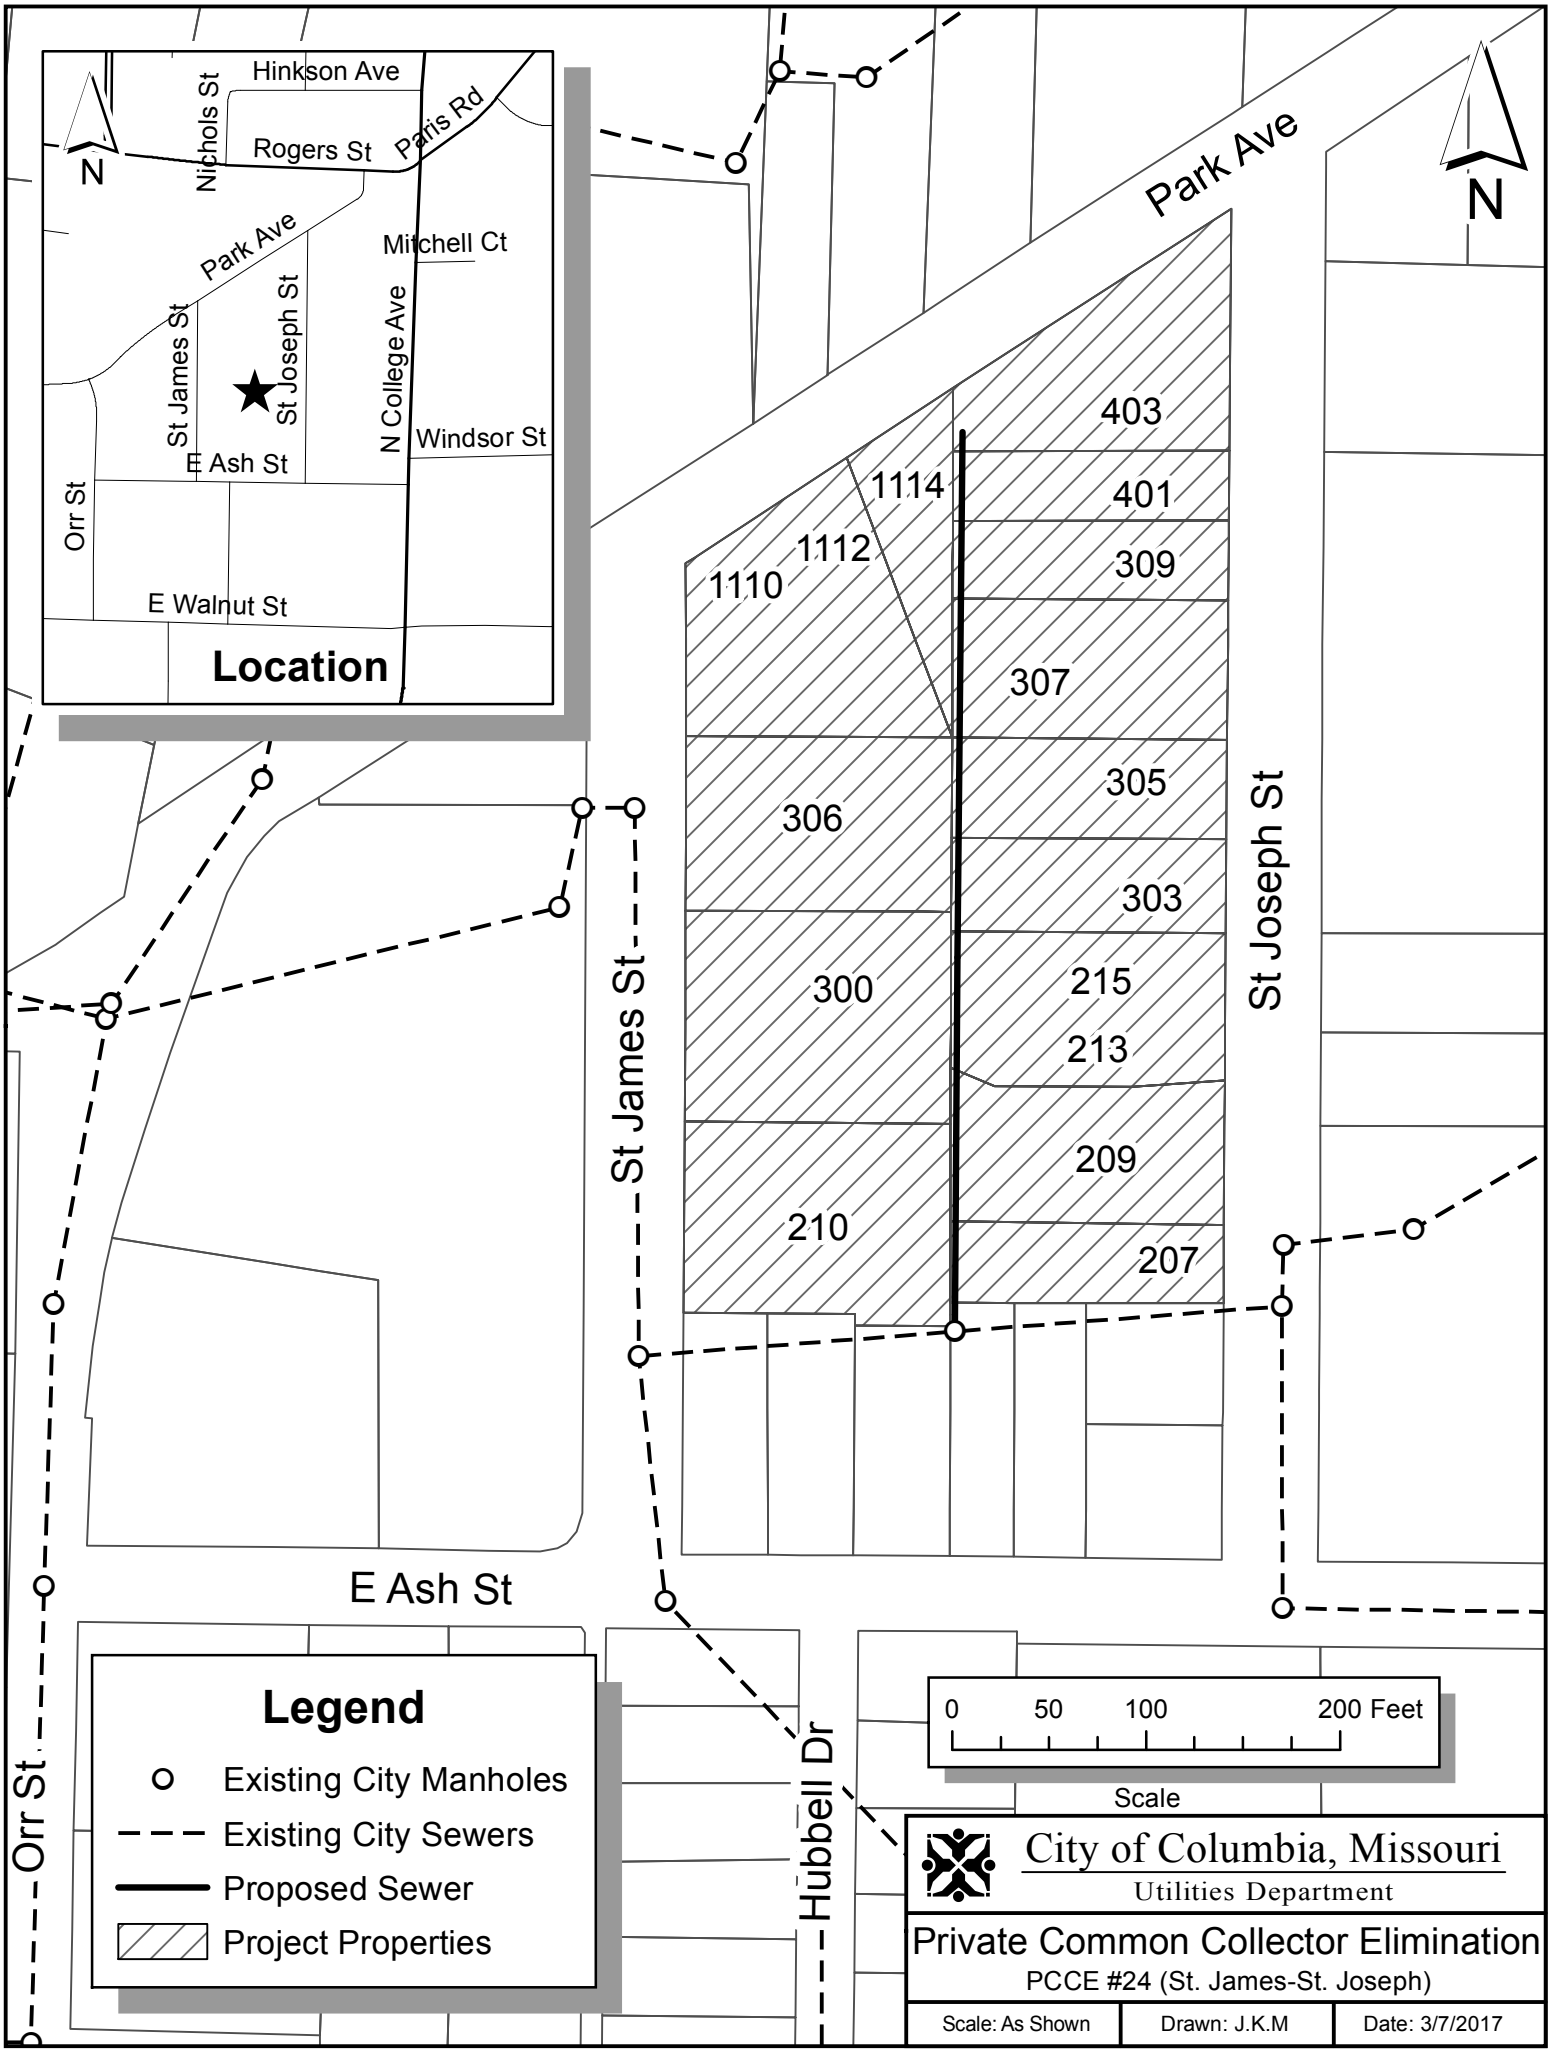

Location
Hinkson Ave
Nichols St
Rogers St
Paris Rd
Park Ave
Mitchell Ct
St James St
St Joseph St
N College Ave
Windsor St
E Ash St
Orr St
E Walnut St
N
Park Ave
403
401
309
307
305
303
215
213
209
207
1114
1112
1110
306
300
210
St James St
St Joseph St
E Ash St
Orr St
Hubbell Dr
Legend
Existing City Manholes
Existing City Sewers
Proposed Sewer
Project Properties
0
50
100
200 Feet
Scale
City of Columbia, Missouri
Utilities Department
Private Common Collector Elimination
PCCE #24 (St. James-St. Joseph)
Scale: As Shown
Drawn: J.K.M
Date: 3/7/2017