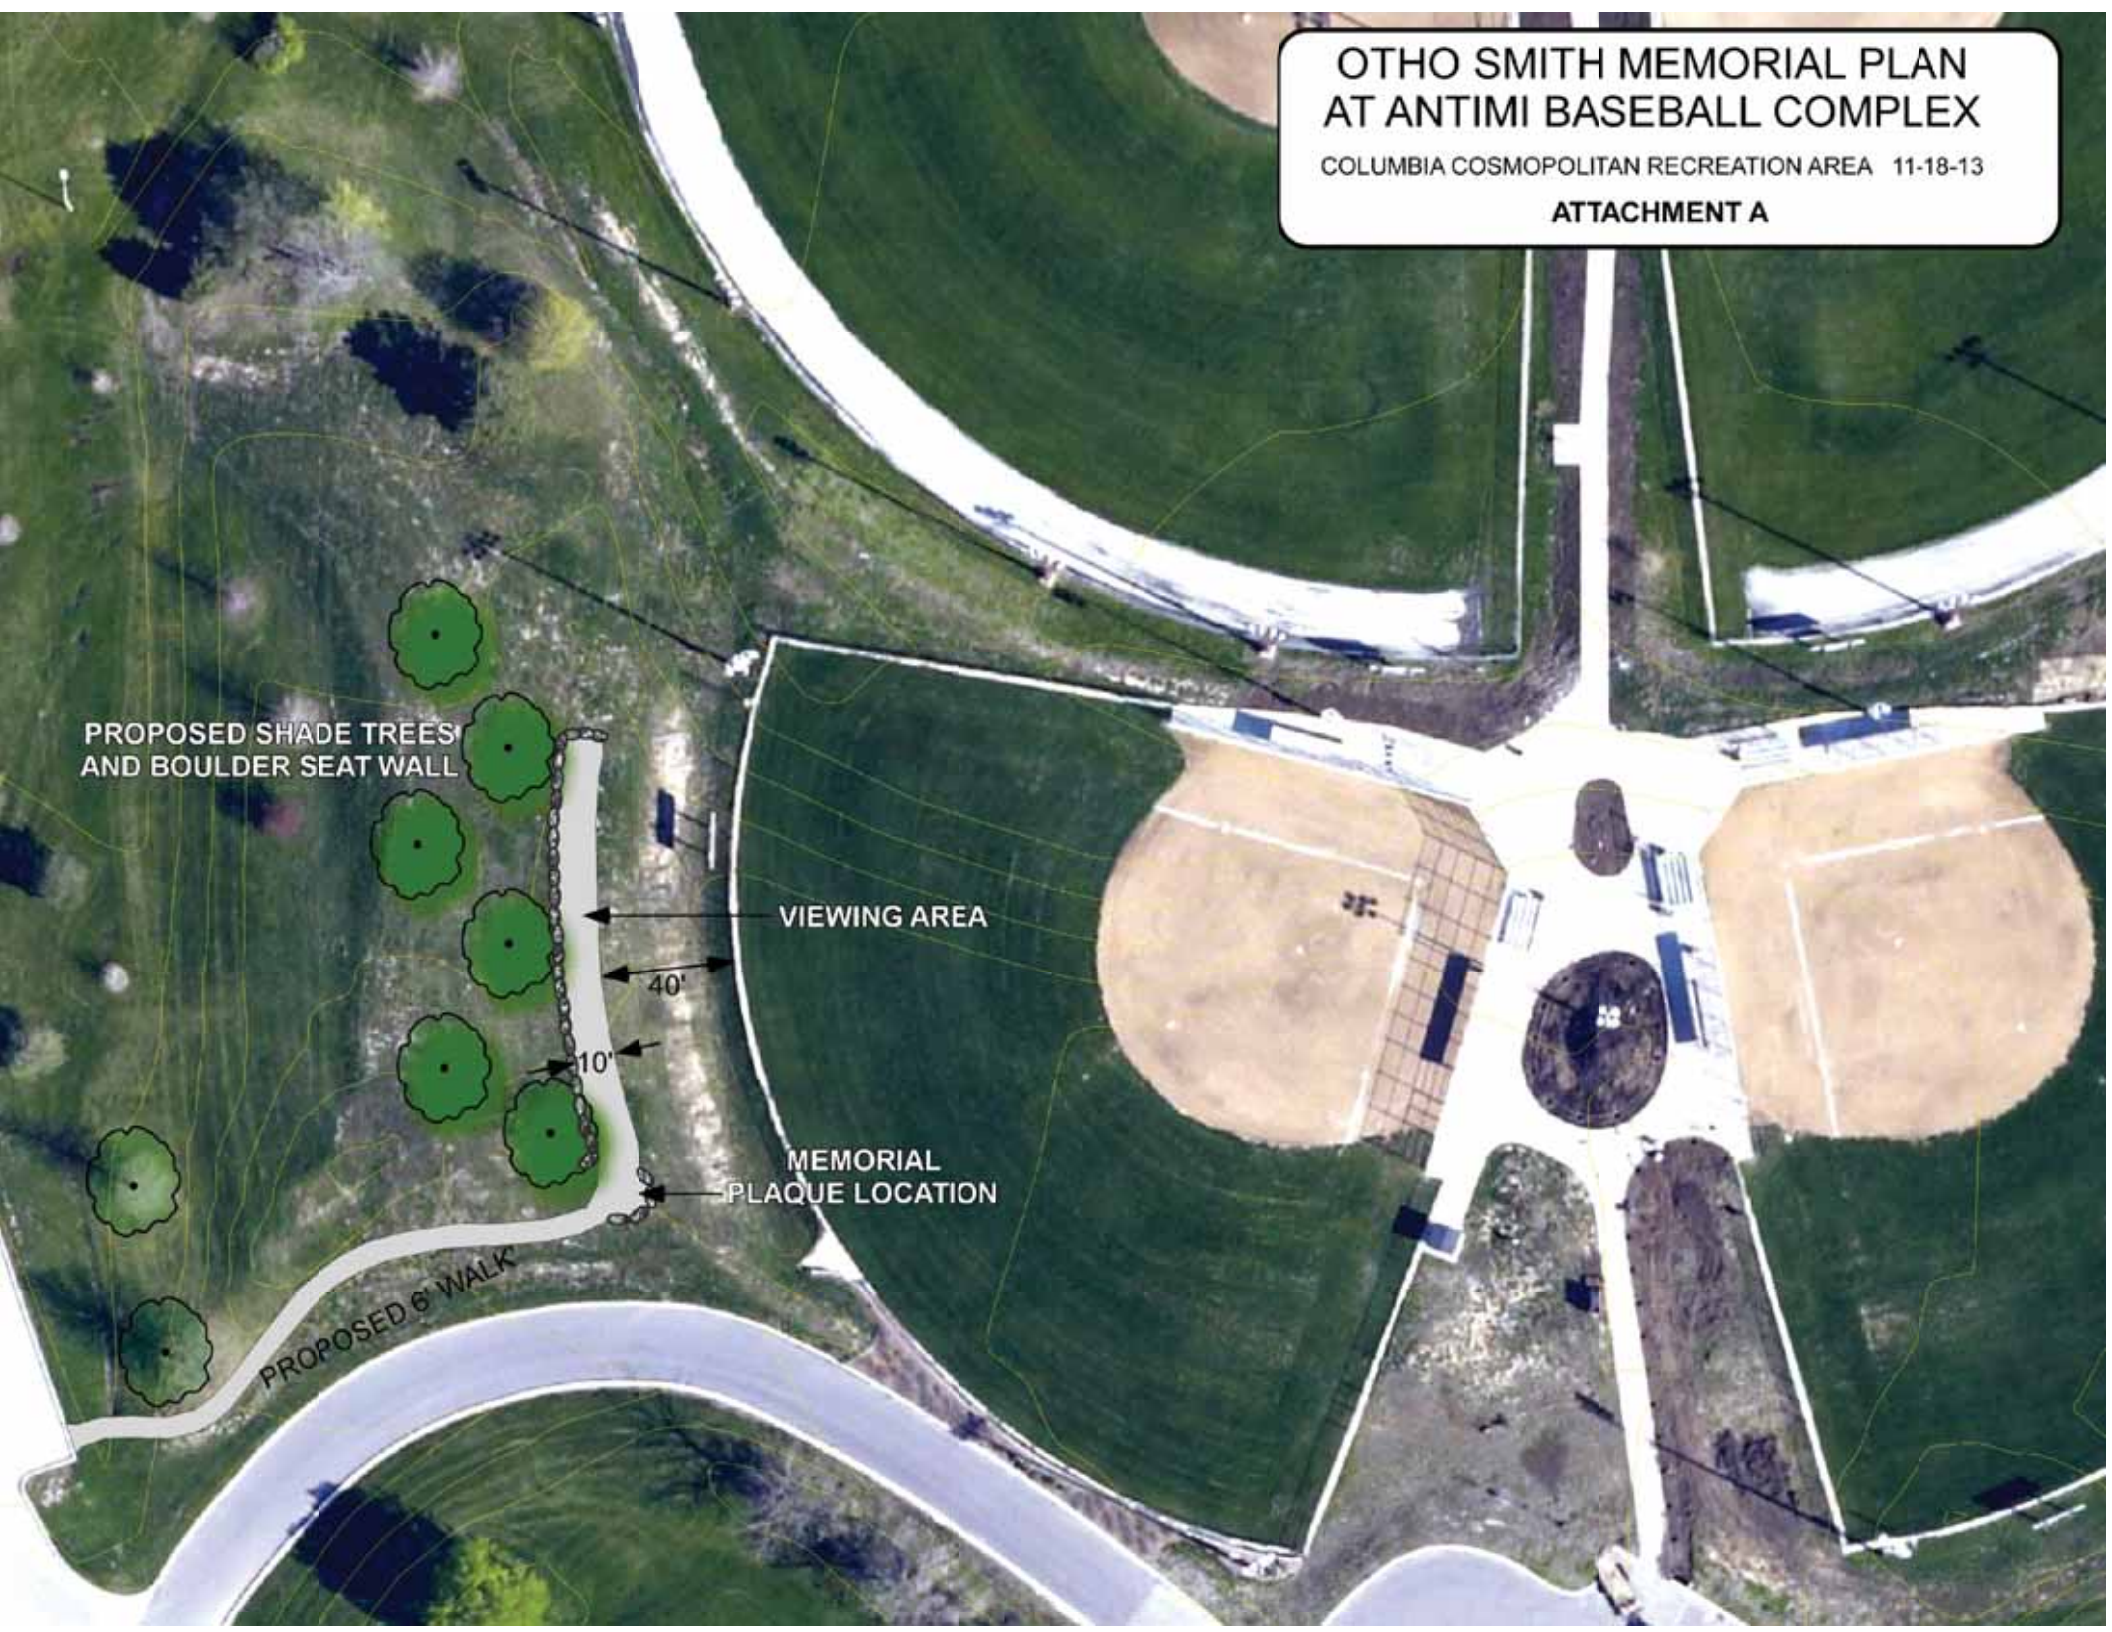
OTHO SMITH MEMORIAL PLAN
AT ANTIMI BASEBALL COMPLEX
COLUMBIA COSMOPOLITAN RECREATION AREA 11-18-13
ATTACHMENT A
PROPOSED SHADE TREES
AND BOULDER SEAT WALL
VIEWING AREA
40'
10'
MEMORIAL
PLAQUE LOCATION
PROPOSED 6' WALK