TYPICAL FOOTBRIDGE

TYPICAL PLAYGROUND ARRANGEMENT

TYPICAL 8'X10' SHELTER

TYPICAL PARK BENCH

TYPICAL 8' GRAVEL TRAIL

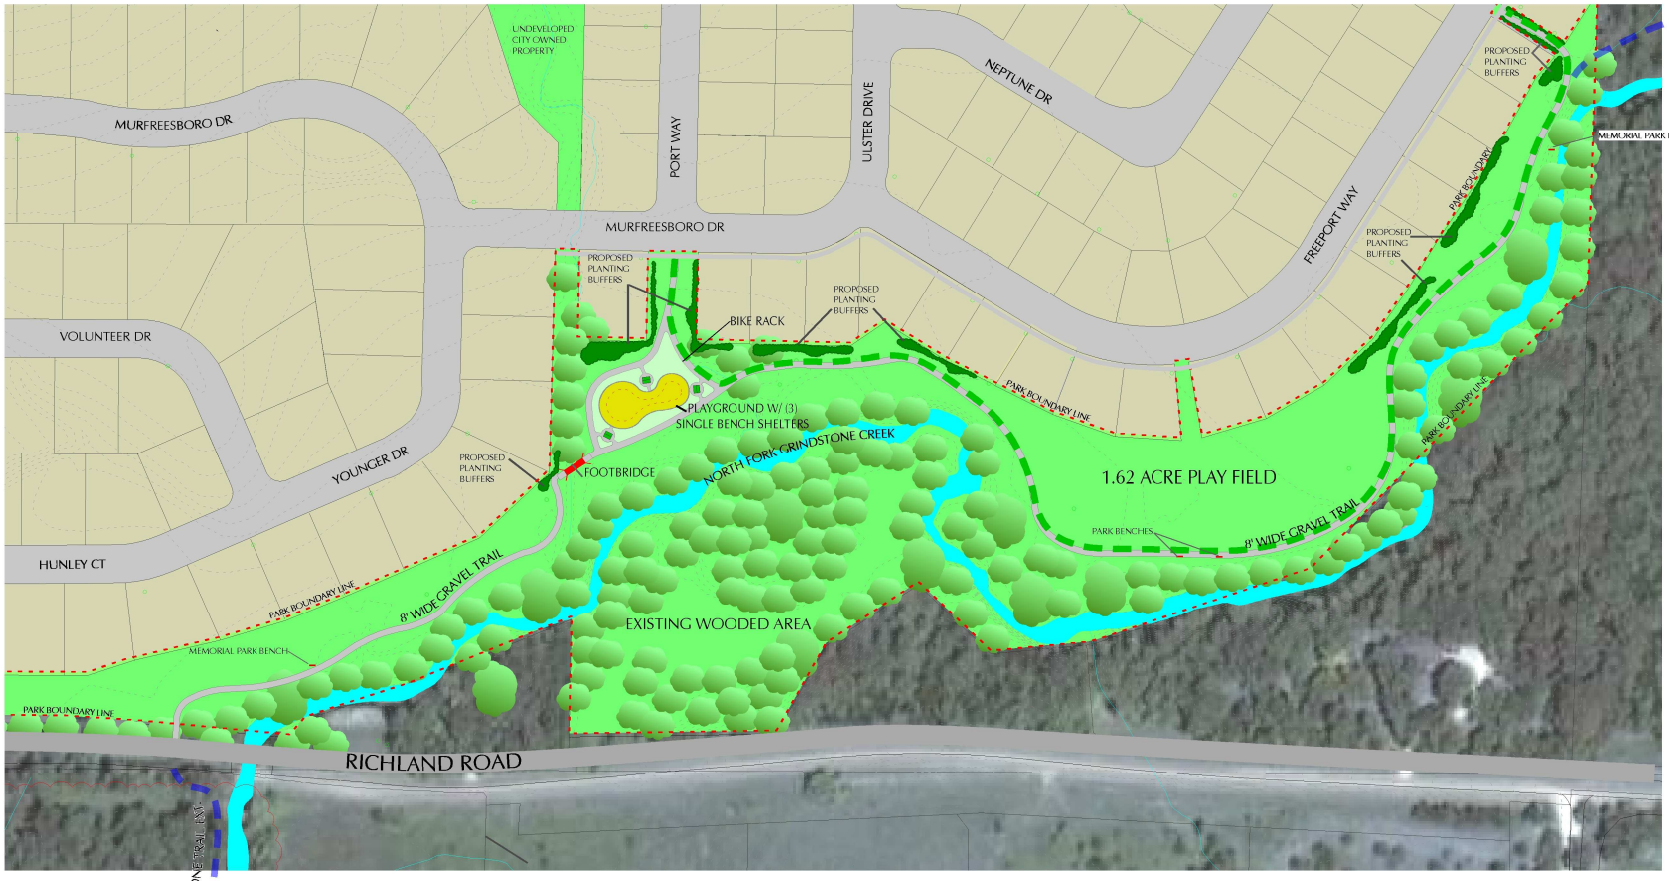

PROPOSED EASTPORT PARK MASTER PLAN

50 0 50 100 feet

N

CITY OF COLUMBIA
PARKS AND RECREATION