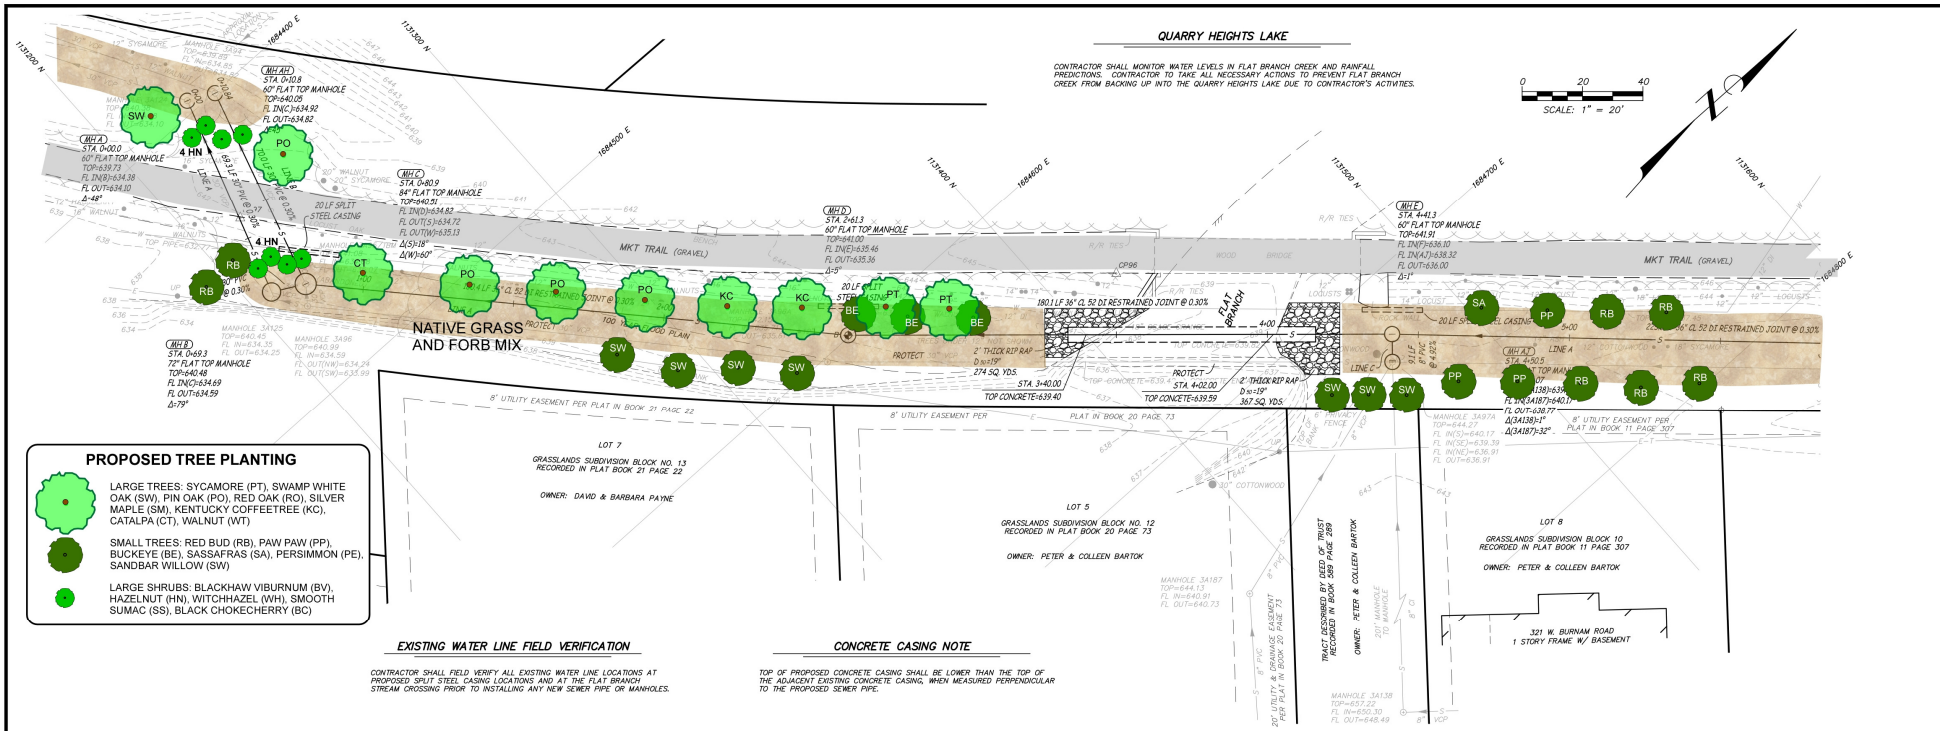

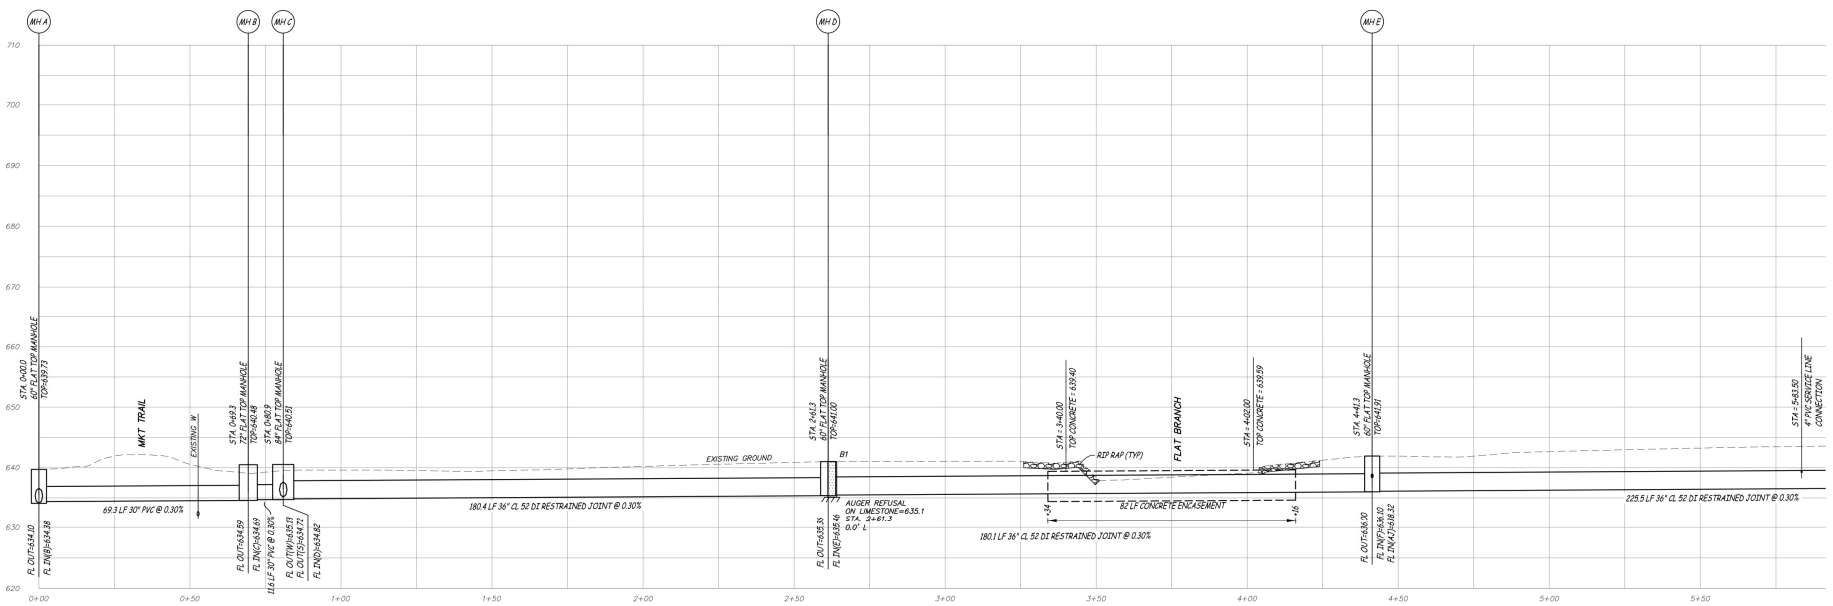

LINE A (MH A THRU MH AE)
SCALE – HORIZ. 1" = 20'
VERT. 1" = 10'

No.	Date	By	Revision

FLAT BRANCH WATERSHED RELIEF SEWER PROJECT 1

SANITARY SEWER PLAN & PROFILES

City of Columbia, Missouri
Department of Public Works

Engineering Surveys and Services
1113 Fay Street, Columbia, Missouri 65201
573-449-2646 www.ESS-Inc.com
Missouri Engineering Corporation # 200-00018

THIS MEDIA SHOULD NOT BE CONSIDERED A CERTIFIED DOCUMENT

PRELIMINARY

NOT FOR CONSTRUCTION, BIDDING, RECORDING, OR PERMIT REVIEW PURPOSES

BENJAMIN A. ROSS
REGISTERED PROFESSIONAL ENGINEER E-30054

File No.	
Scale:	AS SHOWN
Date:	7-17-15
Des.	--
Dwn.	BR
Chk.	BAR

Sheet
C2.01

12828