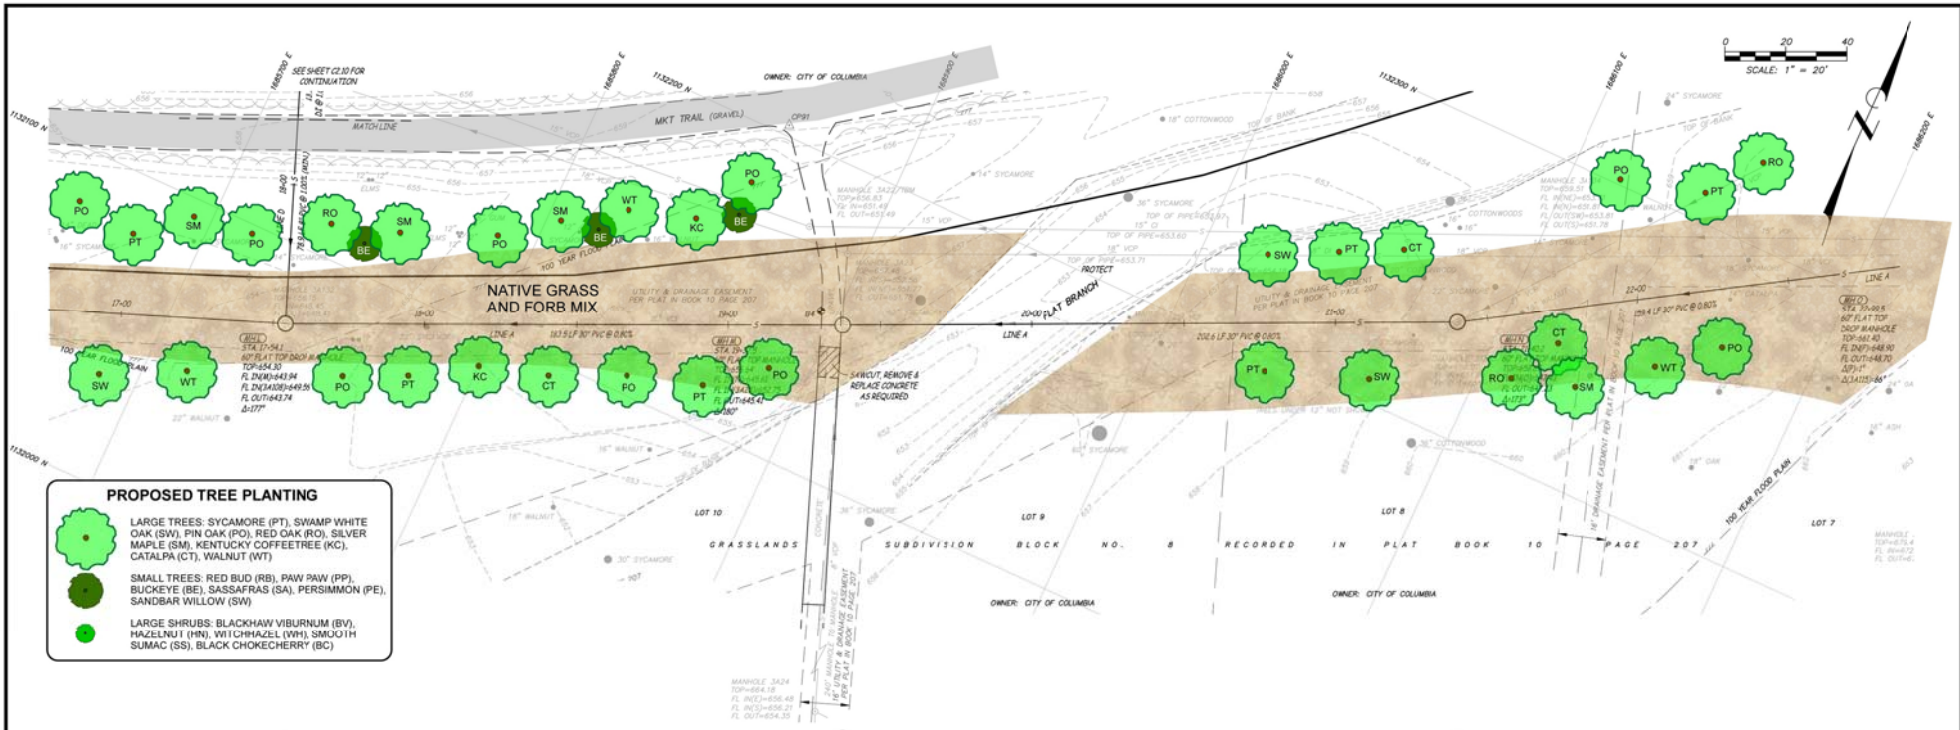

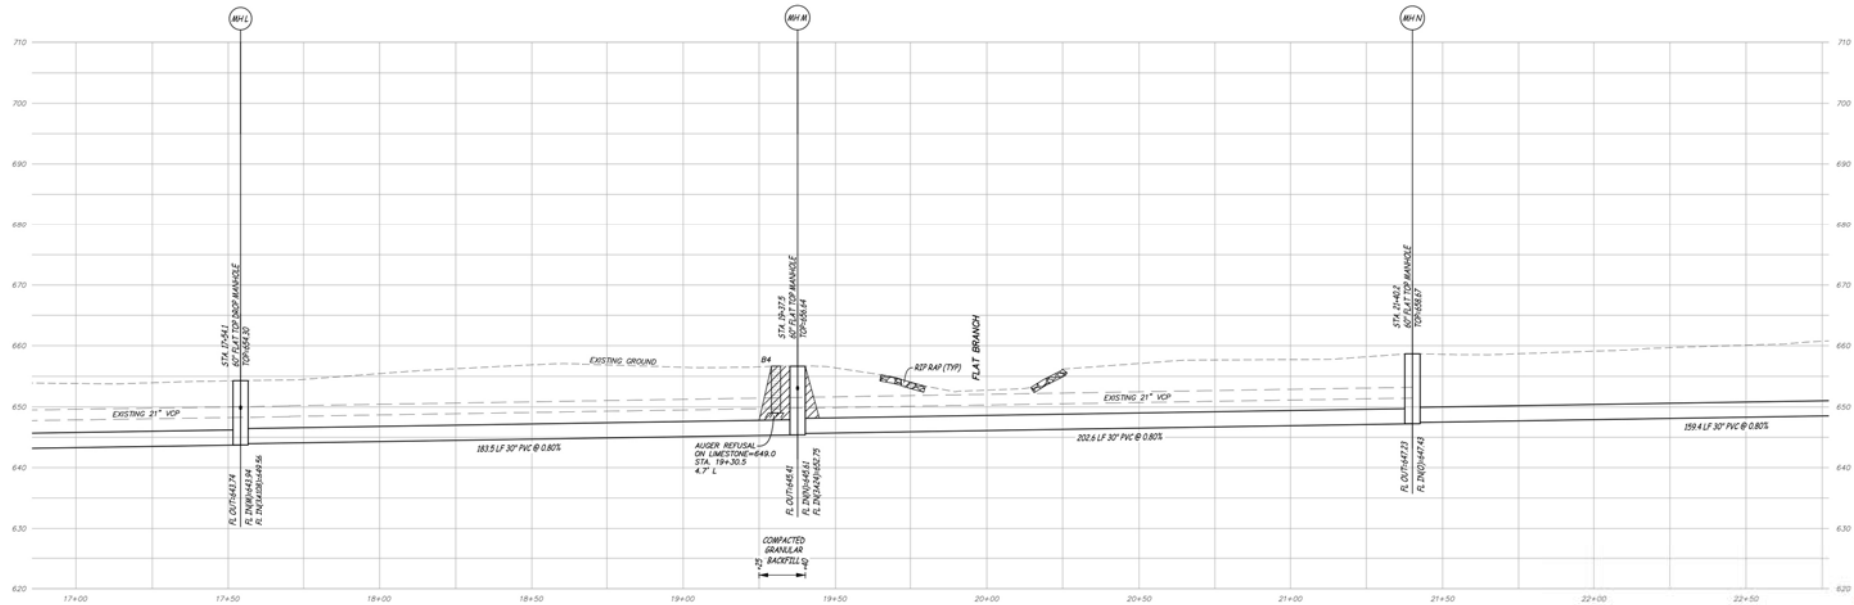

No.	Date	By	Revision

FLAT BRANCH WATERSHED RELIEF SEWER PROJECT 1

SANITARY SEWER PLAN & PROFILES

City of Columbia, Missouri
Department of Public Works

Engineering Surveys and Services
1111 Fay Street, Columbia, Missouri 65201
(573) 874-7246 Fax (573) 874-7654
Missouri Engineering Corporation # 2004001018

THIS MEDIA SHOULD NOT BE CONSIDERED A CERTIFIED DOCUMENT

PRELIMINARY

NOT FOR CONSTRUCTION, BIDDING, RECORDING, OR PERMIT REVIEW PURPOSES

BENJAMIN A. ROSS
REGISTERED PROFESSIONAL ENGINEER E-30054

File No.	
Scale:	AS SHOWN
Date:	7-17-15
Des.	--
Dwn.	BR
Chk.	BAR

Sheet
C2.04

12828