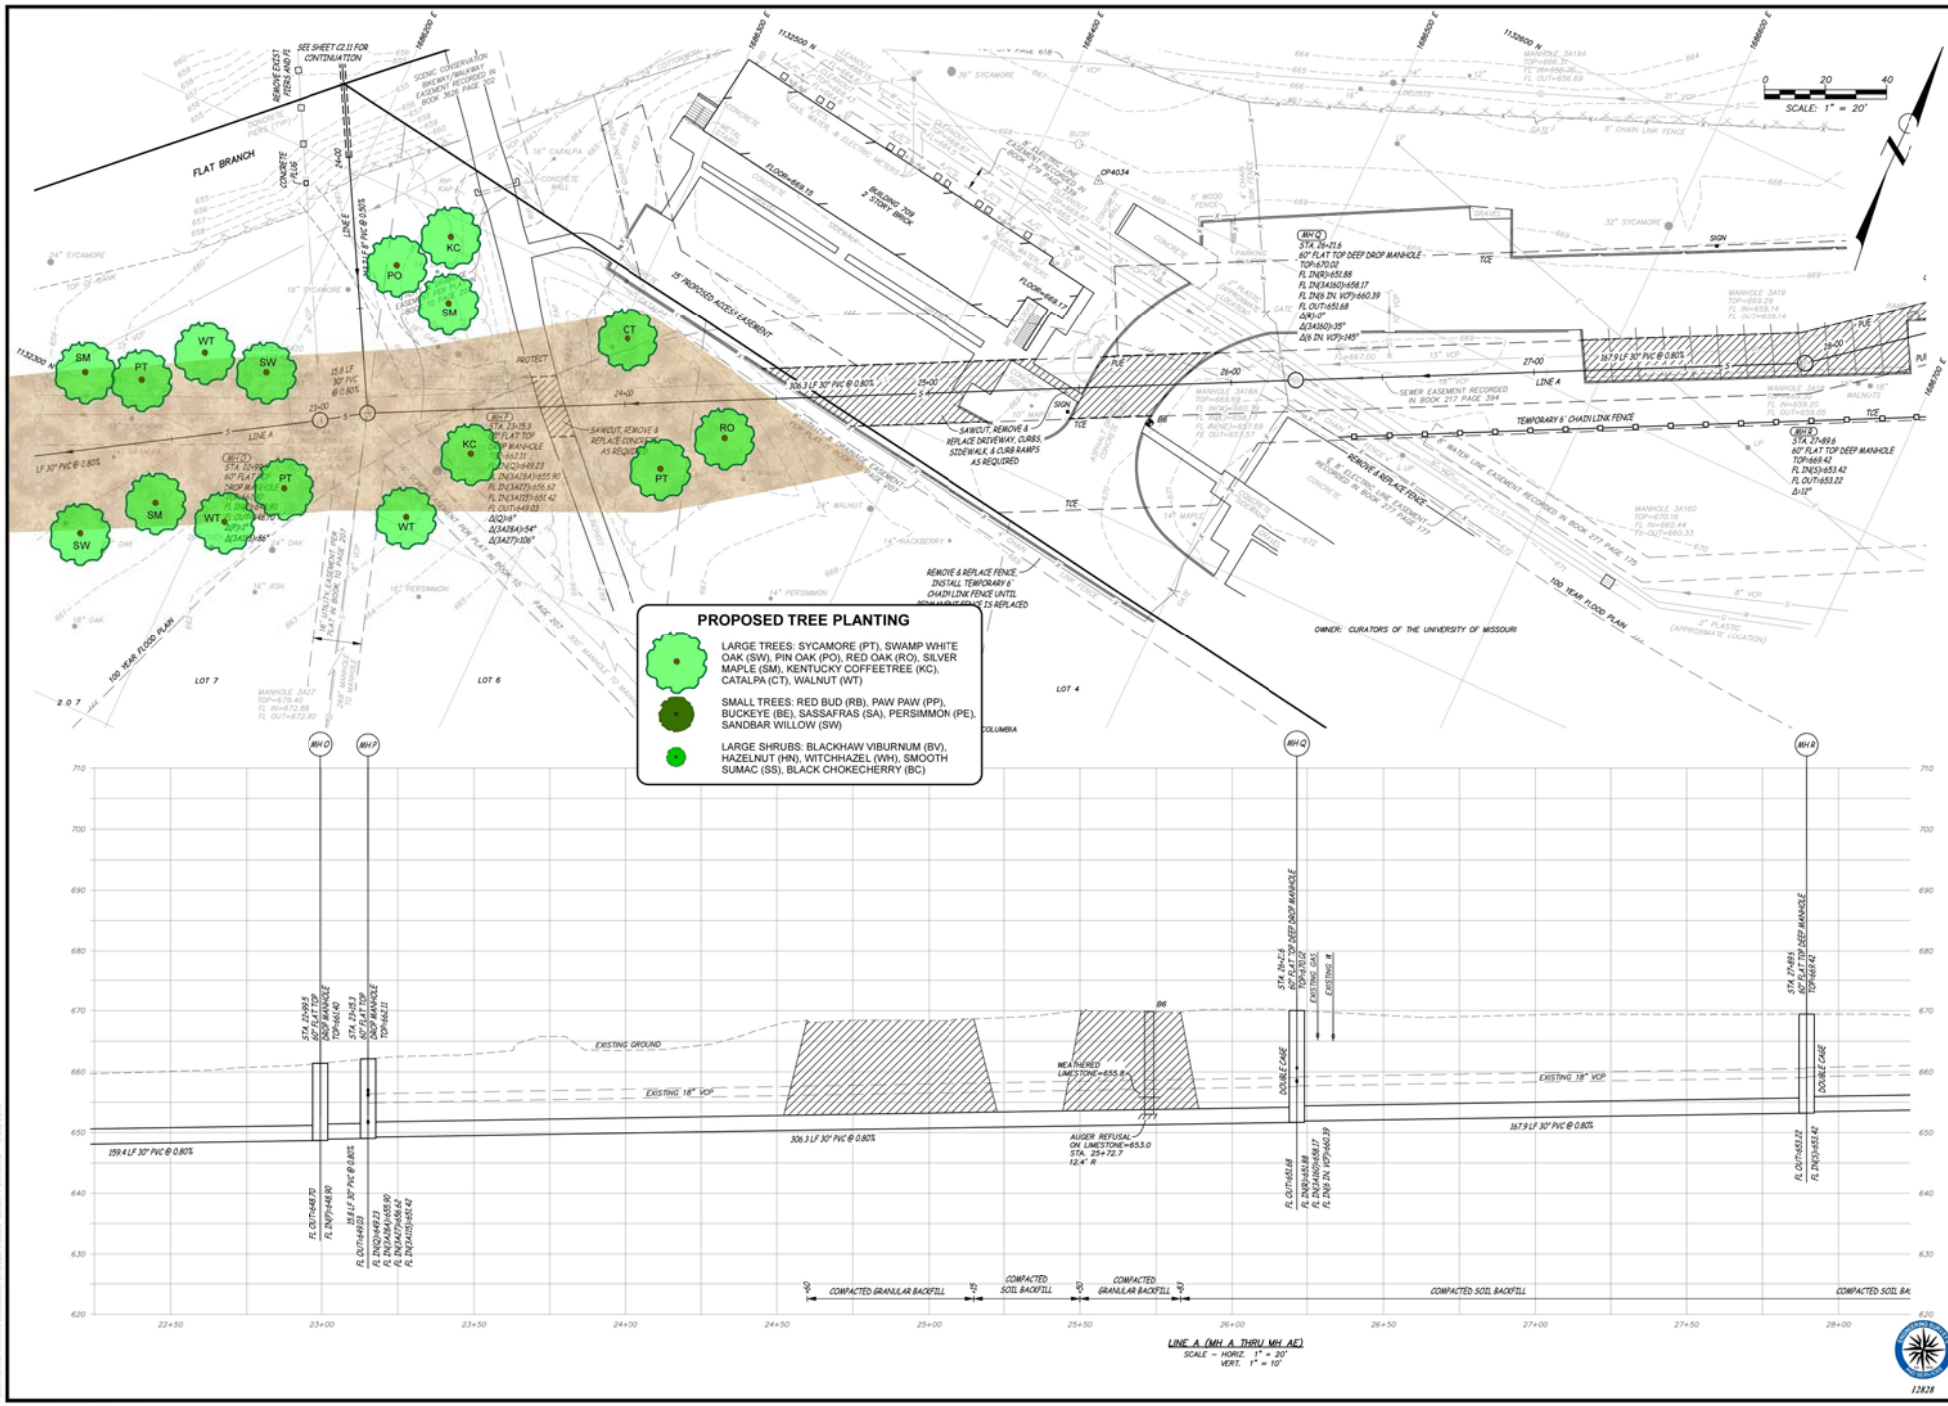

PROPOSED TREE PLANTING

- LARGE TREES: SYCAMORE (PT), SWAMP WHITE OAK (SW), PIN OAK (PO), RED OAK (RO), SILVER MAPLE (SM), KENTUCKY COFFEETREE (KC), CATALPA (CT), WALNUT (WT)
- SMALL TREES: RED BUD (RB), PAW PAW (PP), BUCKEYE (BE), SASSAFRAS (SA), PERSIMMON (PE), SANDBAR WILLOW (SW)
- LARGE SHRUBS: BLACKHAW VIBURNUM (BV), HAZELNUT (HN), WITCHHAZEL (WH), SMOOTH SUMAC (SS), BLACK CHOKECHERRY (BC)

No.	Date	By	Revision

FLAT BRANCH WATERSHED RELIEF SEWER PROJECT 1

SANITARY SEWER PLAN & PROFILES

City of Columbia, Missouri
Department of Public Works

Engineering Surveys and Services
1111 Fay Street, Columbia, Missouri 65201
(573) 874-7263 FAX (573) 874-7505
Missouri Engineering Corporation #2006000318

THIS MEDIA SHOULD NOT BE CONSIDERED A CERTIFIED DOCUMENT

PRELIMINARY

NOT FOR CONSTRUCTION, BIDDING, RECORDING, OR PERMIT REVIEW PURPOSES

BENJAMIN A. ROSS
REGISTERED PROFESSIONAL ENGINEER E-30054

File No.	
Scale:	AS SHOWN
Date:	7-17-15
Des.	--
Dwn.	BR
Chk.	BAR

Sheet
C2.05

12828