ALBERT-OAKLAND FAMILY AQUATIC CENTER RENOVATION

INTERESTED PARTIES MEETING 12/8/2015

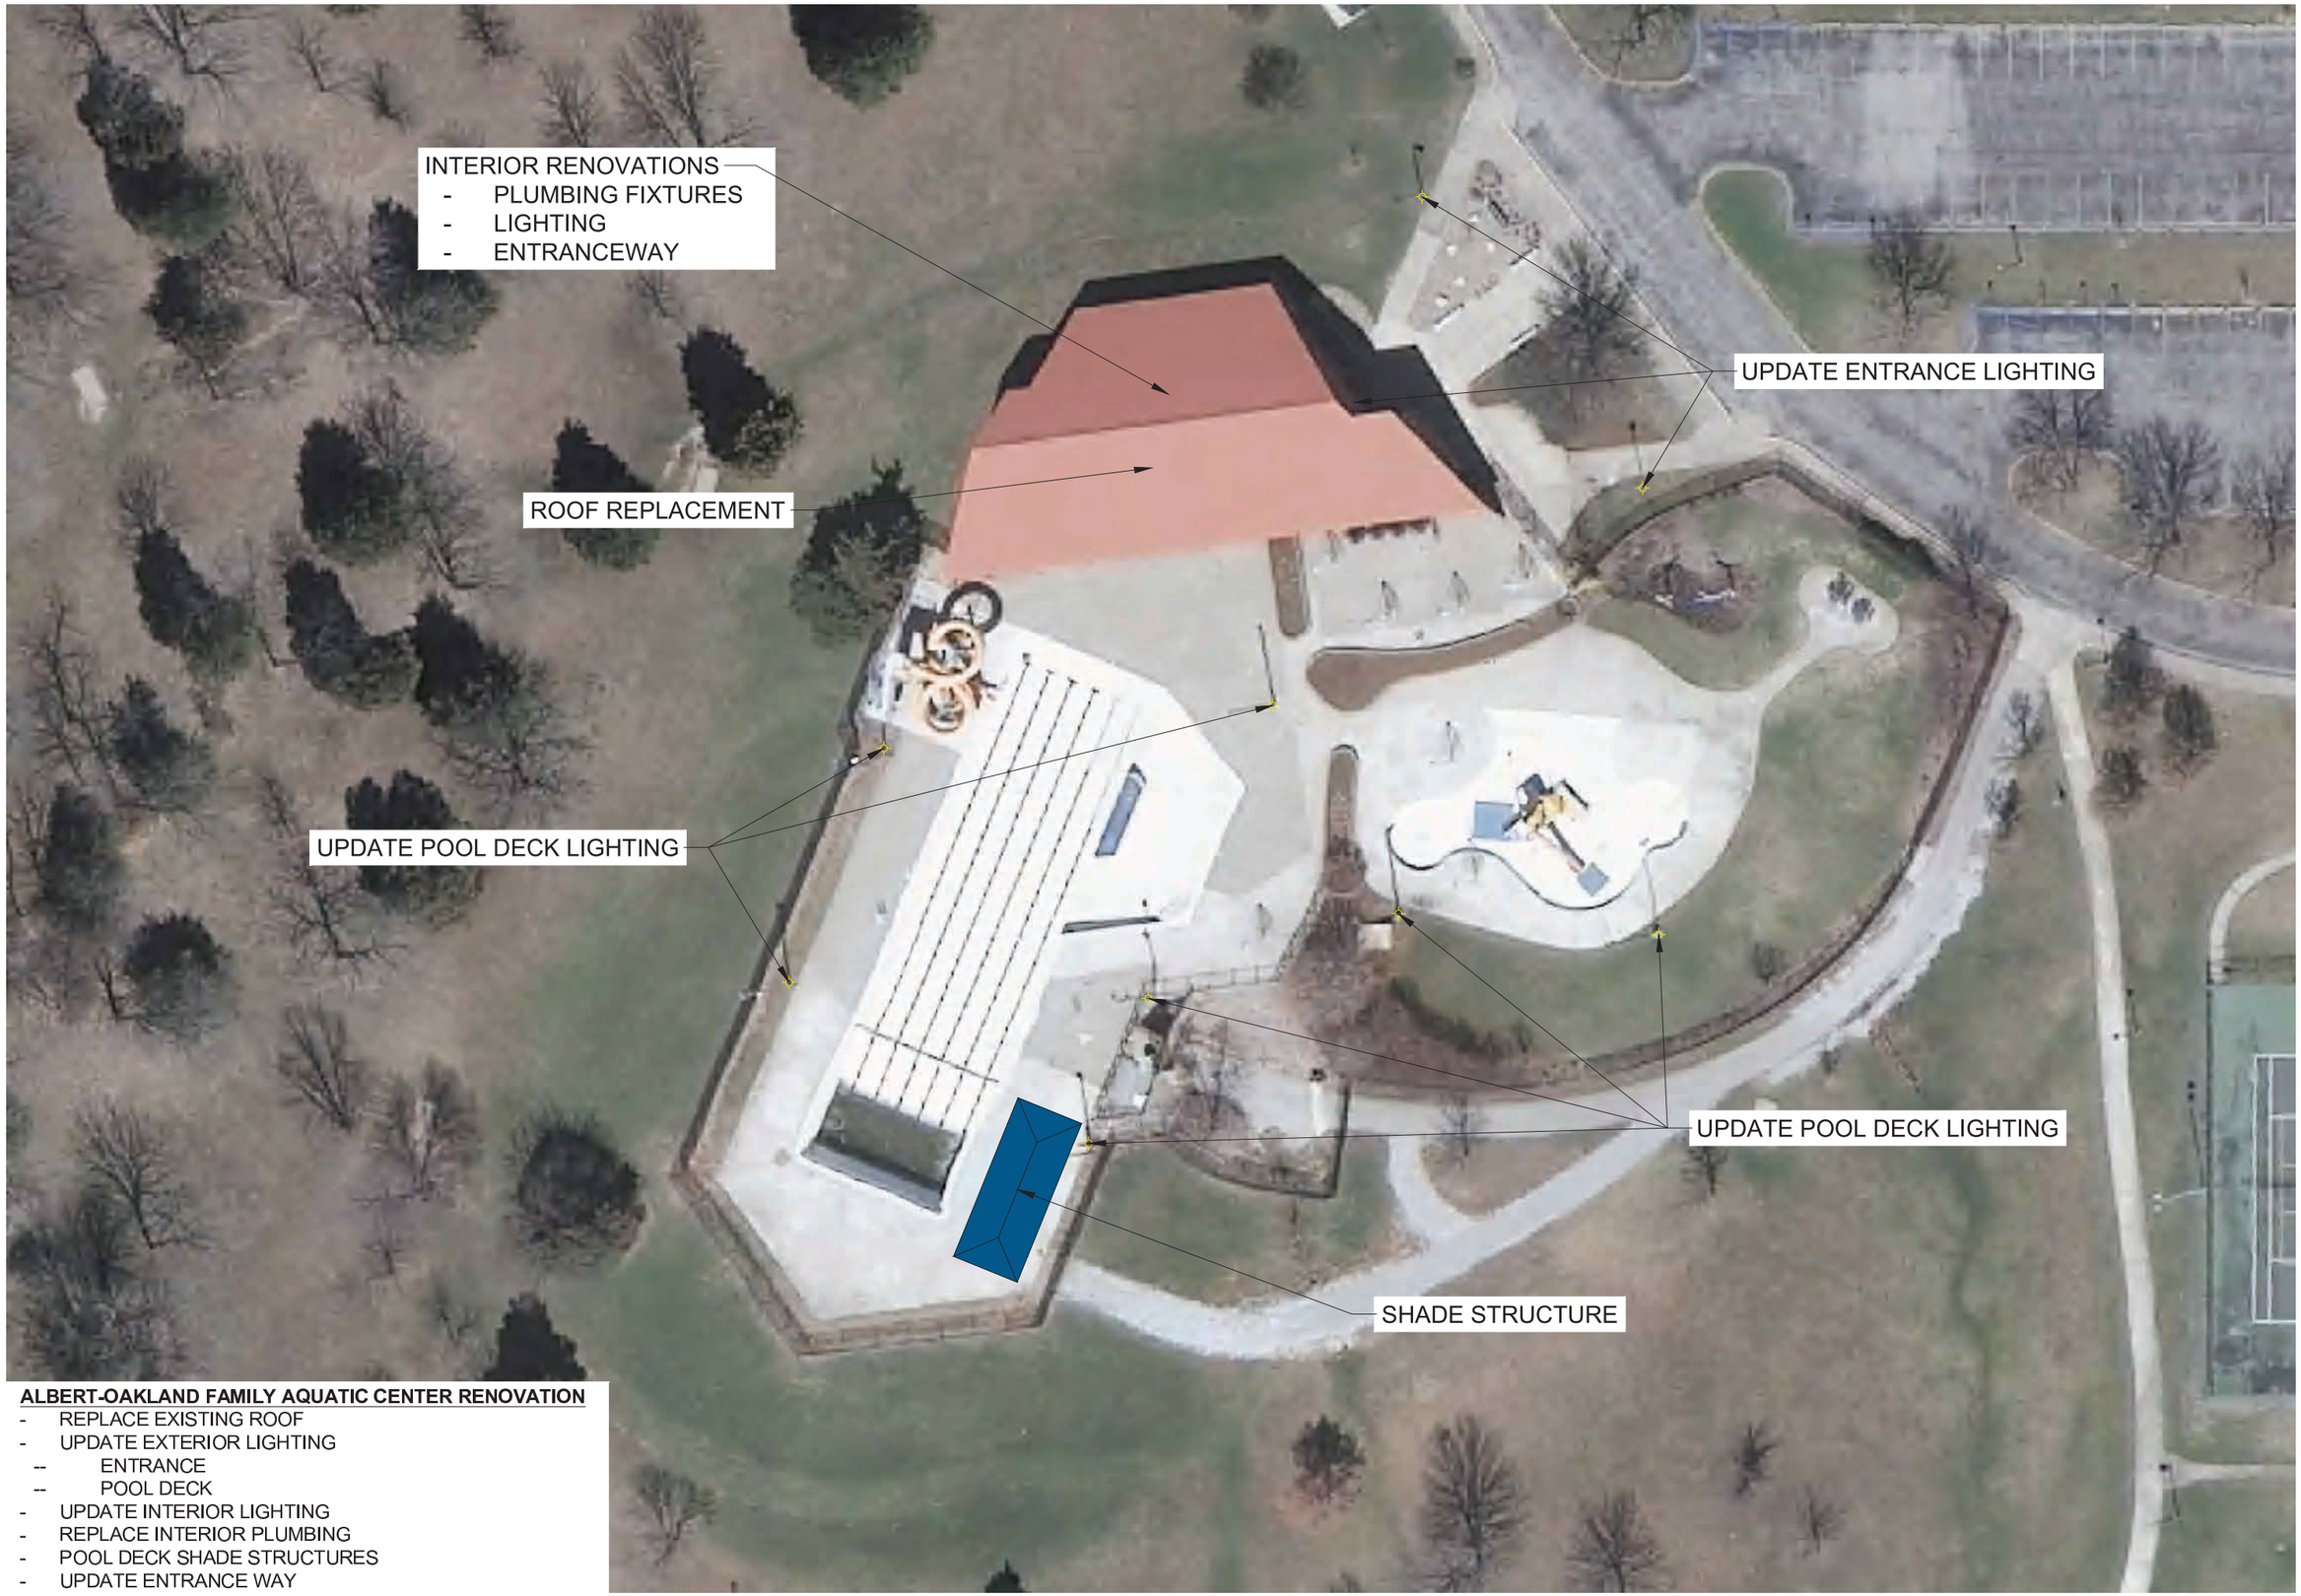

ALBERT-OAKLAND FAMILY AQUATIC CENTER RENOVATION

- REPLACE EXISTING ROOF
- UPDATE EXTERIOR LIGHTING
  - -- ENTRANCE
  - -- POOL DECK
- UPDATE INTERIOR LIGHTING
- REPLACE INTERIOR PLUMBING
- POOL DECK SHADE STRUCTURES
- UPDATE ENTRANCE WAY

Columbia Parks and Recreation
Creating Community