1 SPEED HUMP @ 4K
3 SPEED TABLES @ 8K
TOTAL = 28K

ROAD LENGTH APPRX. ½ MILE
BUDGET = 32K

STREET WIDTH = 23 FEET

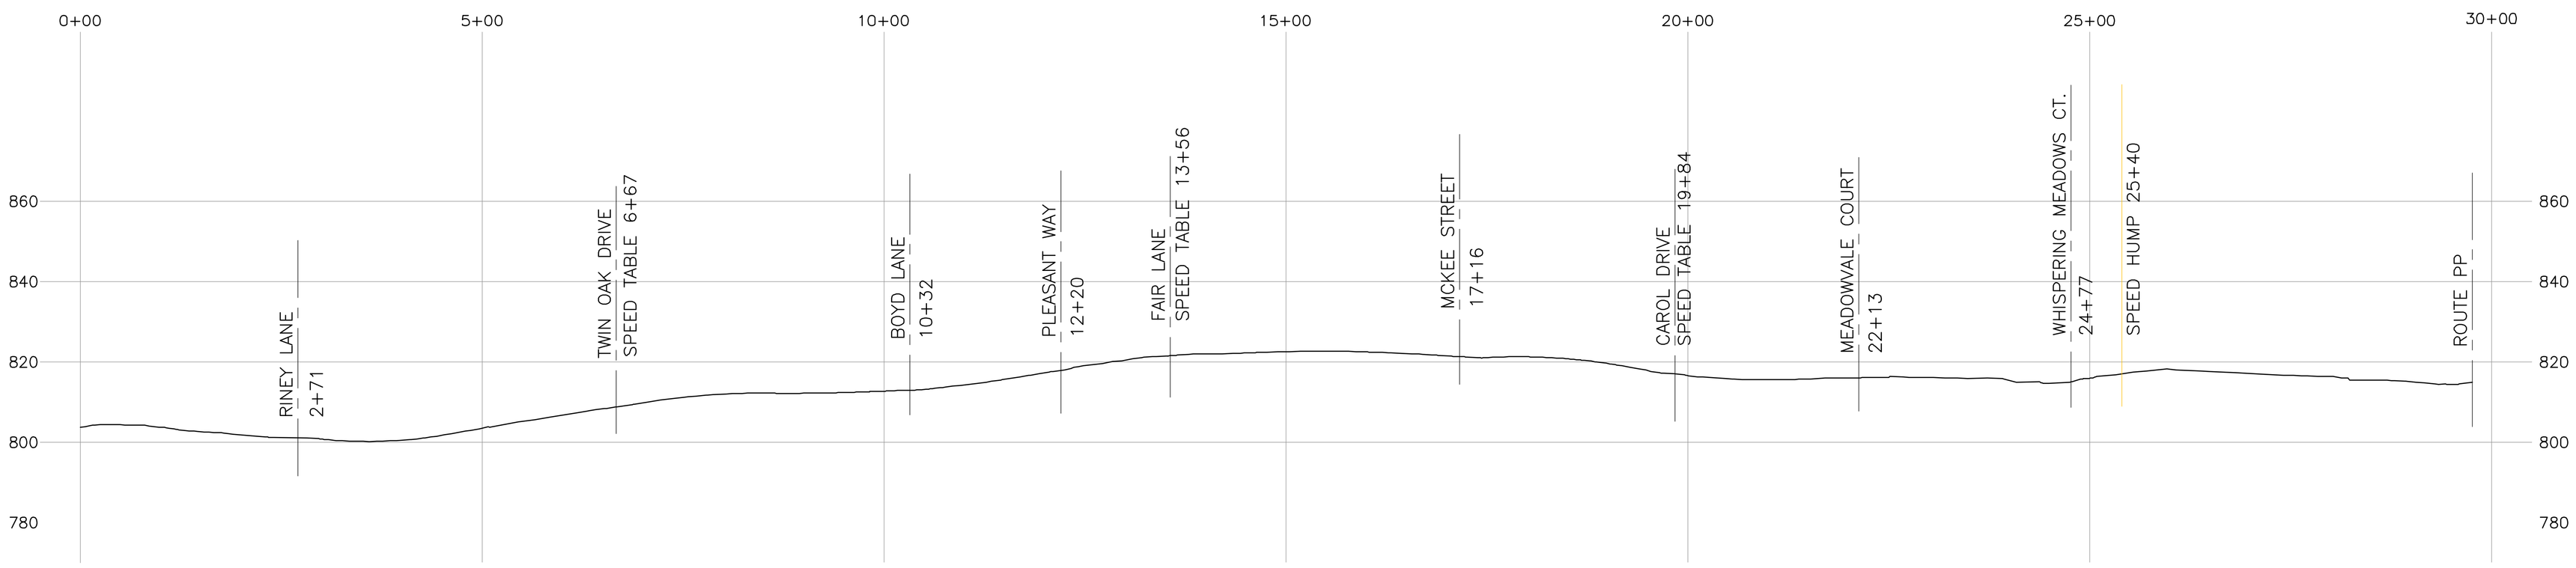

SPEED REFERS TO 85TH PERCENTILE SPEED WHICH IS AN INDUSTRY STANDARD FOR SPEED MEASUREMENT
EB = EAST BOUND
WB = WEST BOUND

LEGEND

ADT = AVERAGE DAILY TRAFFIC
SPEED = MILES PER HOUR
SCORE = PER NEIGHBORHOOD TRAFFIC MANAGEMENT PROGRAM. OUT OF 100 POSSIBLE POINTS

City of Columbia, Missouri
Department of Public Works

RICE ROAD
West of Route PP

Scale: 1"=100' | Dwn: C.M.V. | Date: 11/24/2015