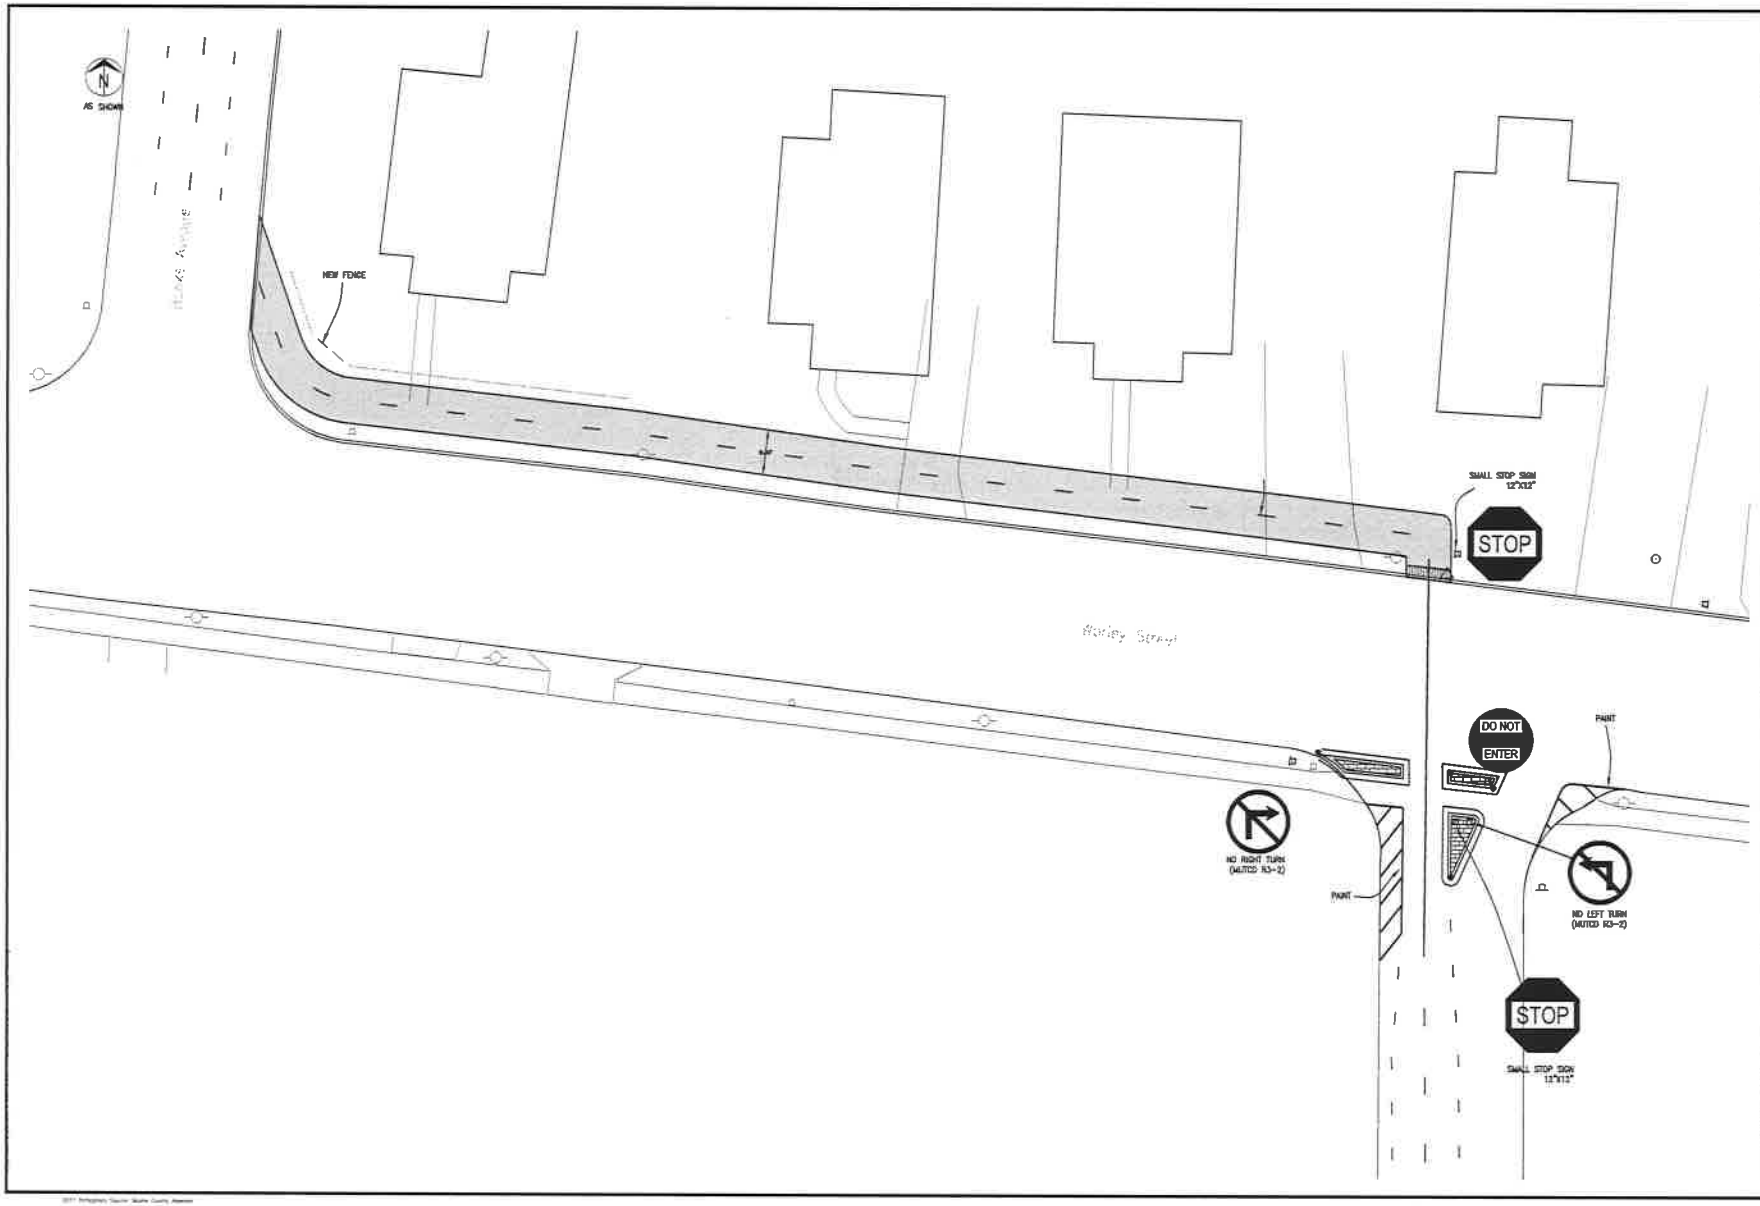

No.	Date	By	Revision

INTERSECTION IMPROVEMENTS

WORLEY STREET

City of Columbia, Missouri

Department of Public Works

File No.	XX-XX-XX
Scale:	1"=10'
Date:	2/10/2014
Des.	T.R.W
Dwn.	T.R.W
Chk.	C.S.J

Sheet

X of X

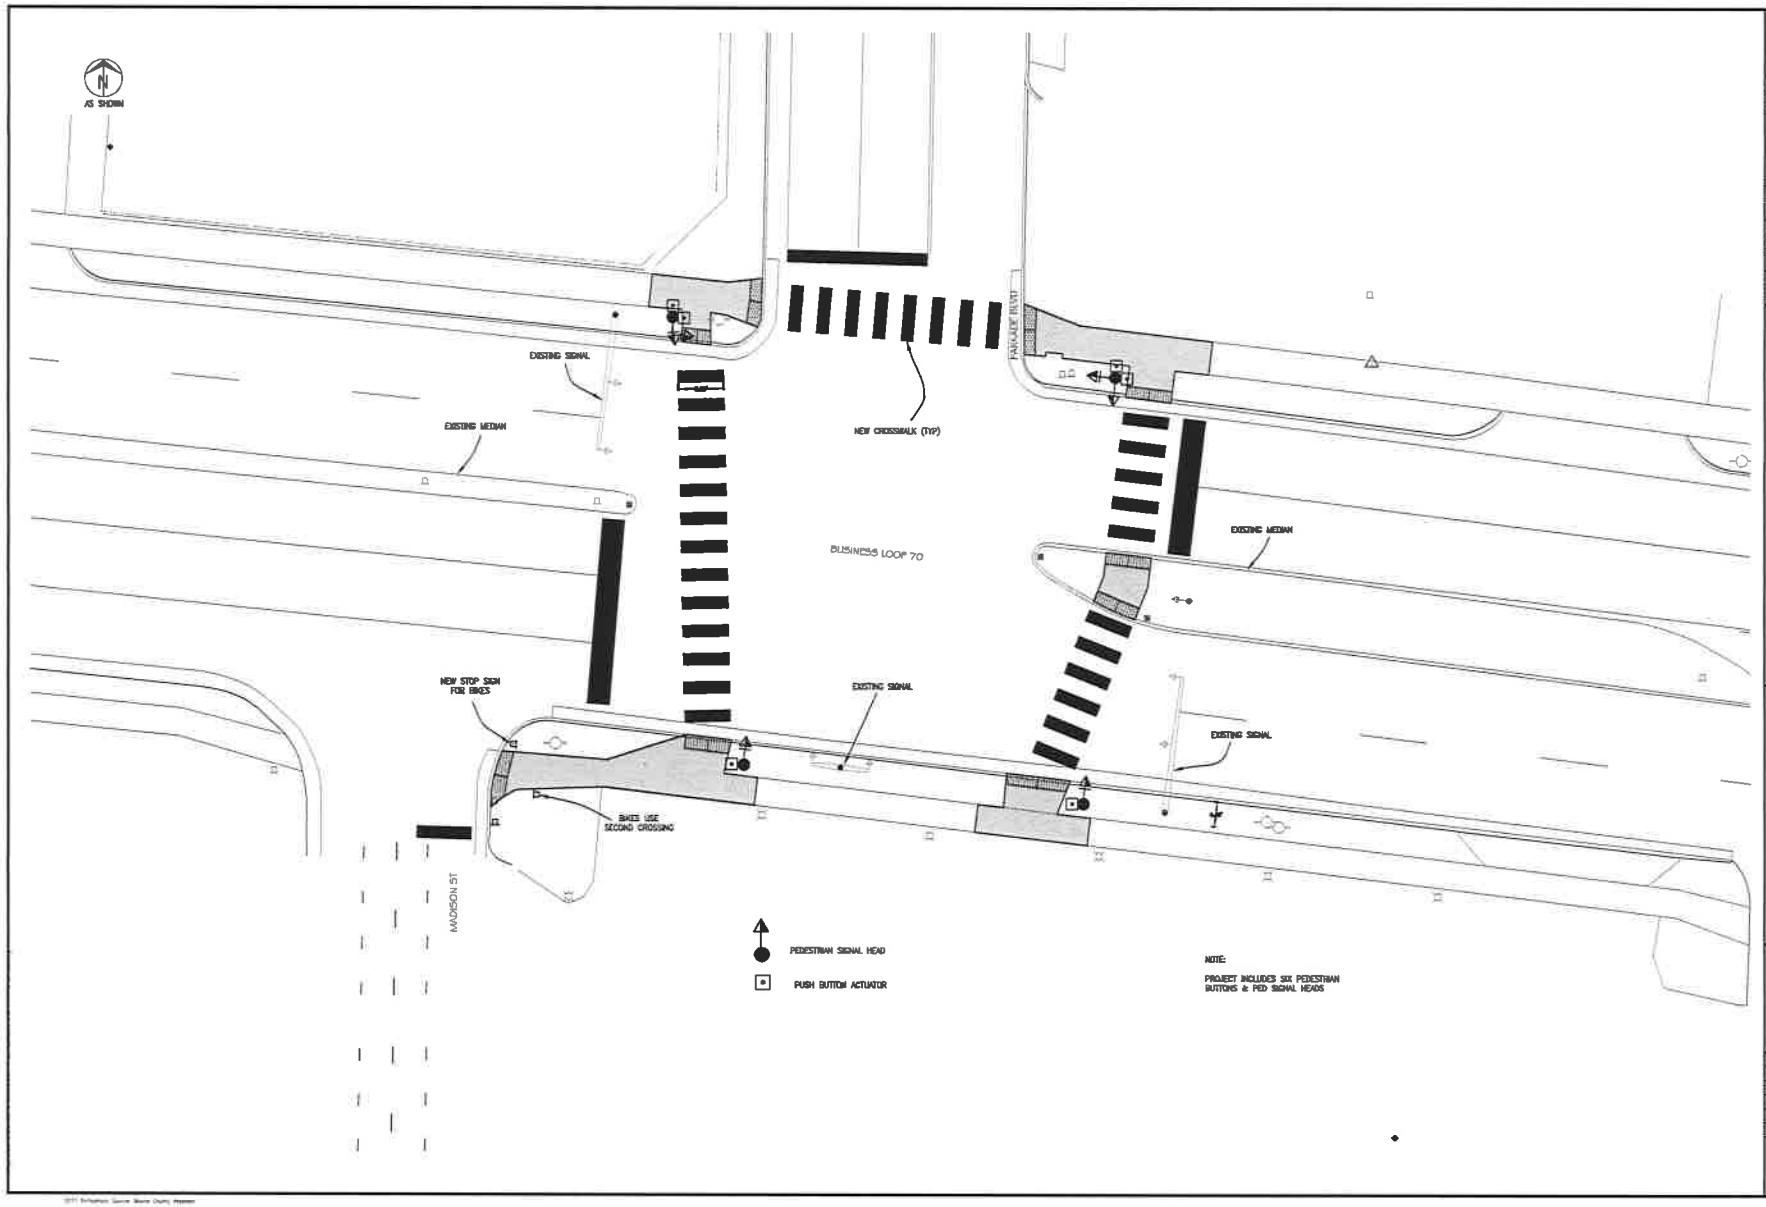

No.	Date	By	Revision

INTERSECTION IMPROVEMENTS

BUSINESS LOOP

City of Columbia, Missouri

Department of Public Works

File No.	XX-XX-XX
Scale	1"=10'
Date	11/6/2013
Des.	T.R.W
Dwn.	T.R.W
Chk.	C.S.J

Sheet

X of X

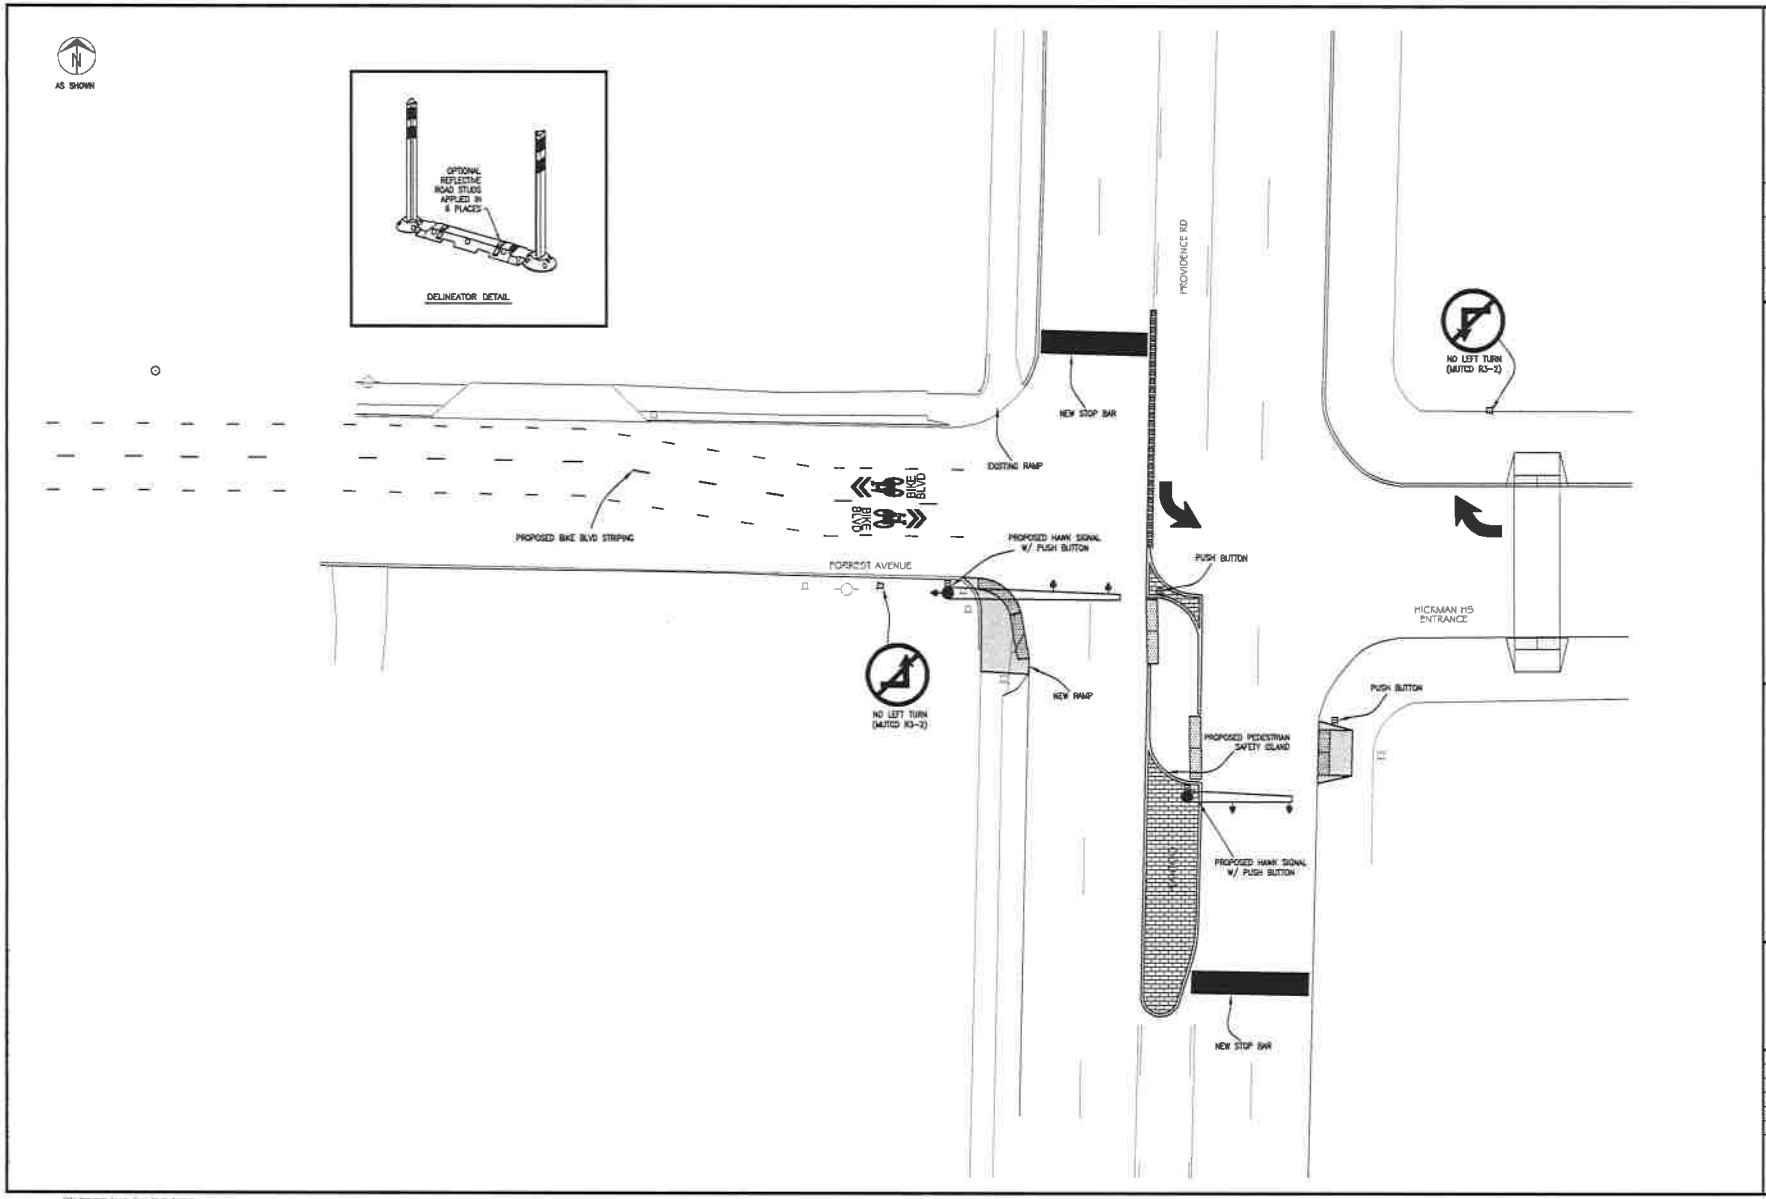

No.	Date	By	Revision

INTERSECTION IMPROVEMENTS

PROVIDENCE RD

City of Columbia, Missouri

Department of Public Works

File No.	XX-XX-XX
Scale:	1"=10'
Date:	11/8/2013
Des.	T.R.W
Dwn.	T.R.W
Chk.	C.S.J

Sheet

X of X

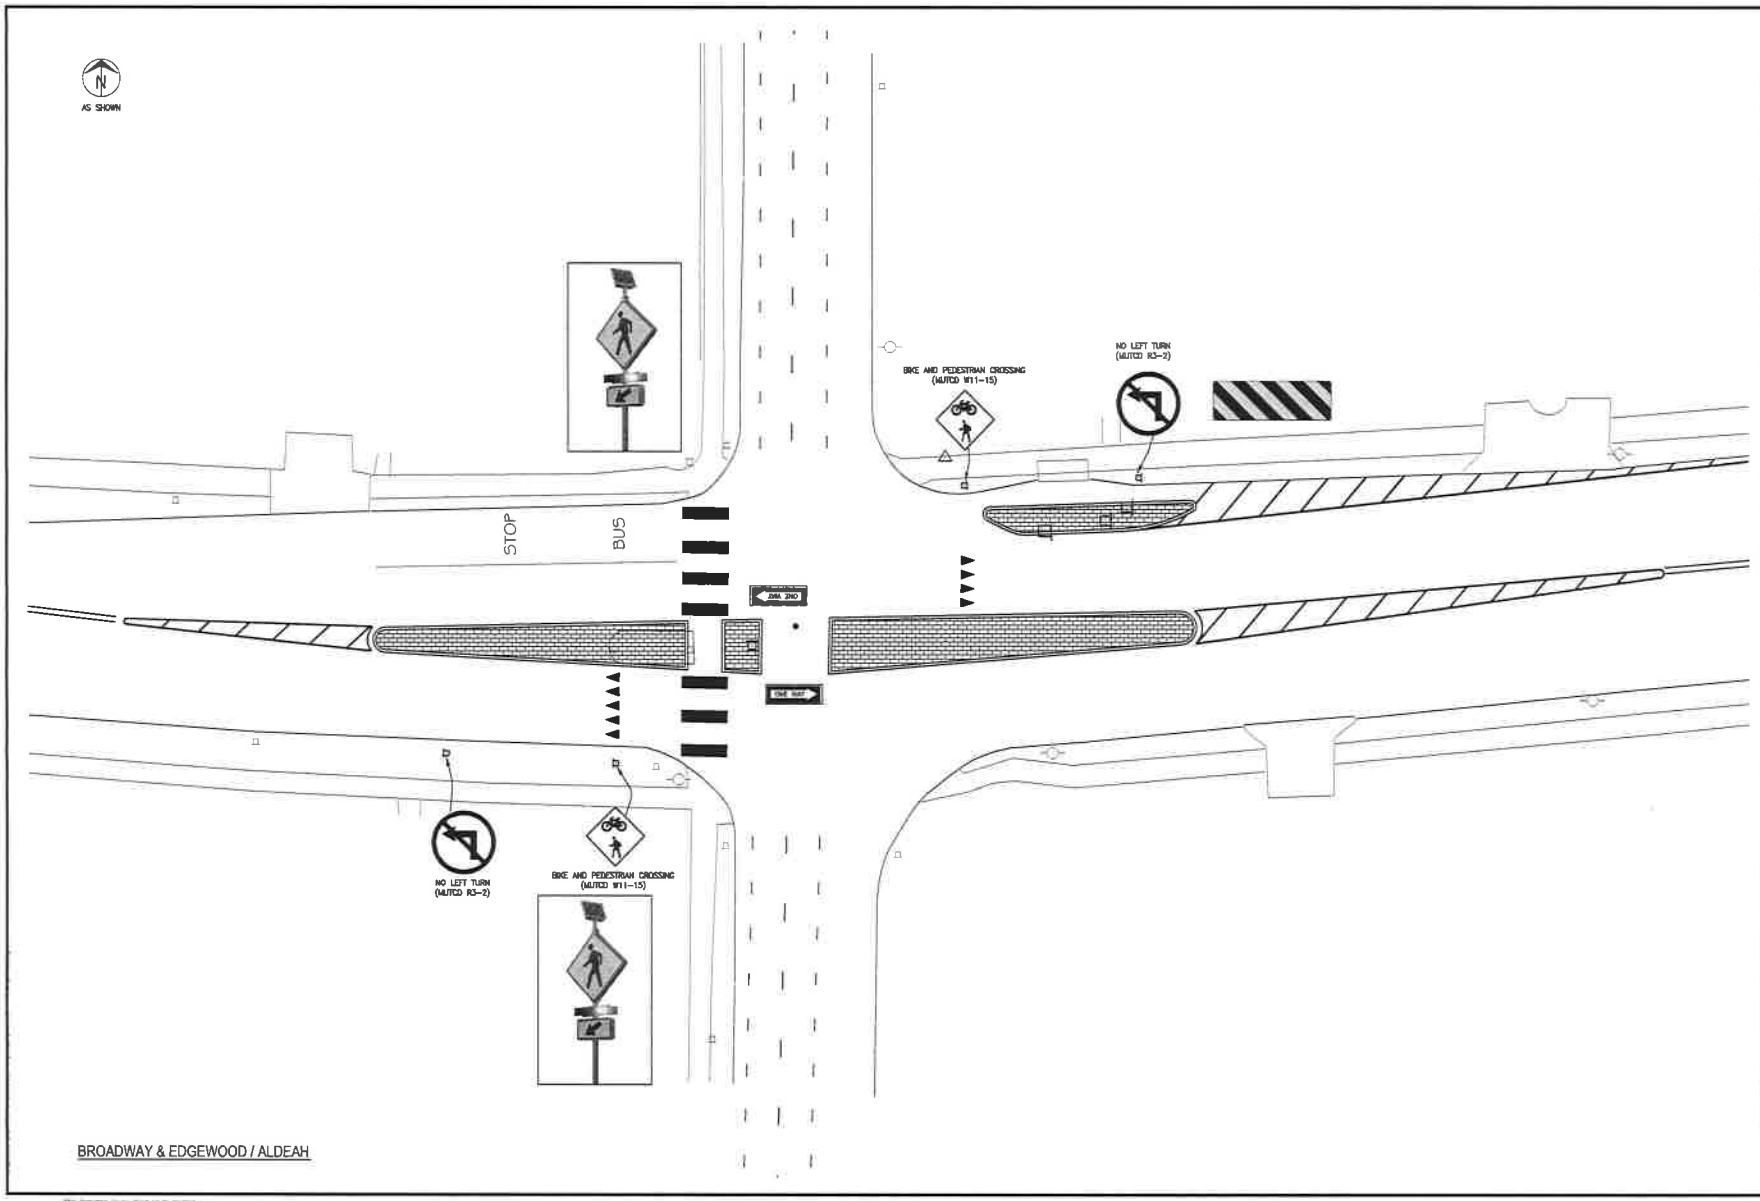

No.	Date	By	Revision

INTERSECTION IMPROVEMENTS
BROADWAY

City of Columbia, Missouri

Department of Public Works

File No.	XX-XX-XX
Scale:	1"=10'
Date:	2/10/2014
Des.	T.R.W
Dwn.	T.R.W
Chk.	C.S.J

Sheet
X of X

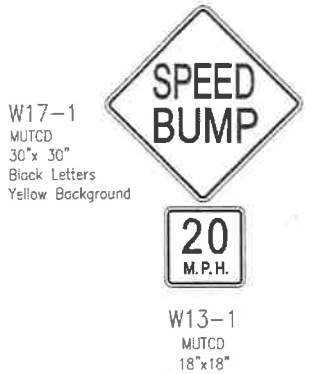

W17-1
MUTCD
30"x 30"
Black Letters
Yellow Background

W13-1
MUTCD
18"x18"

PLACED AS SHOWN OR
AS DIRECTED BY INSPECTOR.

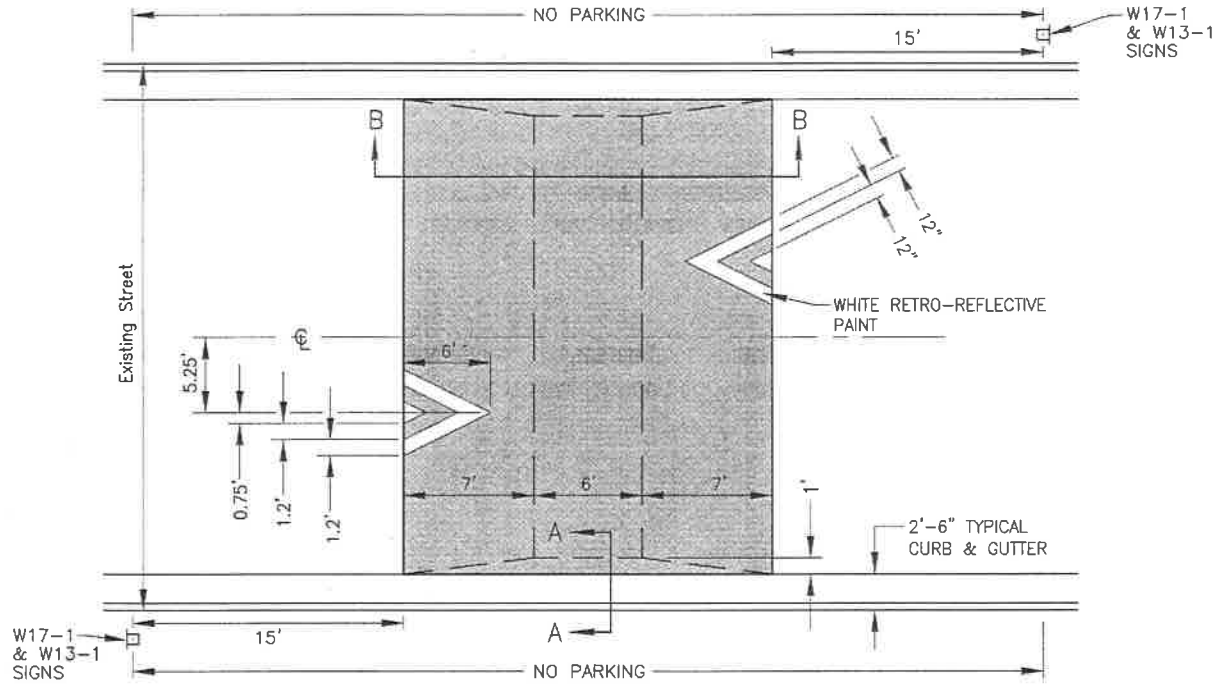

PLAN

NOT TO SCALE

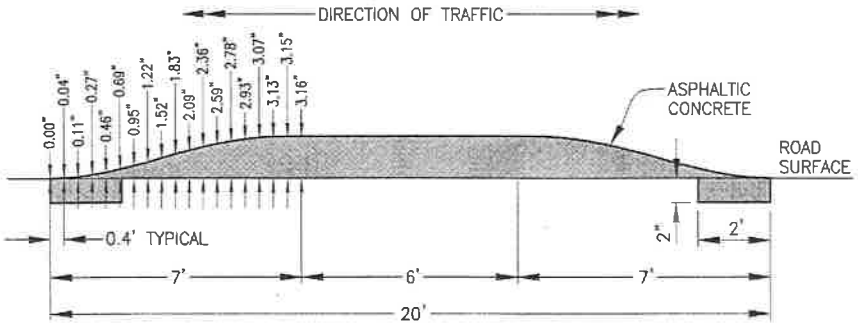

SECTION B–B

NOT TO SCALE

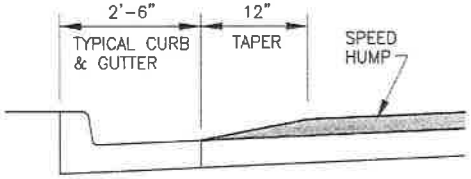

SECTION A–A

NOT TO SCALE

City of Columbia, Missouri
Department of Public Works

SPEED HUMP - 20 MPH

Scale: None	Dwn: C.M.V.	Date: 10/29/2012

o:\library\cad_standards\details\traffic\speed hump 20 mph.dwg