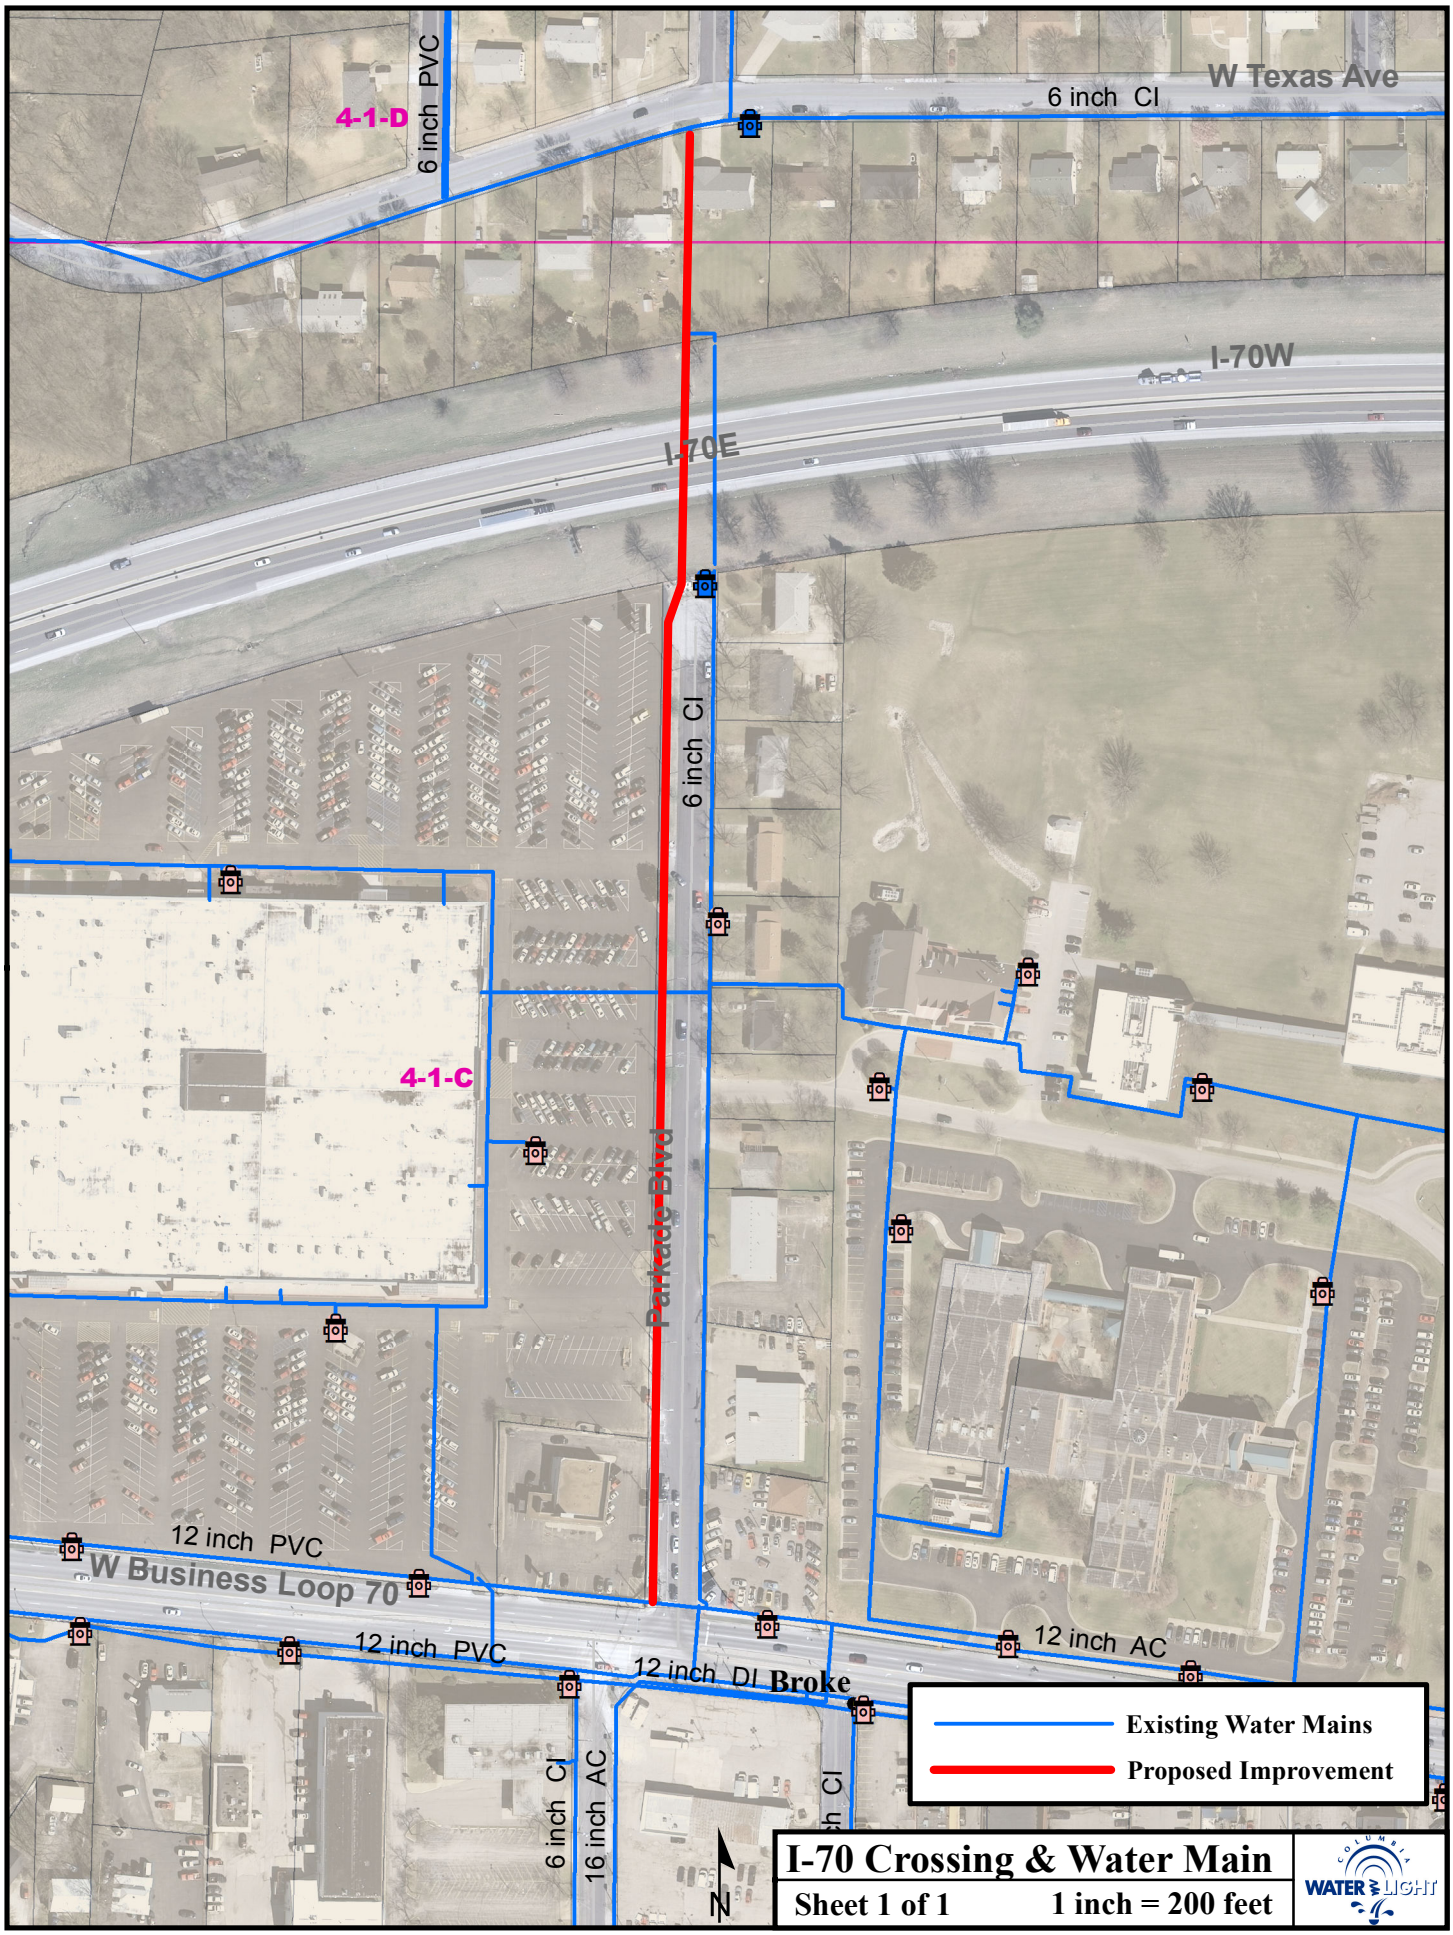
W Texas Ave
6 inch CI
4-1-D
6 inch PVC
I-70W
I-70E
6 inch CI
4-1-C
Parkade Blvd
12 inch PVC
W Business Loop 70
12 inch PVC
12 inch DI
Broke
12 inch AC
6 inch CI
16 inch AC
N
Existing Water Mains
Proposed Improvement
I-70 Crossing & Water Main
Sheet 1 of 1
1 inch = 200 feet
WATER & LIGHT