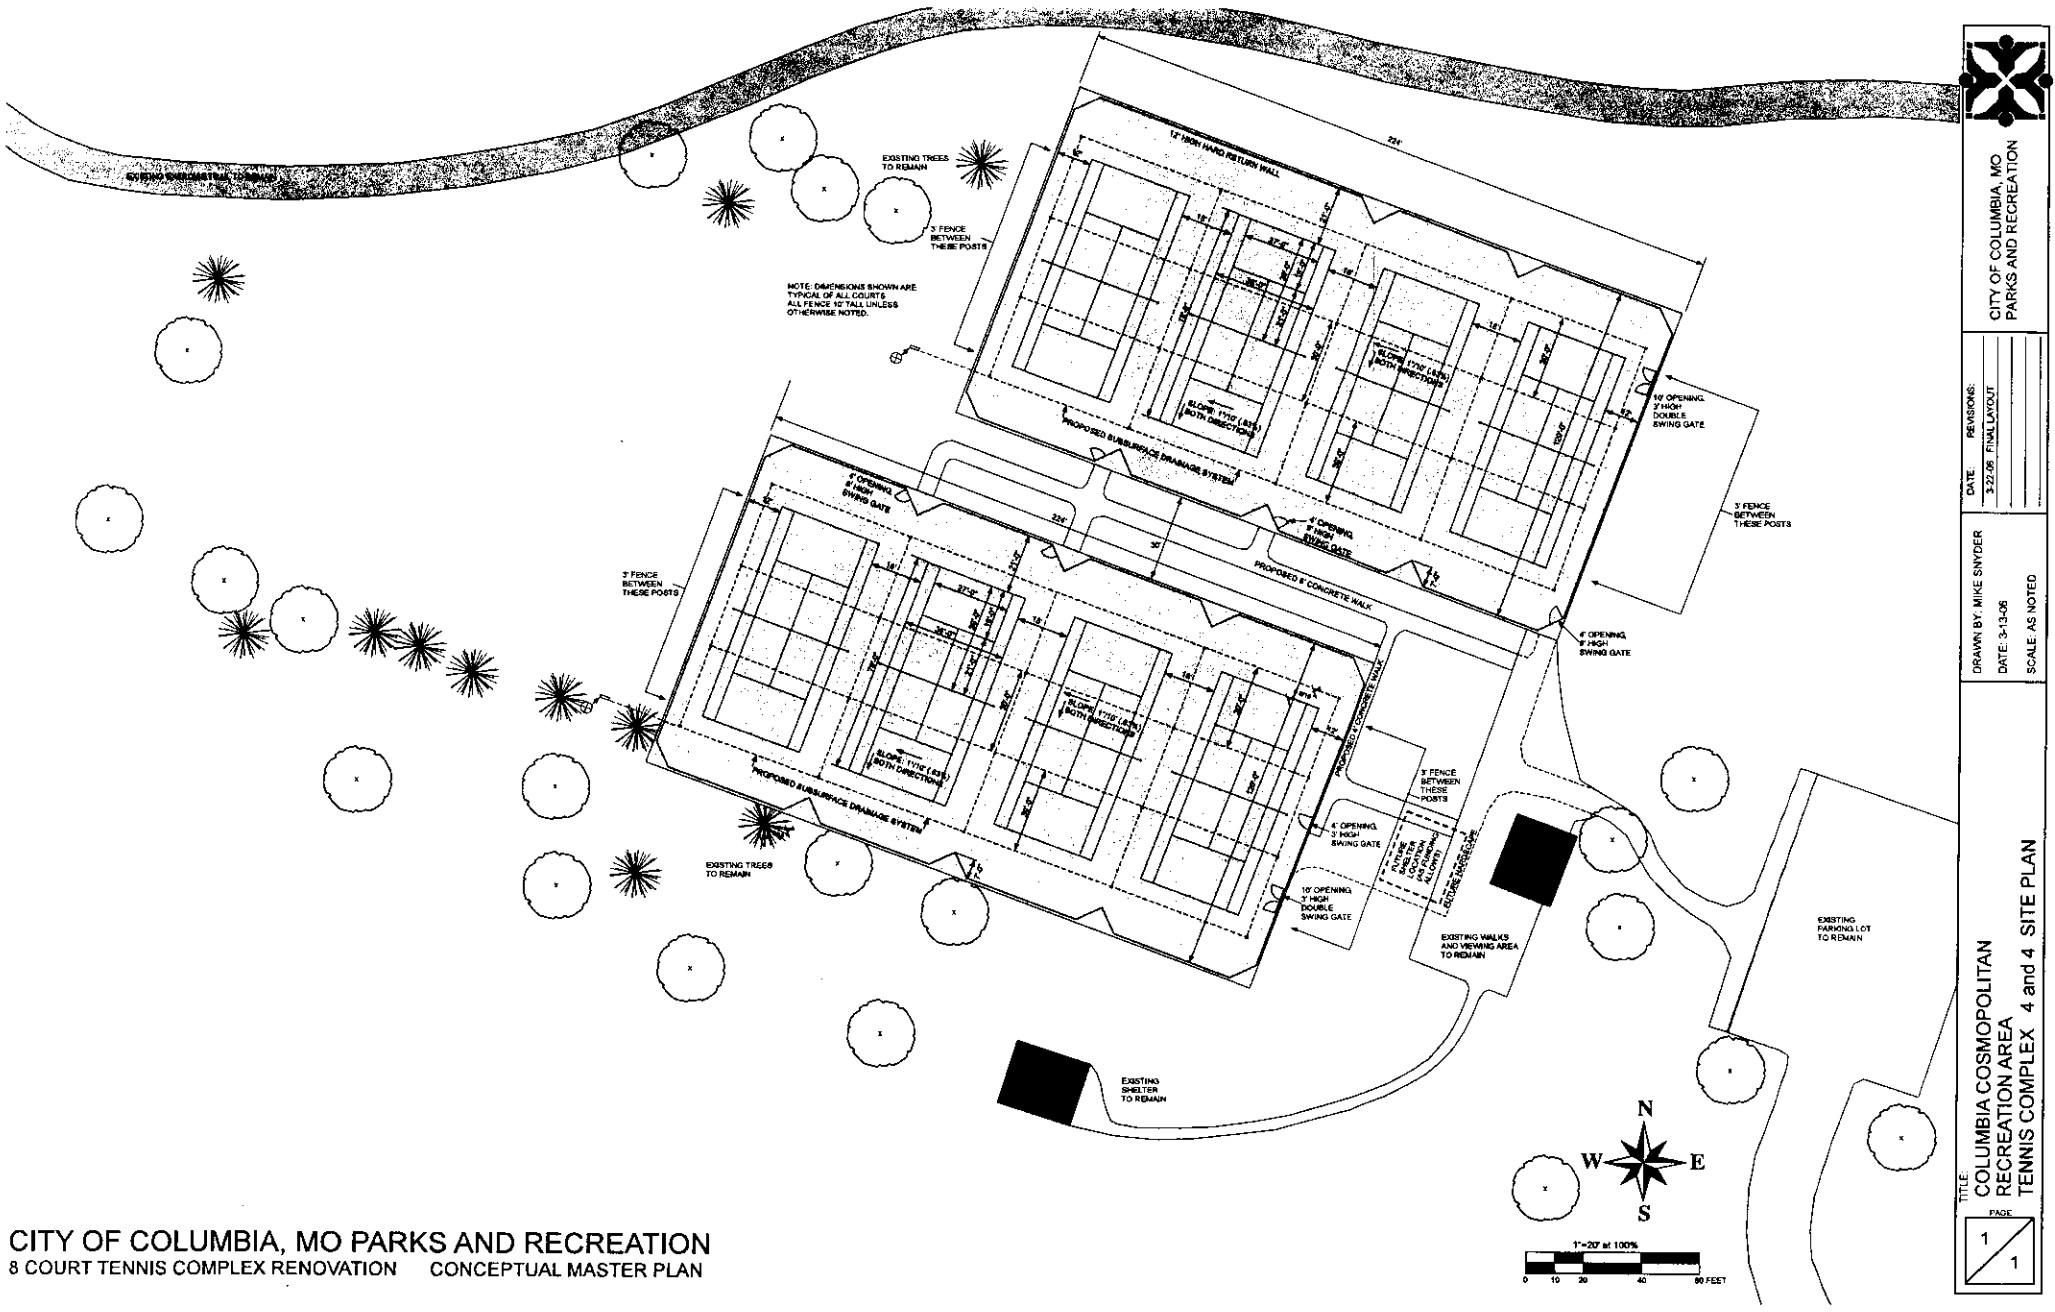

CITY OF COLUMBIA, MO PARKS AND RECREATION

8 COURT TENNIS COMPLEX RENOVATION CONCEPTUAL MASTER PLAN

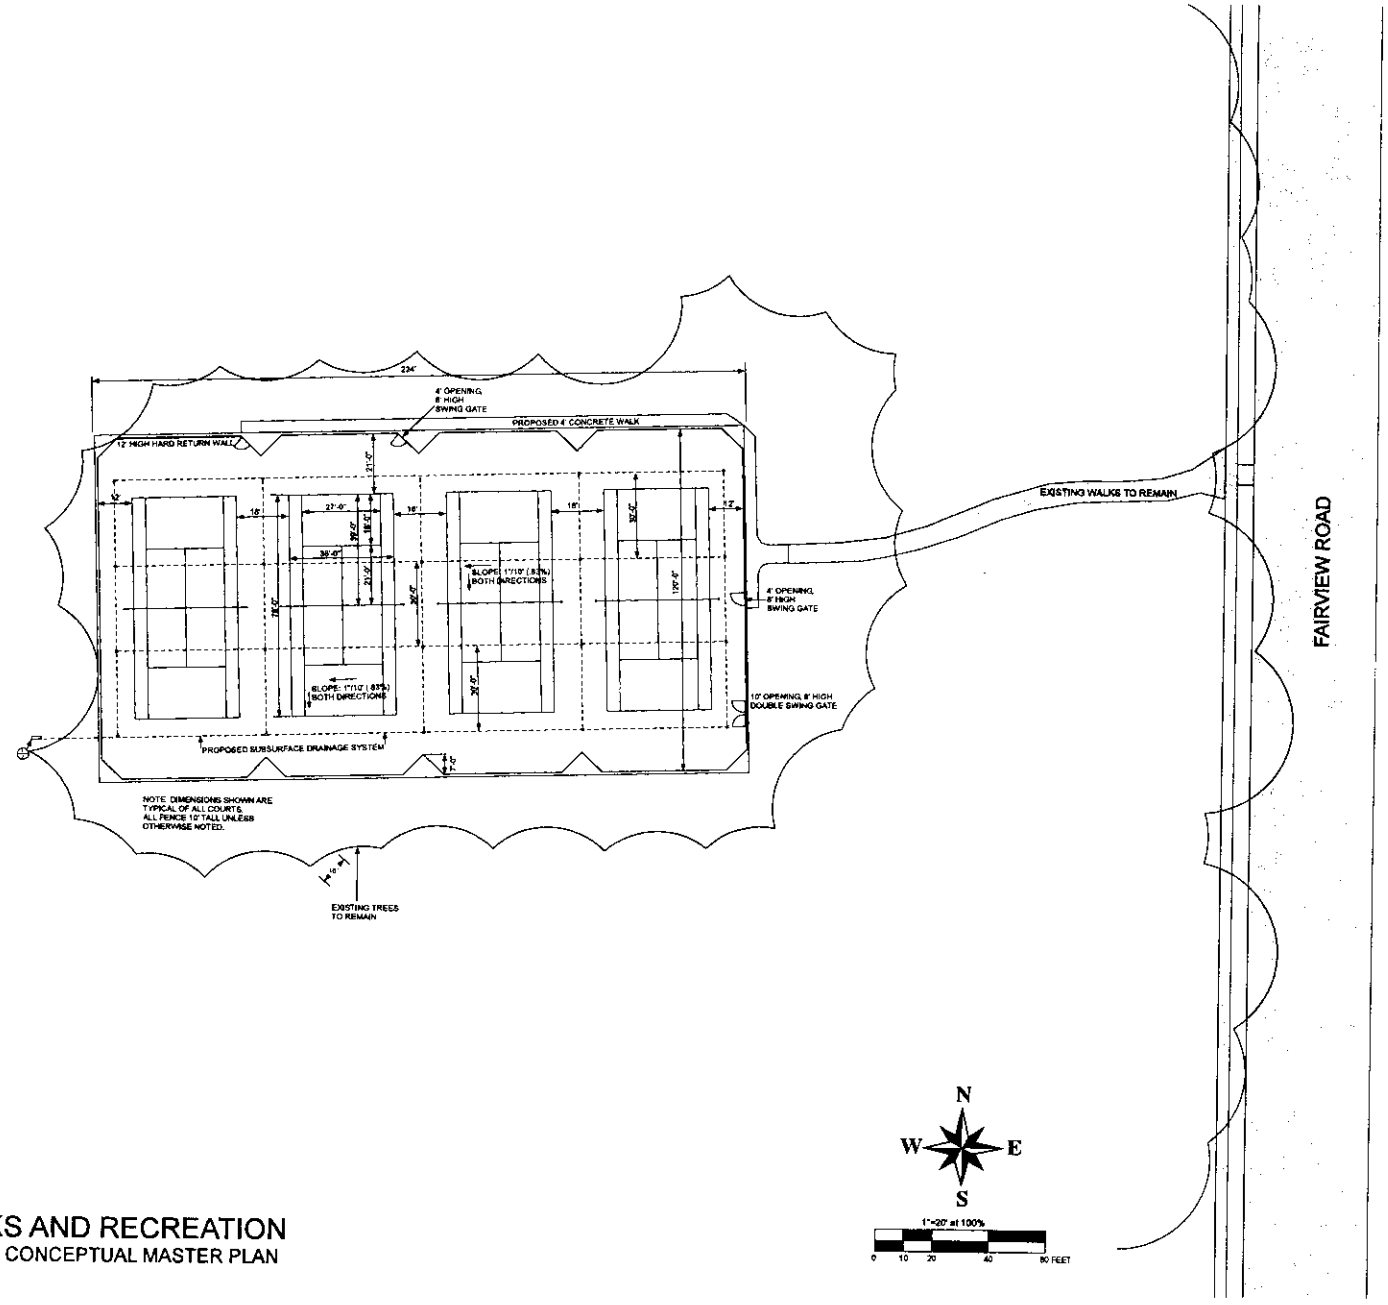

CITY OF COLUMBIA, MO PARKS AND RECREATION

4 COURT TENNIS COMPLEX RENOVATION CONCEPTUAL MASTER PLAN

CITY OF COLUMBIA, MO
PARKS AND RECREATION

DATE: REVISIONS:
11-29-05 FENCE REVISIONS
3-3-06 LAYOUT REVISIONS
3-22-06 FENCE AND BACKSTOP

DRAWN BY: MIKE SNYDER
DATE: 10-10-05
SCALE: AS NOTED

NOTES:

TITLE:
FAIRVIEW PARK
TENNIS COMPLEX SITE PLAN

PAGE 1 / 1