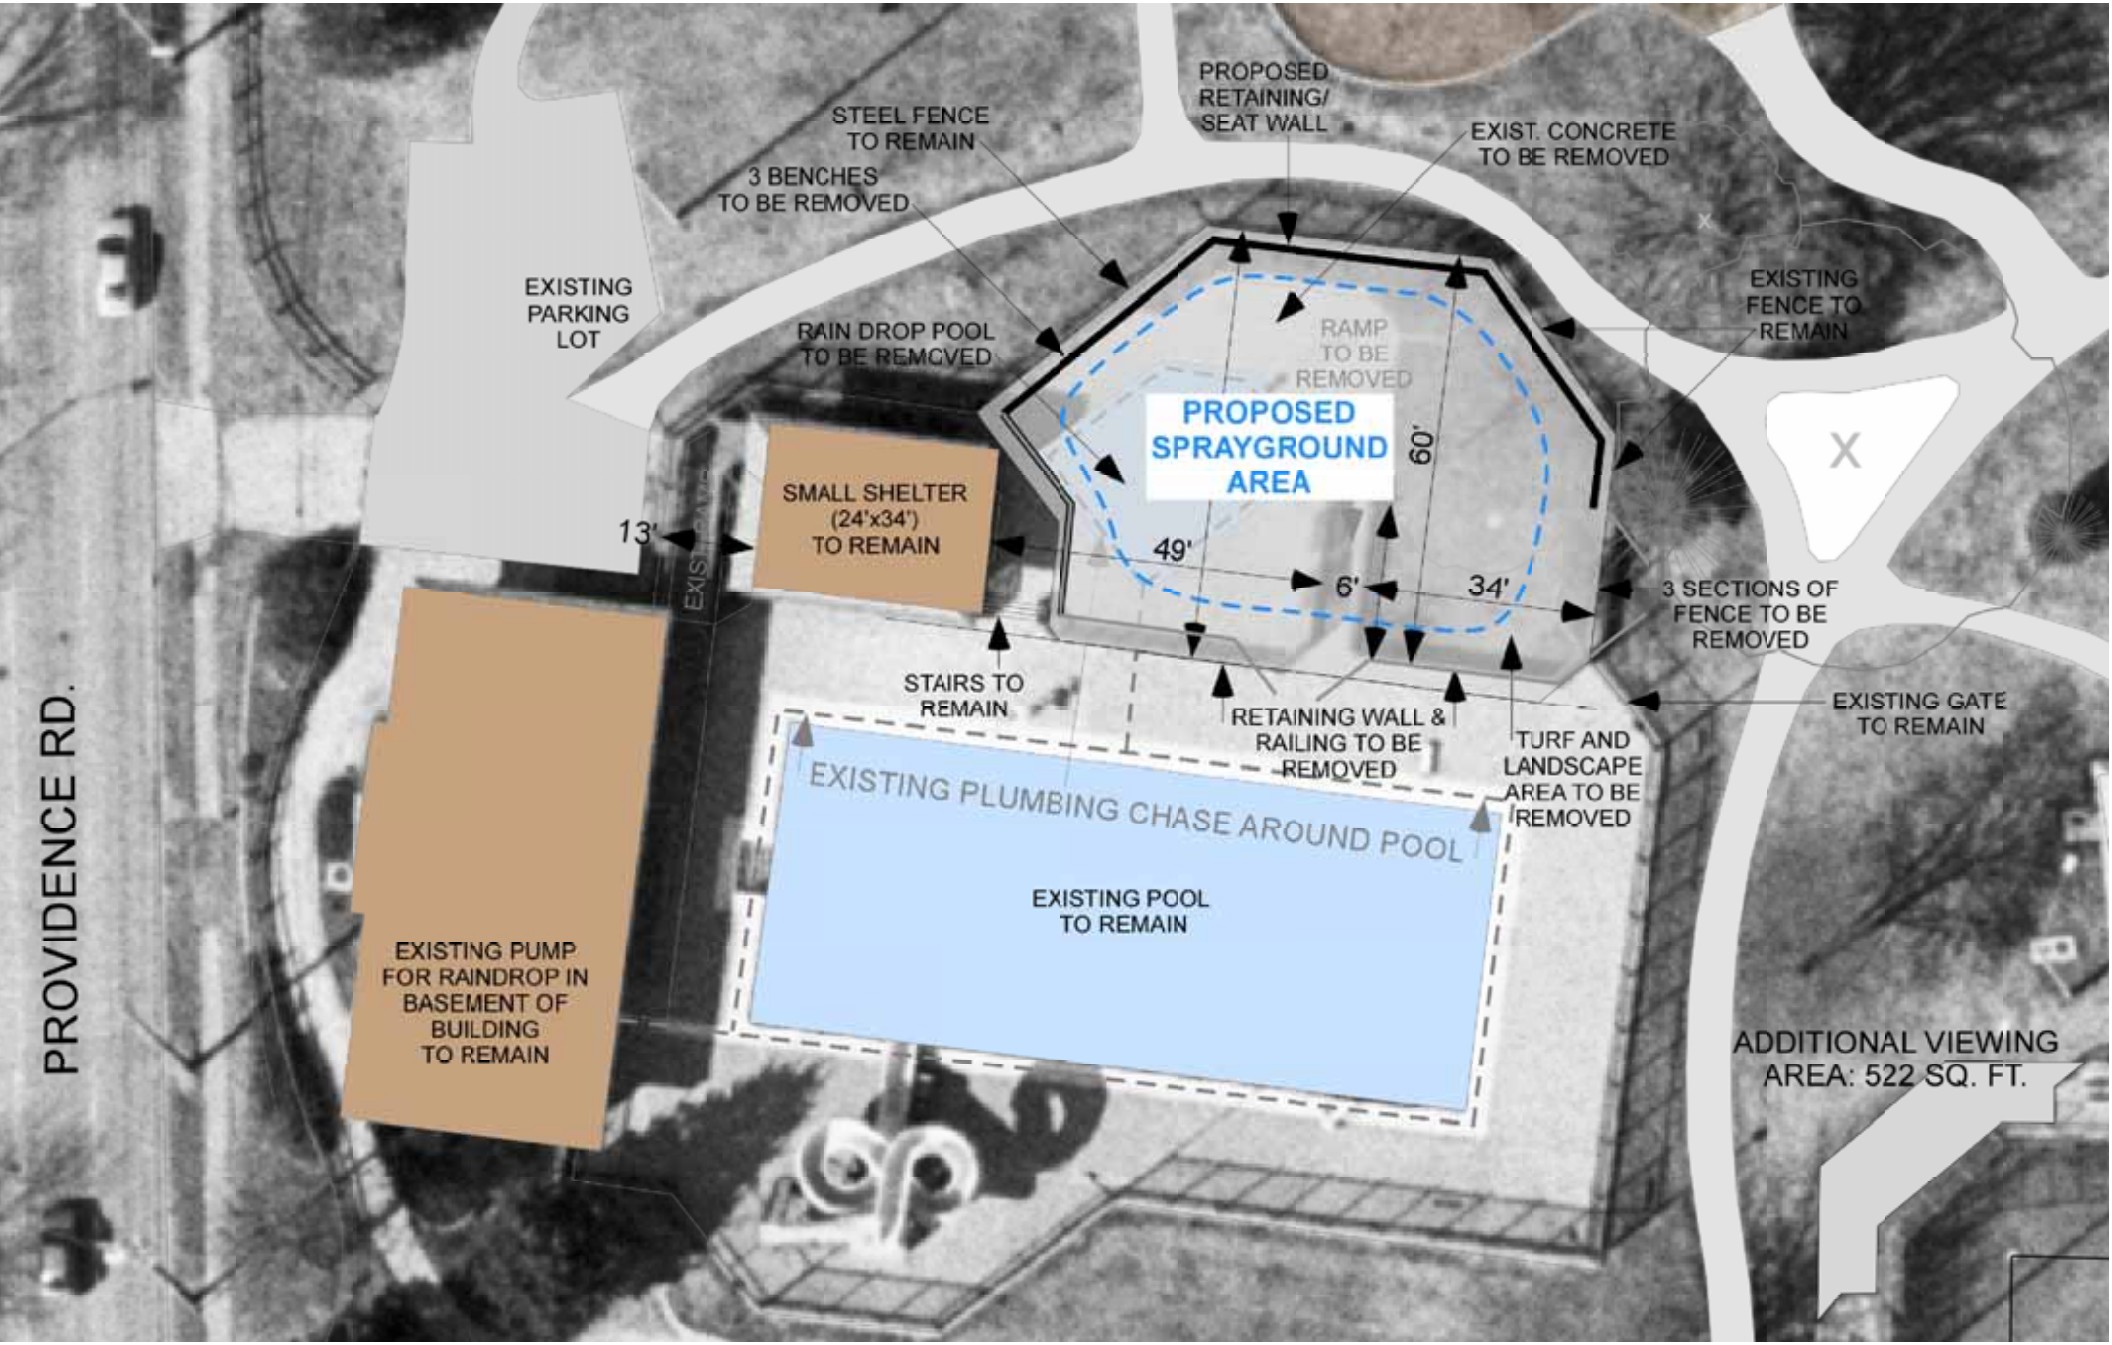
PROPOSED RETAINING/ SEAT WALL
STEEL FENCE TO REMAIN
EXIST. CONCRETE TO BE REMOVED
3 BENCHES TO BE REMOVED
EXISTING PARKING LOT
EXISTING FENCE TO REMAIN
RAIN DROP POOL TO BE REMOVED
RAMP TO BE REMOVED
PROPOSED SPRAYGROUND AREA
60'
SMALL SHELTER (24'x34') TO REMAIN
13'
49'
6'
34'
3 SECTIONS OF FENCE TO BE REMOVED
STAIRS TO REMAIN
RETAINING WALL & RAILING TO BE REMOVED
EXISTING GATE TO REMAIN
TURF AND LANDSCAPE AREA TO BE REMOVED
EXISTING PLUMBING CHASE AROUND POOL
EXISTING POOL TO REMAIN
EXISTING PUMP FOR RAINDROP IN BASEMENT OF BUILDING TO REMAIN
PROVIDENCE RD.
ADDITIONAL VIEWING AREA: 522 SQ. FT.