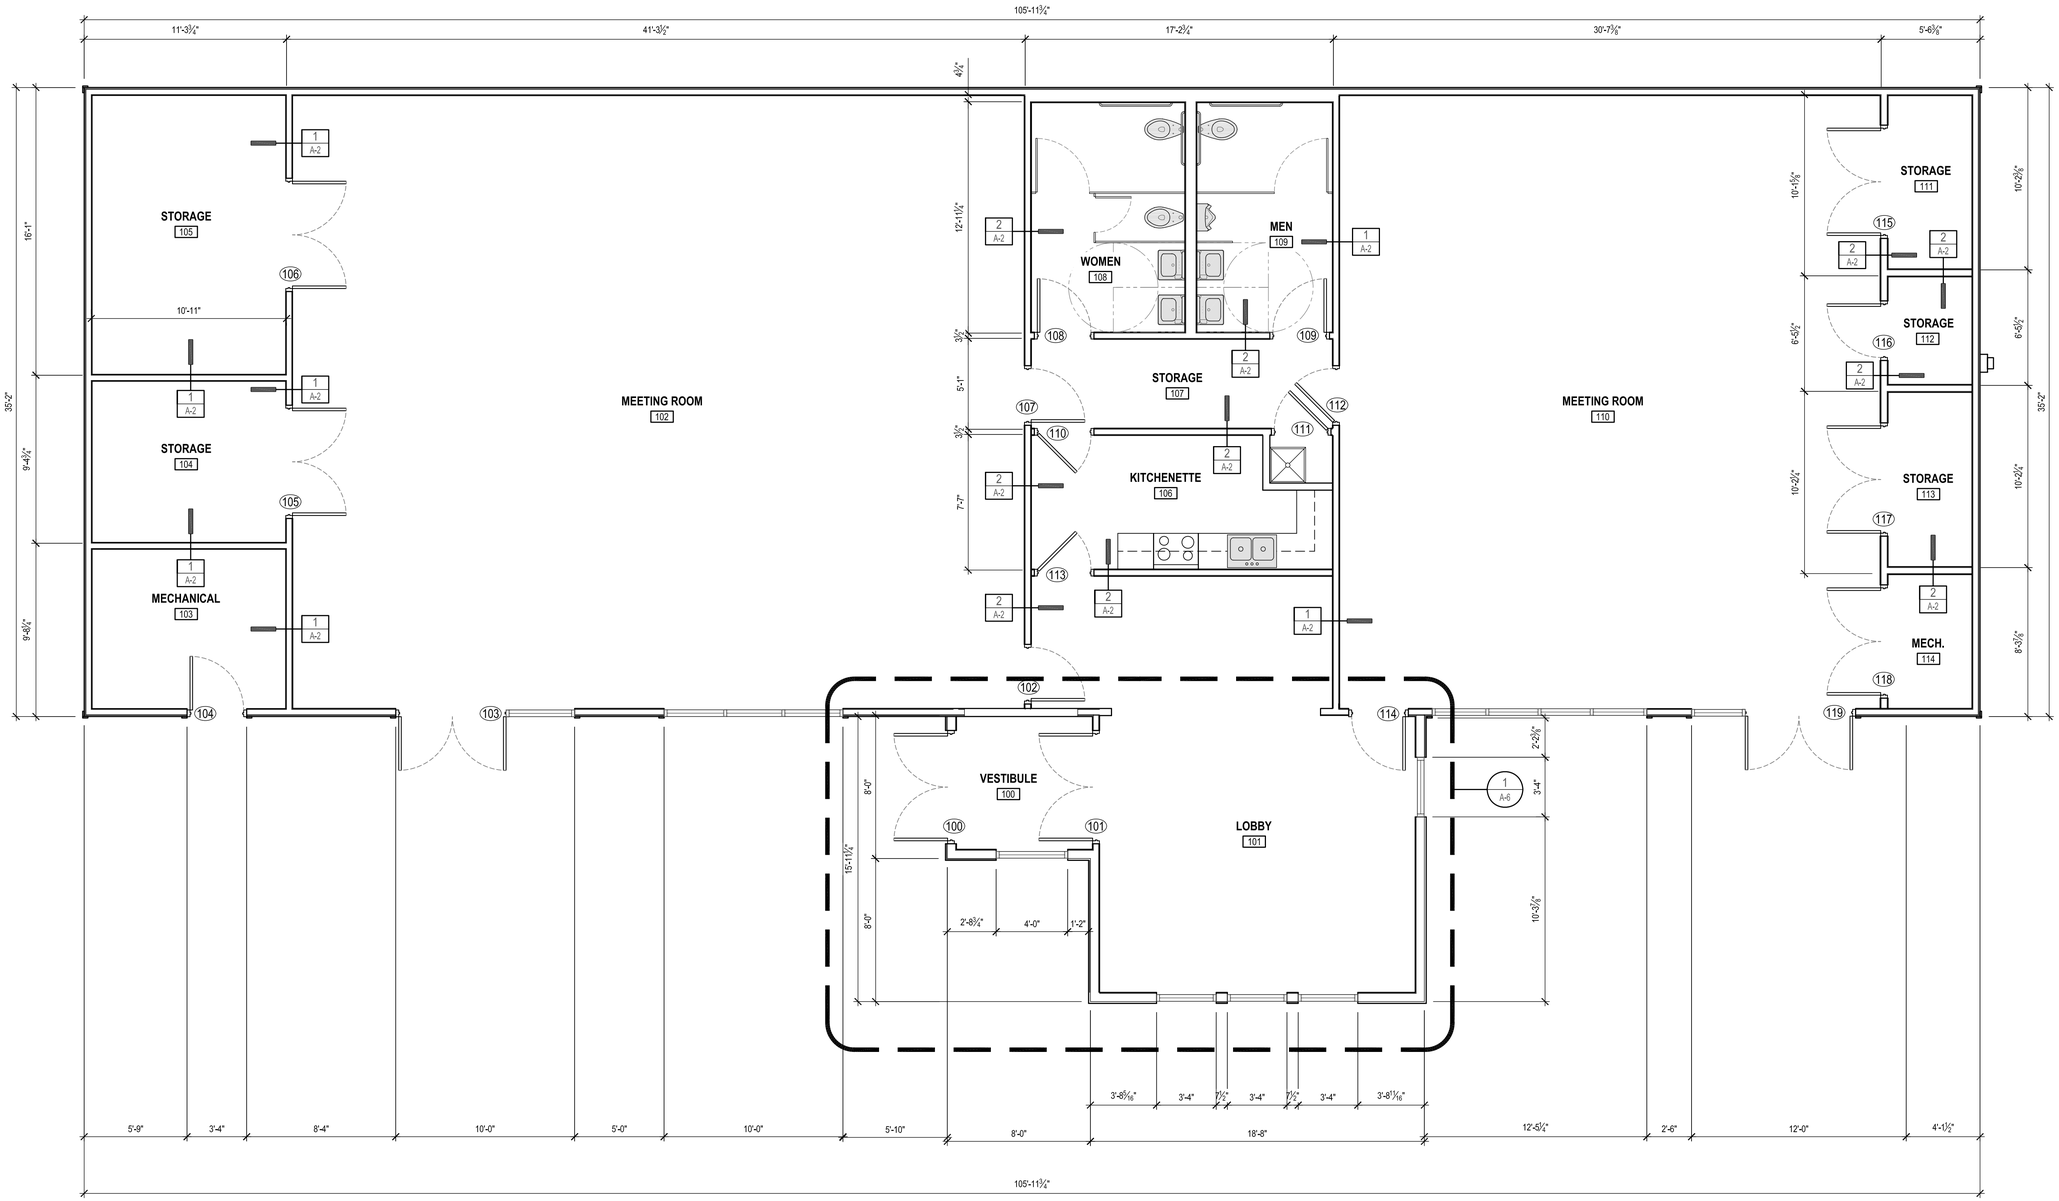

ROOM FINISHES

FLOOR COVERING: SELECTED BY OWNER
WALL BASE: SELECTED BY OWNER
INTERIOR WALLS: 5/8" GYPSUM, PAINTED - COLOR BY OWNER
CEILINGS:
5/8" GYPSUM BOARD, PAINTED - COLOR BY OWNER
ACT: 2X2 ACOUSTIC CEILING PANELS & GRID - SELECTED BY OWNER

1 A-1 FLOOR PLAN
SCALE: 1/4" = 1'-0"

SEAL: STATE OF MISSOURI ★ BRIAN DOUGLAS CONNELL NUMBER A-5036 REGISTERED ARCHITECT
DATE: 9-9-2013
BRIAN DOUGLAS CONNELL
ARCHITECT MO# A-5036

Connell Architecture, P.C.
2909 Falling Leaf Lane Suite K
Columbia, Missouri 65201
573-875-2455 Fax 573-875-2456
connell.arch@centurytel.net

DO NOT SCALE THIS DRAWING SOME DEVIATION FROM SCALE MAY OCCUR FROM REPRODUCTION. DRAWINGS ARE THE PROPERTY OF CONNELL ARCHITECTURE, P.C. & MAY NOT BE COPIED OR USED IN WHOLE OR PART WITHOUT THE WRITTEN CONSENT OF CONNELL ARCHITECTURE, P.C.

CHECKED BY: BDC
DRAWN BY: EPW

ISSUE

ID	DESCRIPTION	DATE
1	DEMO PERMIT	7-15-2013
2	ALTERATIONS PERMIT	9-8-13

PROJECT
WATERS-MOSS ACTIVITY CENTER
ADDITION & ALTERATIONS
1905 HILLCREST DRIVE
COLUMBIA, MISSOURI 65201

PROJECT NO. 13-009
SHEET TITLE FLOOR PLAN
SHEET NUMBER A-2