


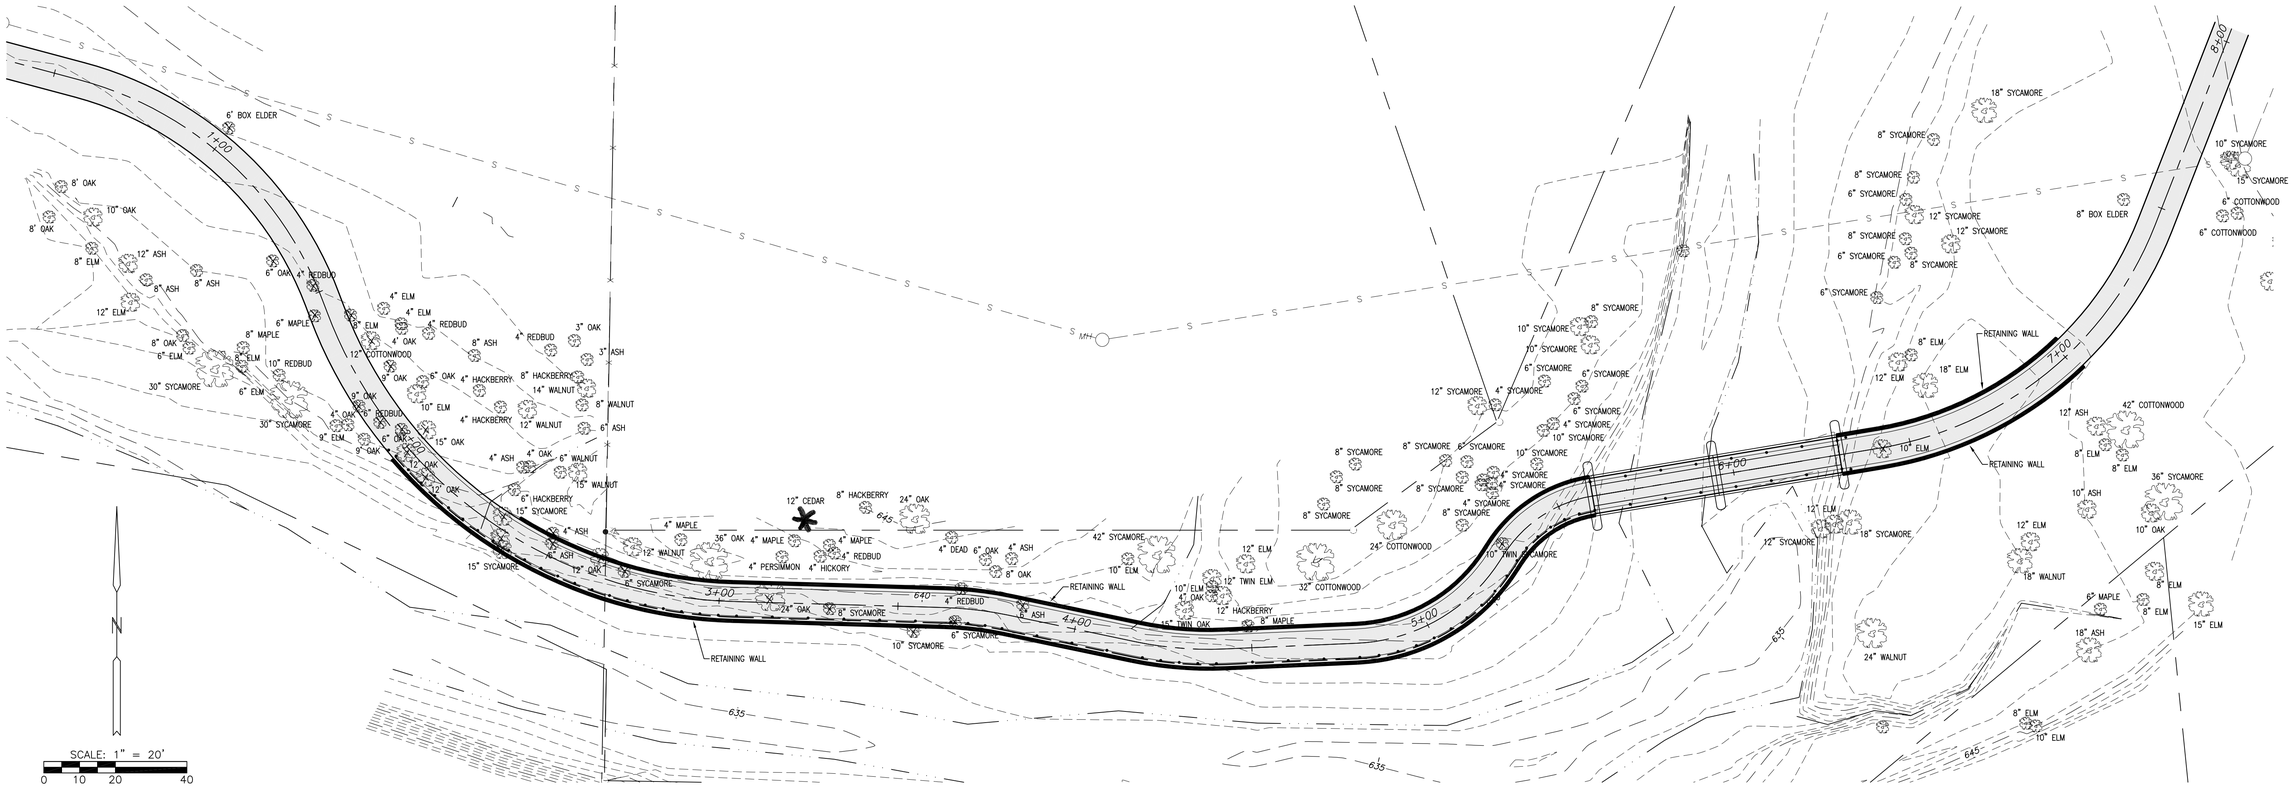


# GRINDSTONE TRAIL
# BRIDGE 02 DISPLAY

COLUMBIA, MO

REVISED:

NOT FOR PRELIMINARY CONSTRUCTION

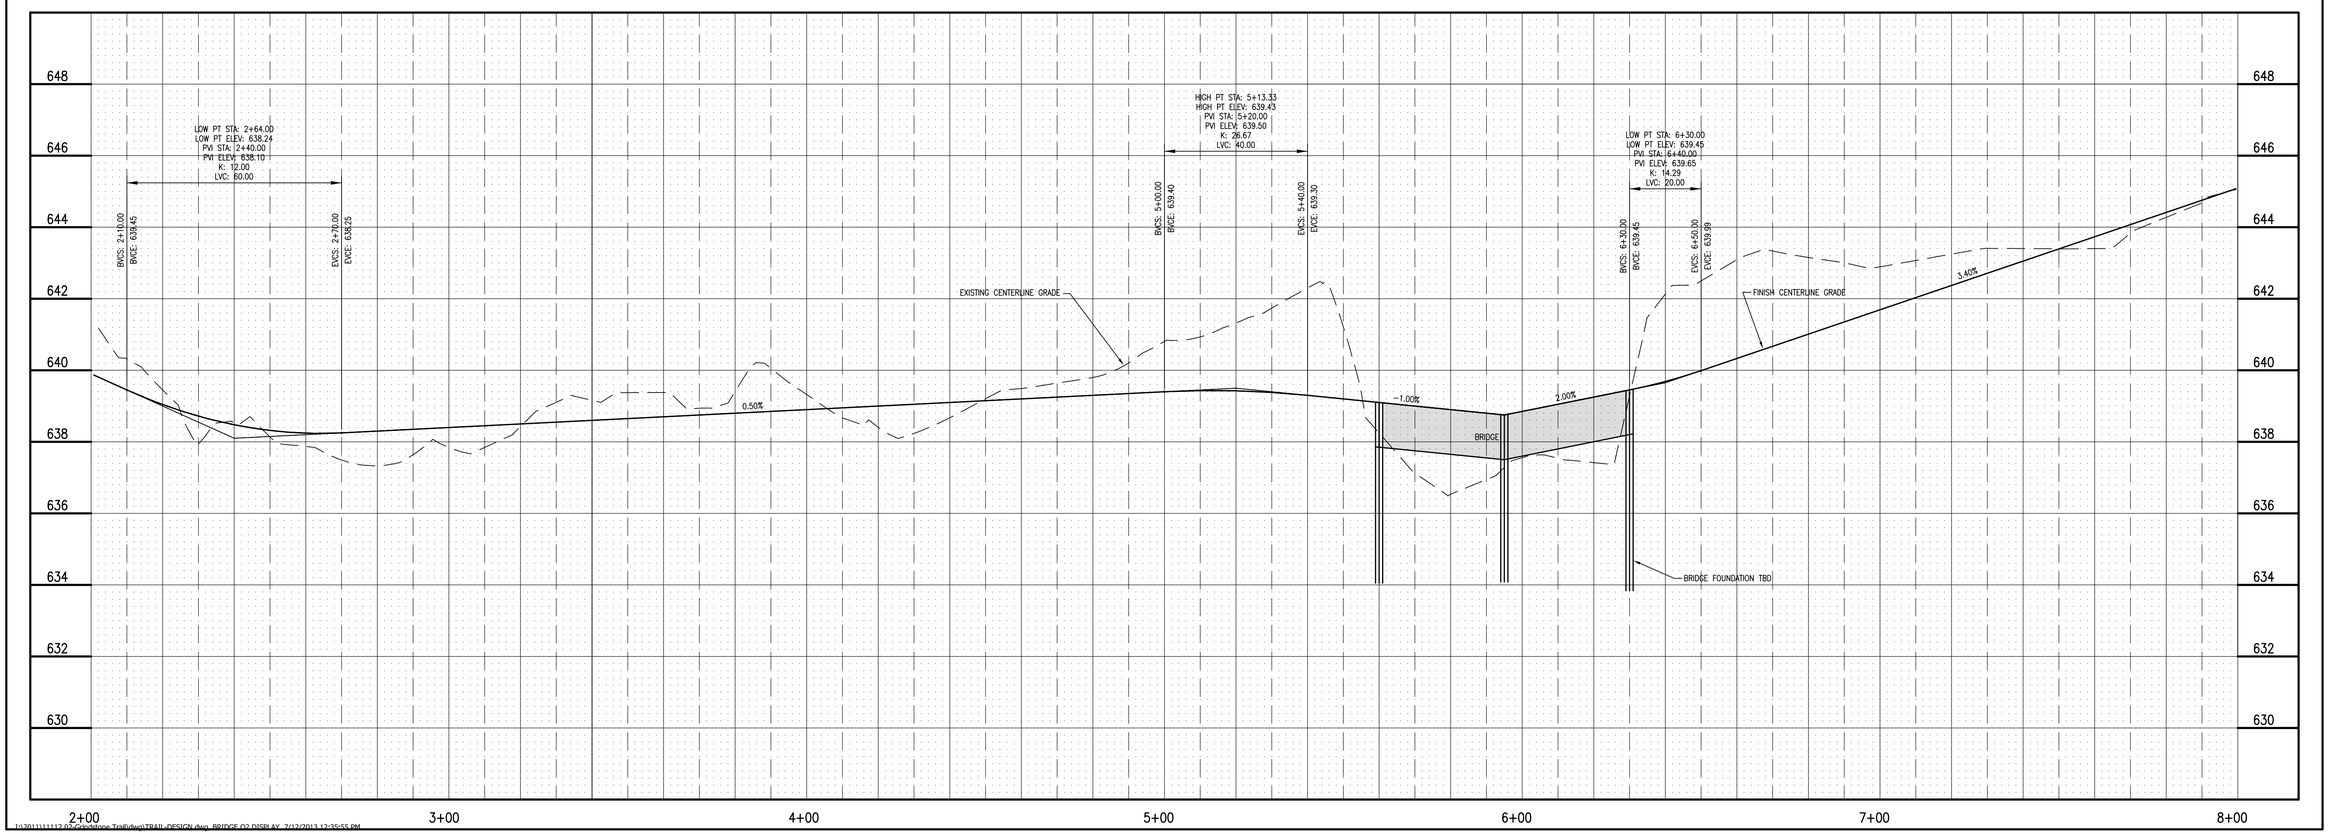
ALLSTATE CONSULTANTS
3312 LEMONE INDUSTRIAL BLVD.
COLUMBIA, MO. 65201
(573) 875-8799
ENGINEERING • PLANNING • SURVEYING • GEOTECHNICAL • INVESTIGATIVE



REUSE OF THIS DRAWING IN ANY MANNER IS STRICTLY PROHIBITED WITHOUT THE WRITTEN APPROVAL OF ALLSTATE CONSULTANTS, LLC


DATE
7-17-2013

JOB NUMBER
11112.02

SCALE
1"=20' H 1"=2' V

SHEET
2



I:\2011\11112.02-Grindstone Trail\dwg\TRAIL-DESIGN.dwg, BRIDGE 02 DISPLAY, 7/12/2013 12:35:55 PM