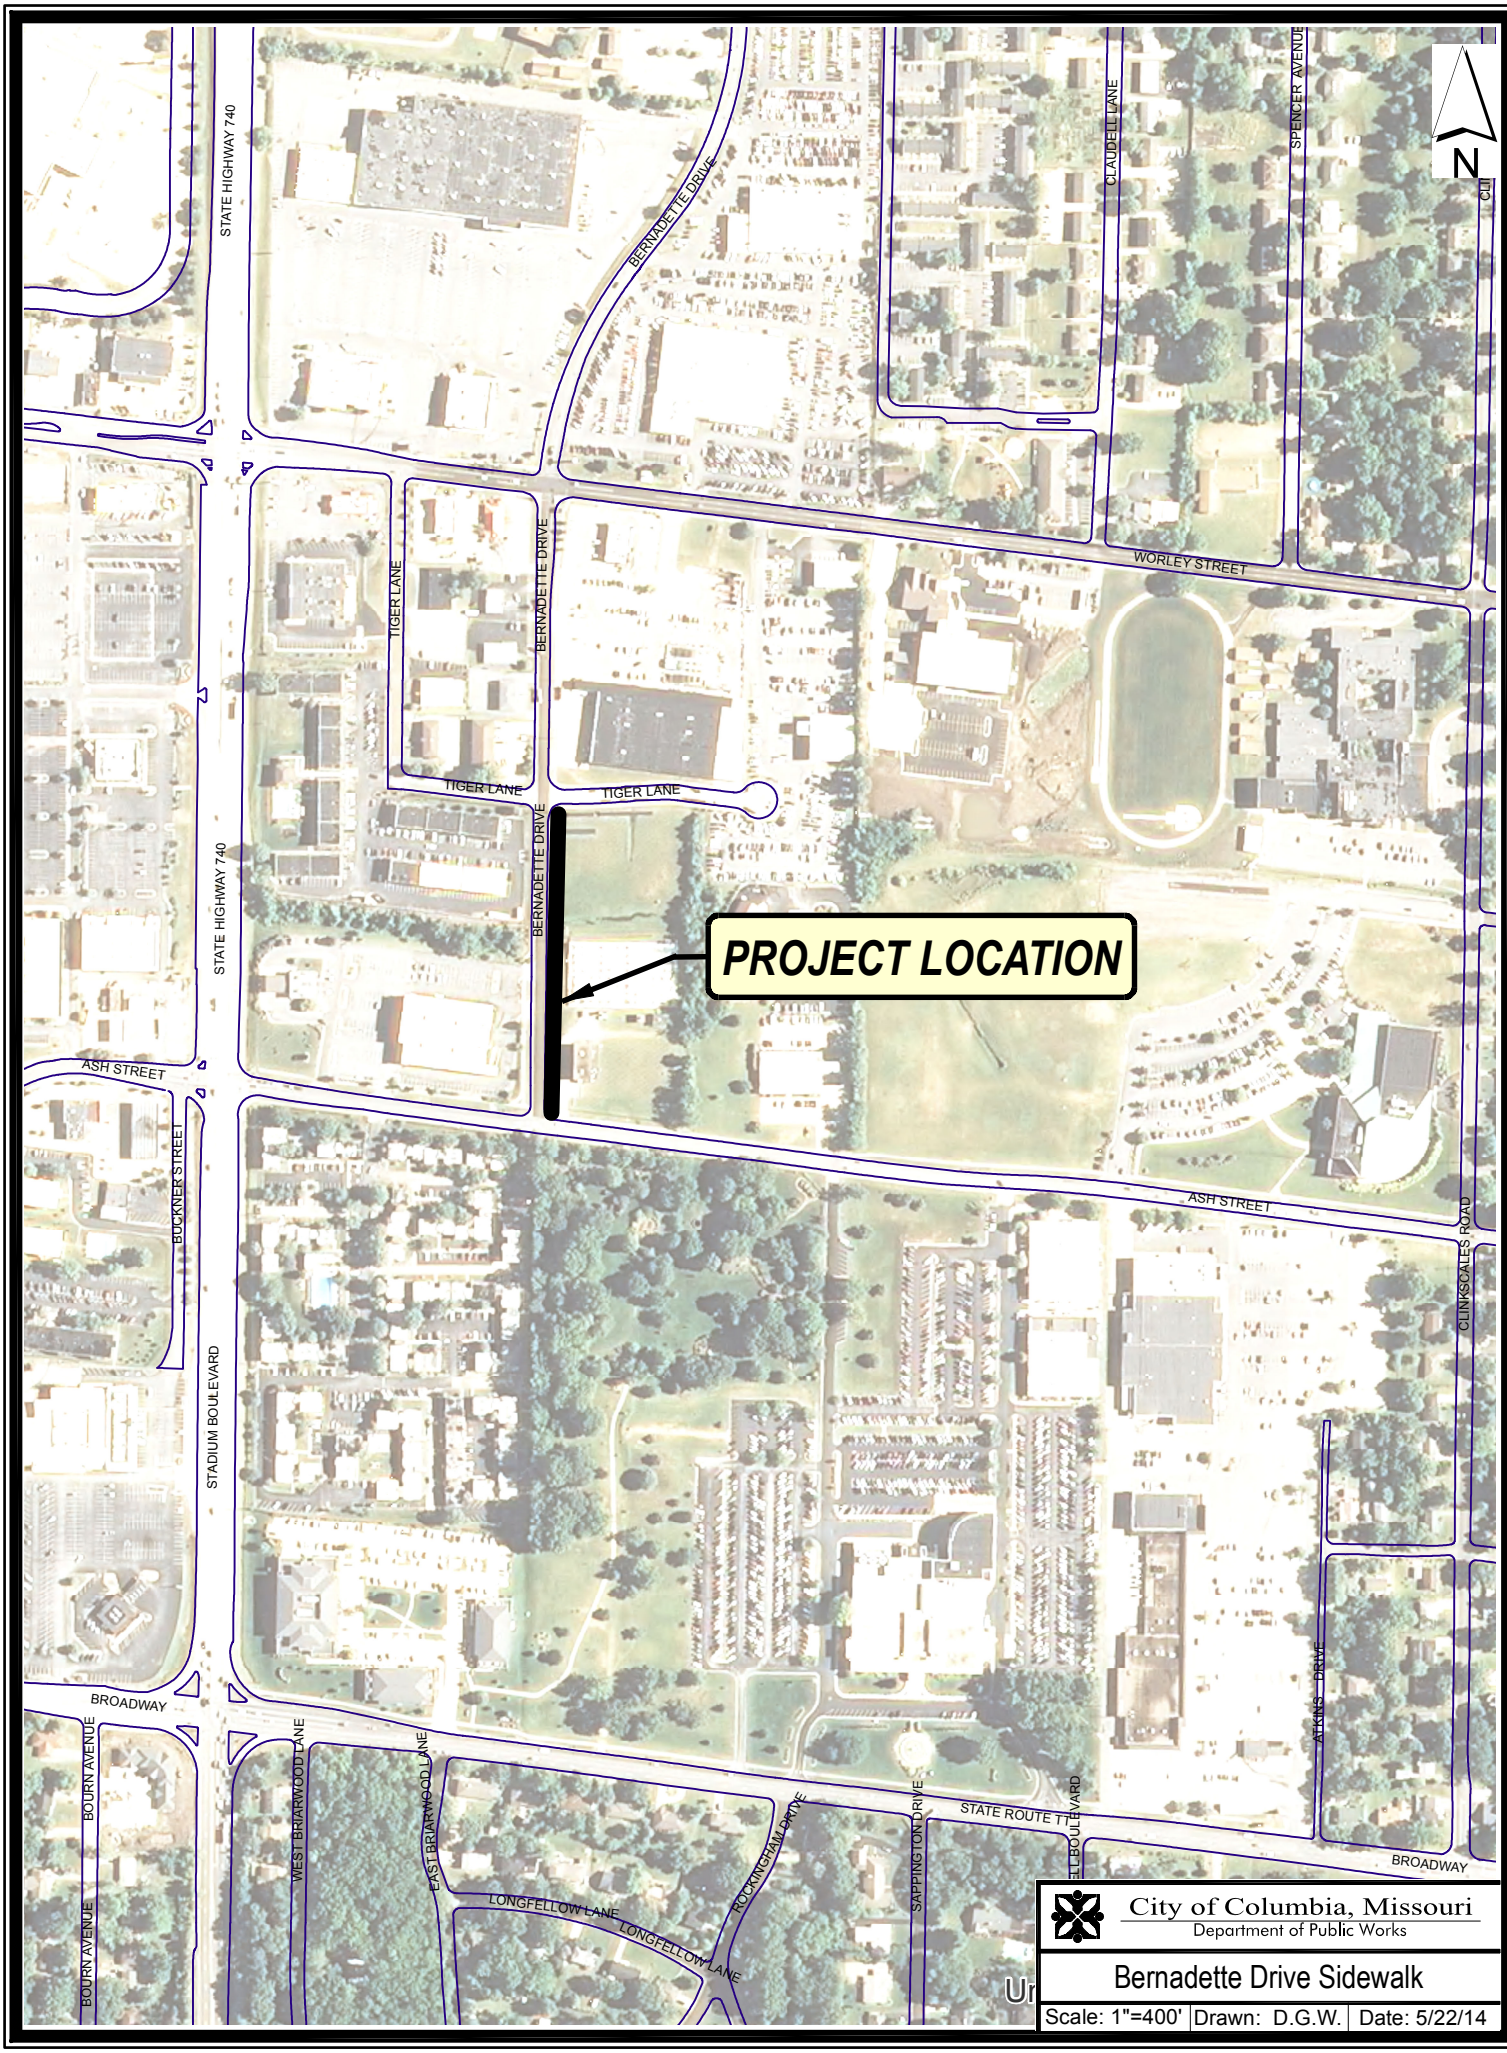
N
STATE HIGHWAY 740
BERNADETTE DRIVE
CLAUDELL LANE
SPENCER AVENUE
WORLEY STREET
TIGER LANE
TIGER LANE
TIGER LANE
BERNADETTE DRIVE
BERNADETTE DRIVE
PROJECT LOCATION
STATE HIGHWAY 740
ASH STREET
BUCKNER STREET
STADIUM BOULEVARD
ASH STREET
CLINKSCALES ROAD
BROADWAY
BOURN AVENUE
BOURN AVENUE
WEST BRIARWOOD LANE
EAST BRIARWOOD LANE
LONGFELLOW LANE
LONGFELLOW LANE
ROCKINGHAM DRIVE
SAPPINGTON DRIVE
STATE ROUTE TT
BROADWAY
ATKINS DRIVE
City of Columbia, Missouri
Department of Public Works
Bernadette Drive Sidewalk
Scale: 1"=400'
Drawn: D.G.W.
Date: 5/22/14