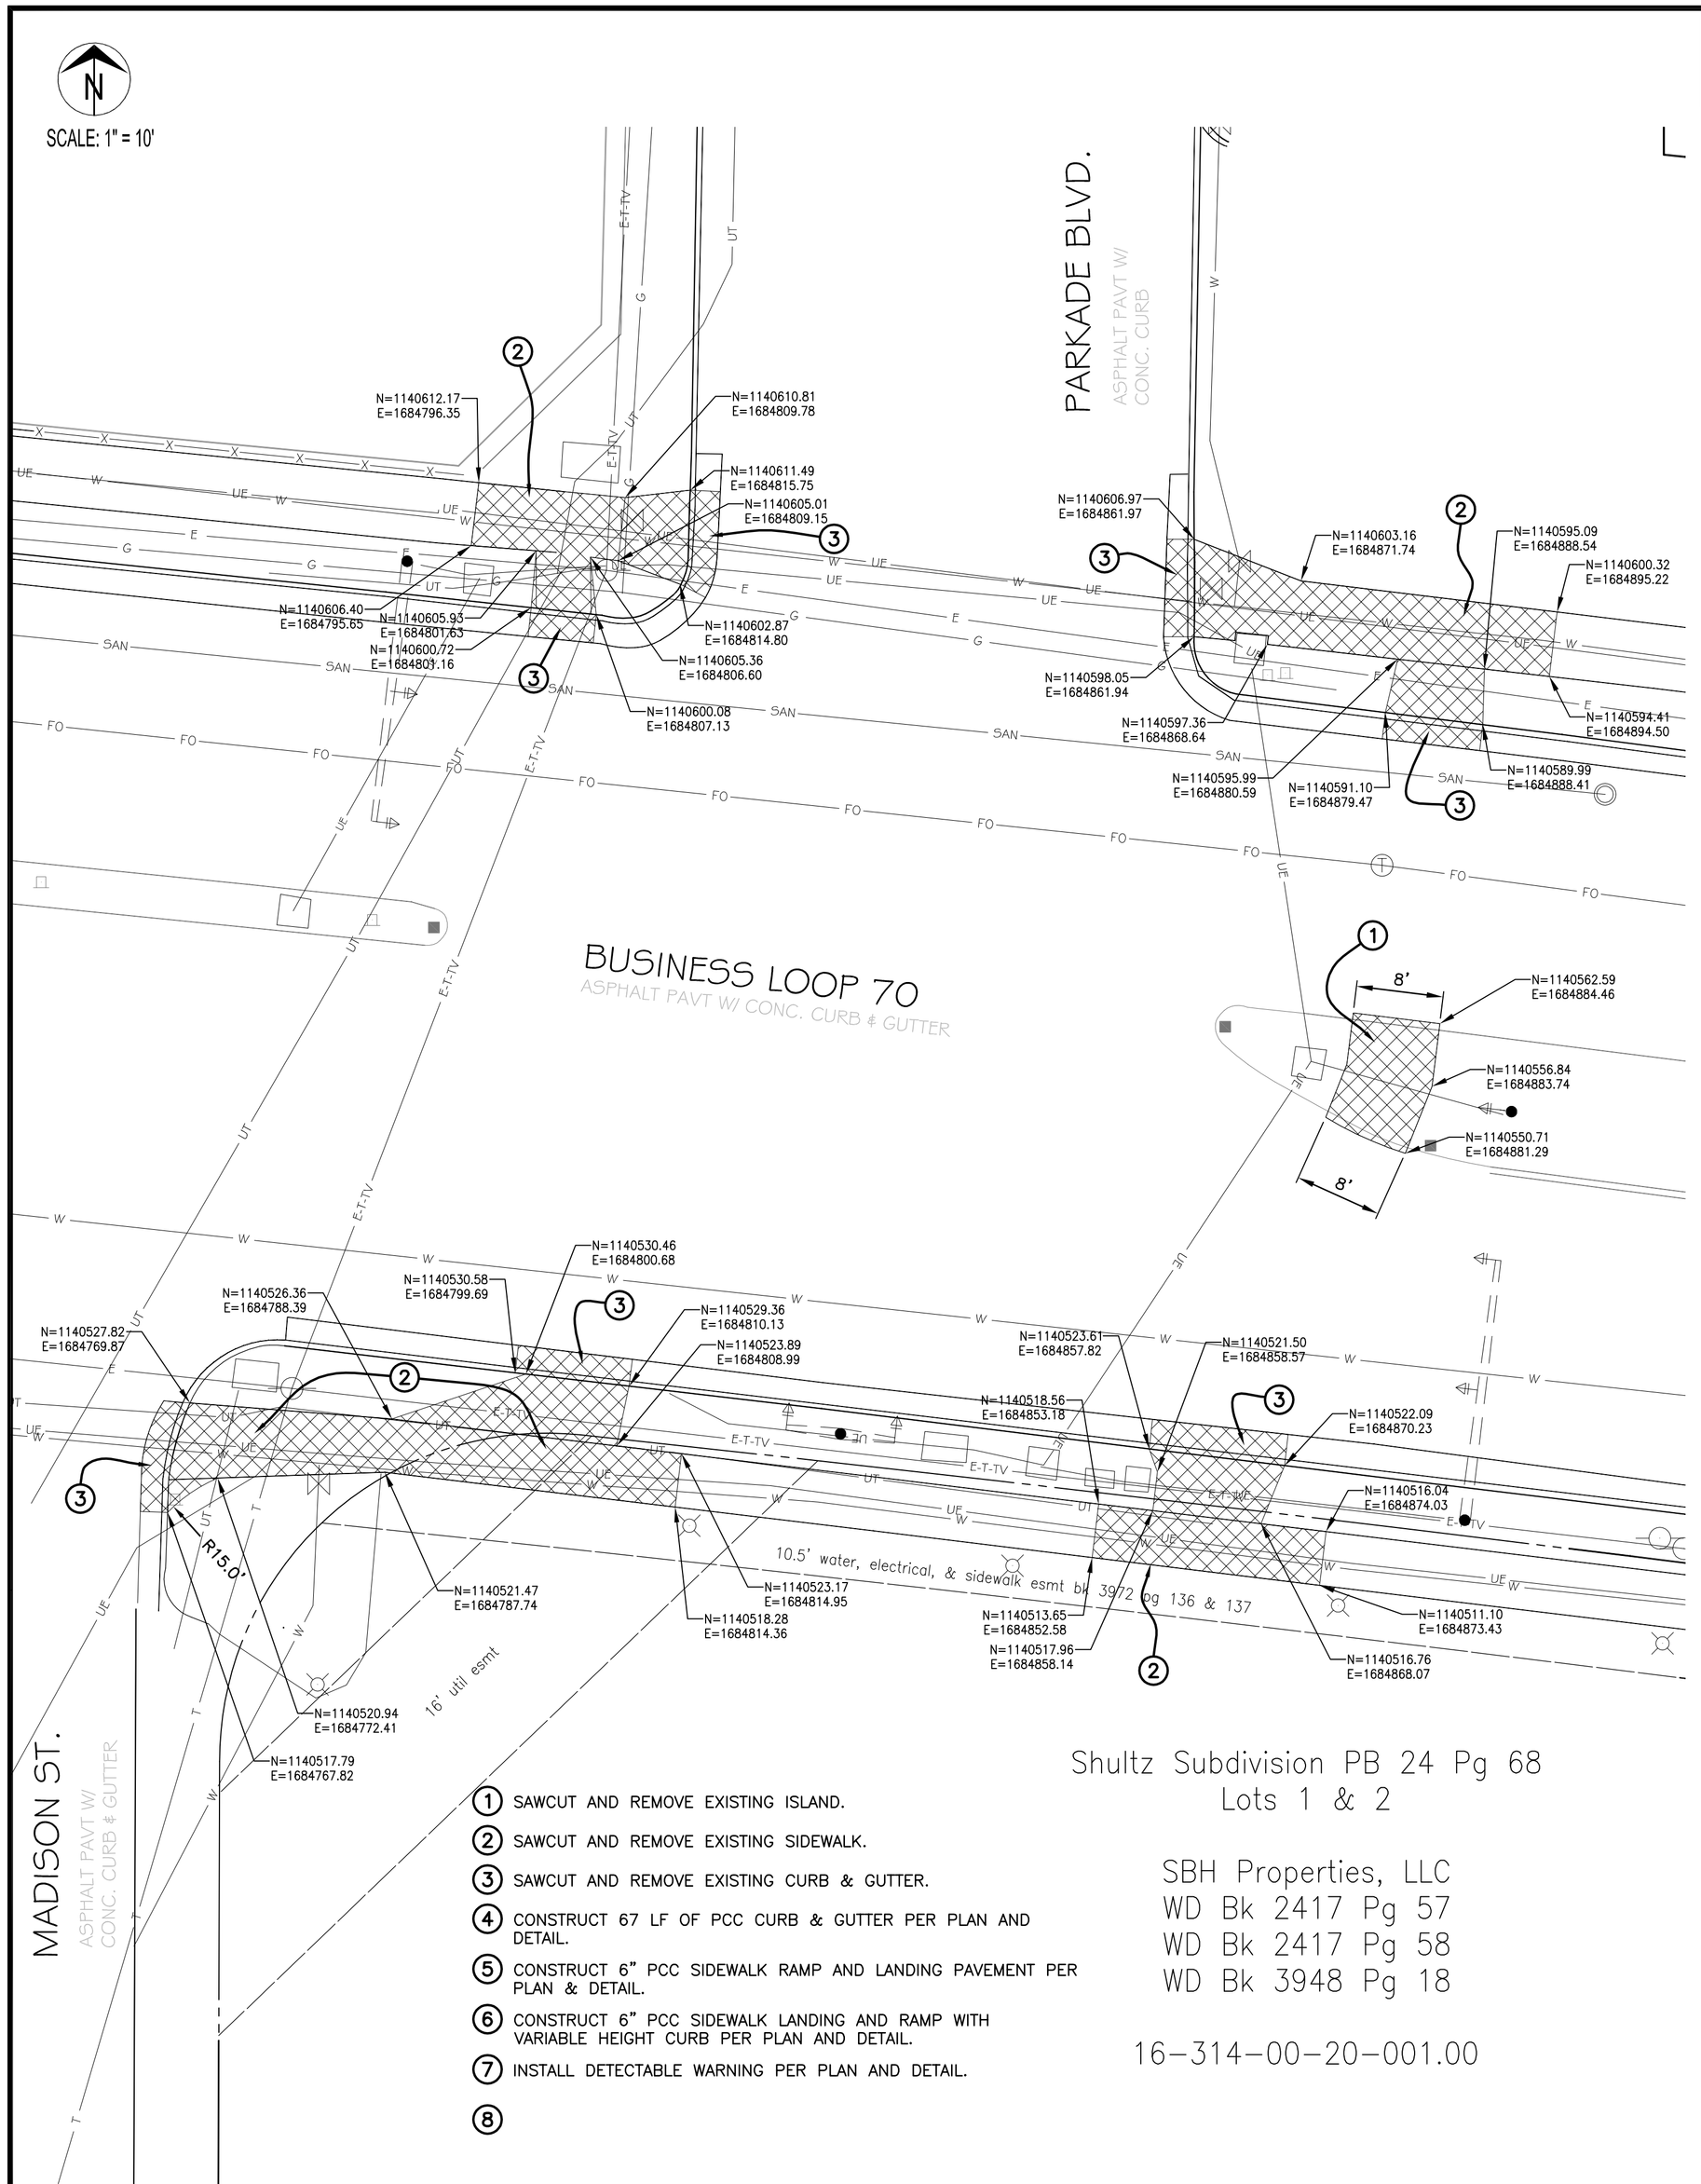

1. SAWCUT AND REMOVE EXISTING ISLAND.
2. SAWCUT AND REMOVE EXISTING SIDEWALK.
3. SAWCUT AND REMOVE EXISTING CURB & GUTTER.
4. CONSTRUCT 67 LF OF PCC CURB & GUTTER PER PLAN AND DETAIL.
5. CONSTRUCT 6" PCC SIDEWALK RAMP AND LANDING PAVEMENT PER PLAN & DETAIL.
6. CONSTRUCT 6" PCC SIDEWALK LANDING AND RAMP WITH VARIABLE HEIGHT CURB PER PLAN AND DETAIL.
7. INSTALL DETECTABLE WARNING PER PLAN AND DETAIL.
8.

Shultz Subdivision PB 24 Pg 68
Lots 1 & 2

SBH Properties, LLC
WD Bk 2417 Pg 57
WD Bk 2417 Pg 58
WD Bk 3948 Pg 18

16-314-00-20-001.00

DEMOLITION PLAN

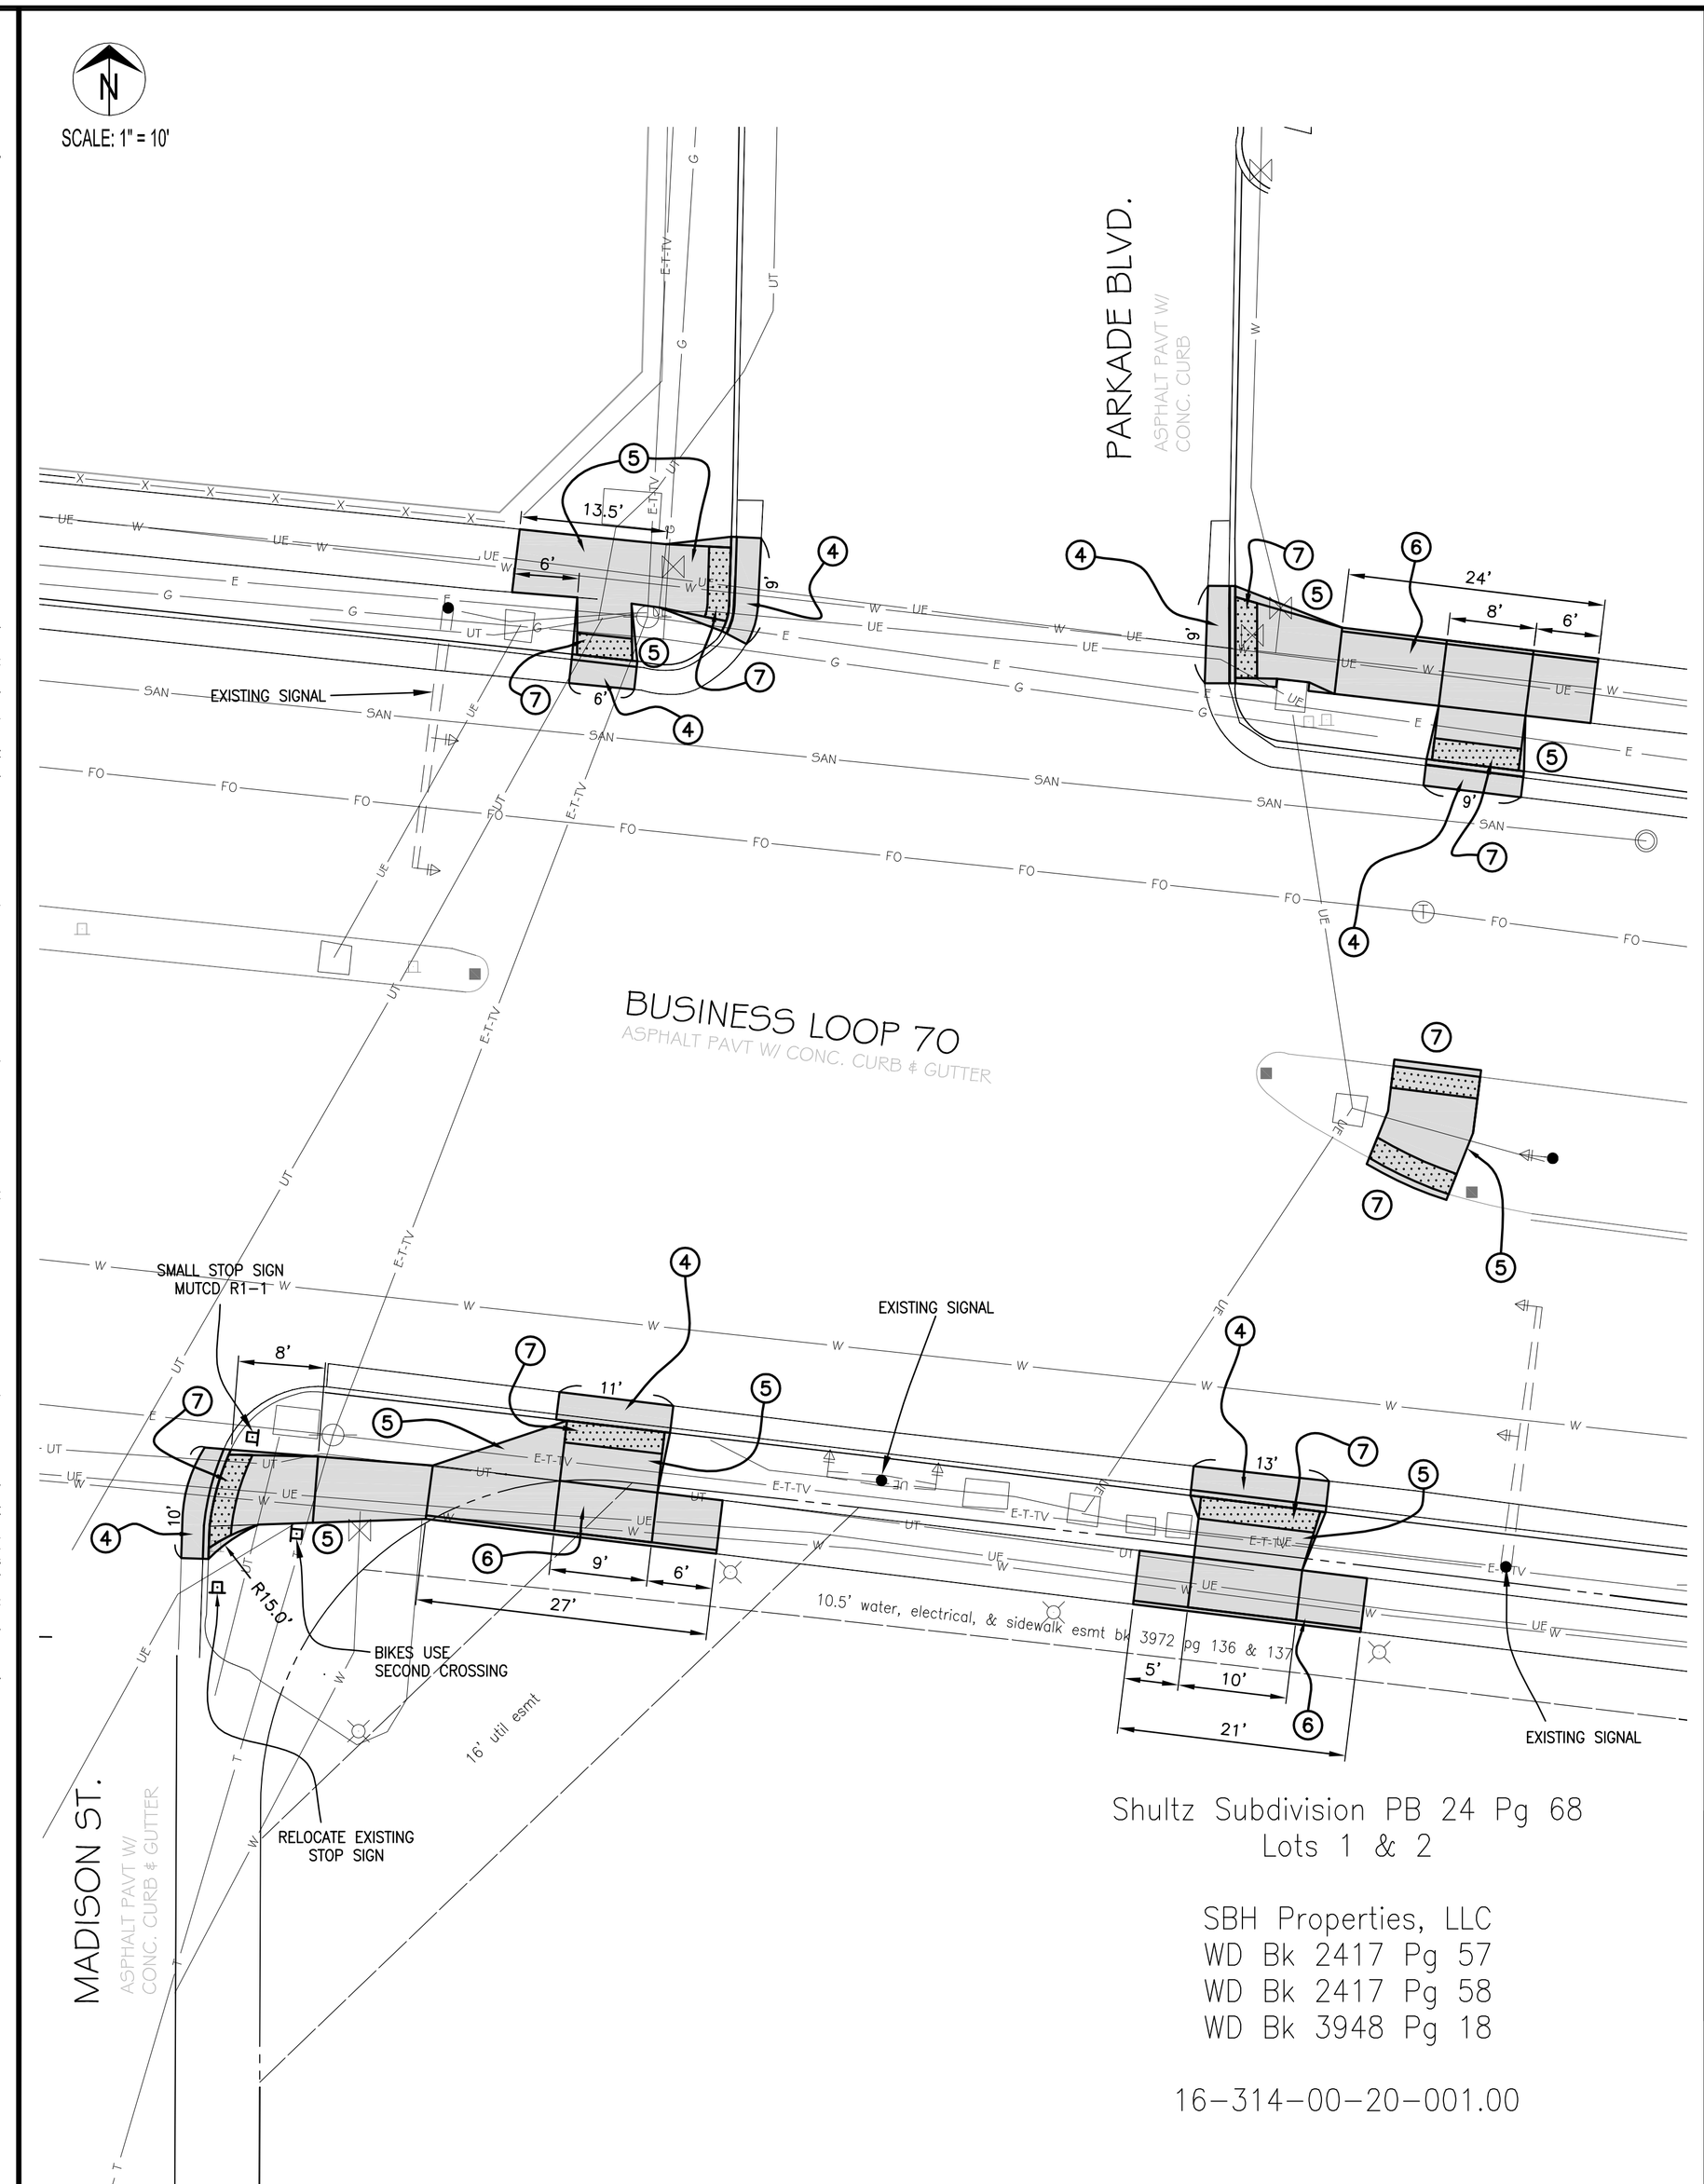

Shultz Subdivision PB 24 Pg 68
Lots 1 & 2

SBH Properties, LLC
WD Bk 2417 Pg 57
WD Bk 2417 Pg 58
WD Bk 3948 Pg 18

16-314-00-20-001.00

SITE PLAN

No.	Date	By	Revision

BIKE BLVD - MKT TO PARKADE

BUSINESS LOOP 70 INTERSECTION IMPROVEMENTS

City of Columbia, Missouri

Department of Public Works

NOT FOR CONSTRUCTION

File No.	XX-XX-XX
Scale:	As Shown
Date:	X/XX/XX
Des.	X.X.X.
Dwn.	X.X.X.
Chk.	X.X.X.

Sheet 5 of X

2011 Orthophoto Source: Boone County Assessor