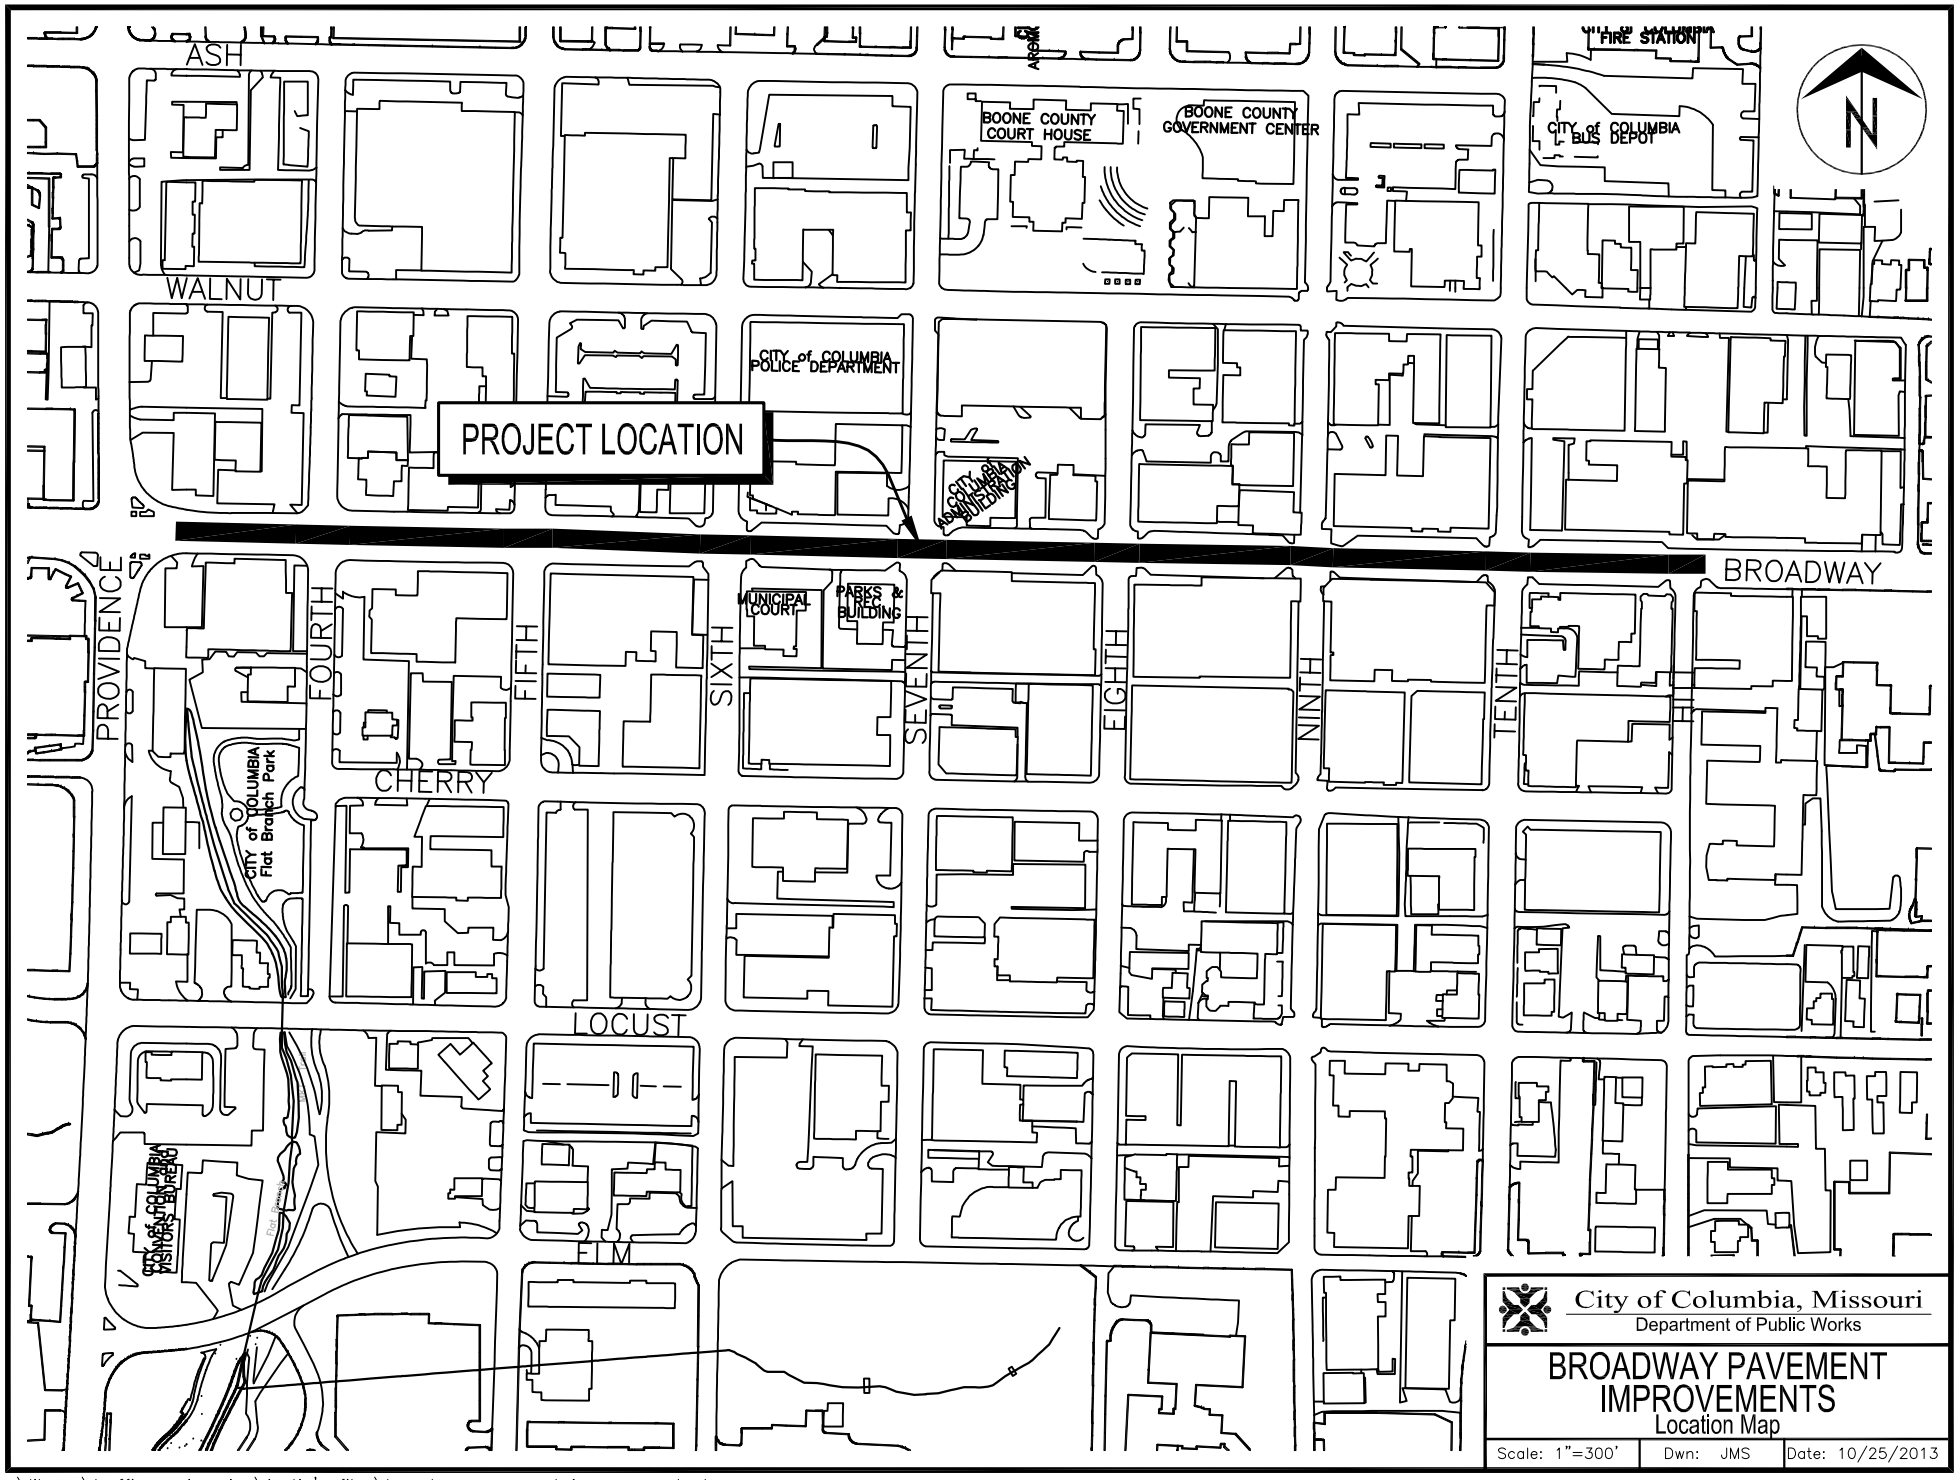

City of Columbia, Missouri
Department of Public Works

BROADWAY PAVEMENT IMPROVEMENTS

Location Map

Scale: 1"=300'	Dwn: JMS	Date: 10/25/2013

o:\library\traffic engineering\justin's files\broadway pavement improvements.dwg