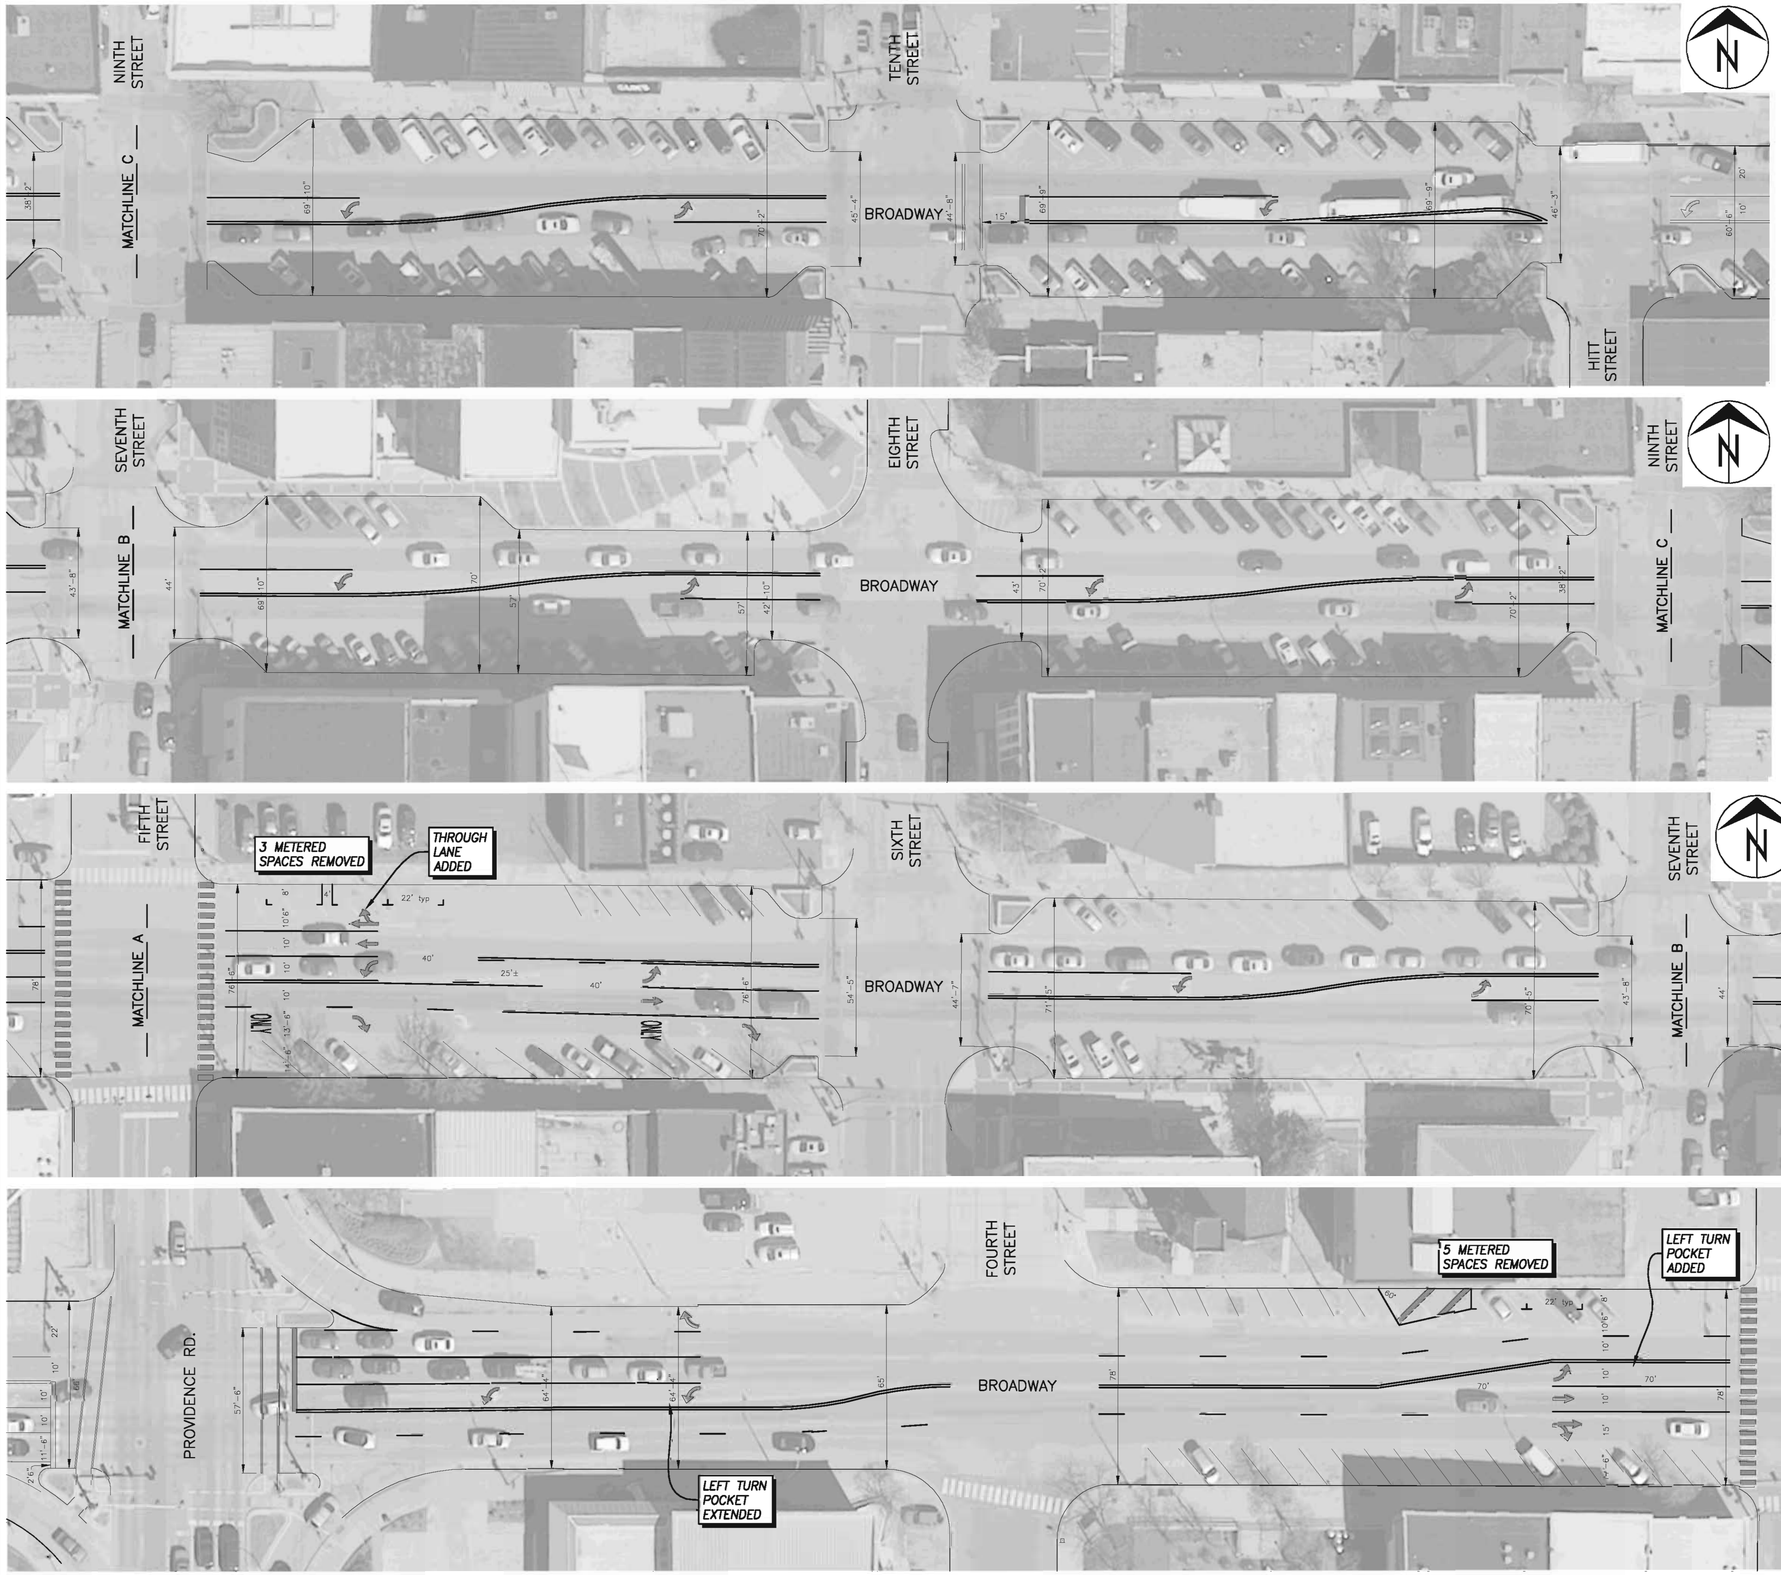

2011 Orthophoto Source: Boone County Assessor

LEGEND

10' TYP. 40' TYP.	TWLTL (SOLID & DASHED YELLOW)	L.F.
	CENTERLINE (SOLID DOUBLE YELLOW)	L.F.
10' TYP. 40' TYP.	LANE LINE (DASHED WHITE)	L.F.
	LANE LANE (SOLID WHITE)	L.F.
2' TYP. 8' TYP.	DOTTED LINE (WHITE)	L.F.
	ARROW MARKING – THRU (WHITE)	EA.
	ARROW MARKING – RIGHT (WHITE)	EA.
	ARROW MARKING – LEFT (WHITE)	EA.
ONLY	WORD MARKING (WHITE)	EA.
	STOP BAR – 2' WIDE (WHITE)	L.F.
	CHEVRON – 2' WIDE (WHITE)	L.F.
6" TYP. 6' TYP.	STANDARD CROSSWALK (WHITE) QUANTITY IS TOTAL L.F. OF 6" WIDE TAPE	L.F.
2' TYP. 6' TYP. 2' TYP.	SPECIAL EMPHASIS CROSSWALK (WHITE) QUANTITY IS TOTAL L.F. OF 2' WIDE TAPE	L.F.

No.	Date	By	Revision

BROADWAY MARKING PLAN

Providence Road to Hitt Street

City of Columbia, Missouri

Department of Public Works

File No.	.
Scale:	As Shown
Date:	1/21/2015
Des.	.
Dwn.	C.M.V.
Chk.	.

Sheet 1 of 1

o:\cadpwg\1ustfc\working plans\broadway downtown marking.dwg