o:\caddproj\sidewalk\180314 elleta blvd sidewalk\design\elletablvd 18-03-14.dwg

2011 Orthophoto Source: Boone County Assessor

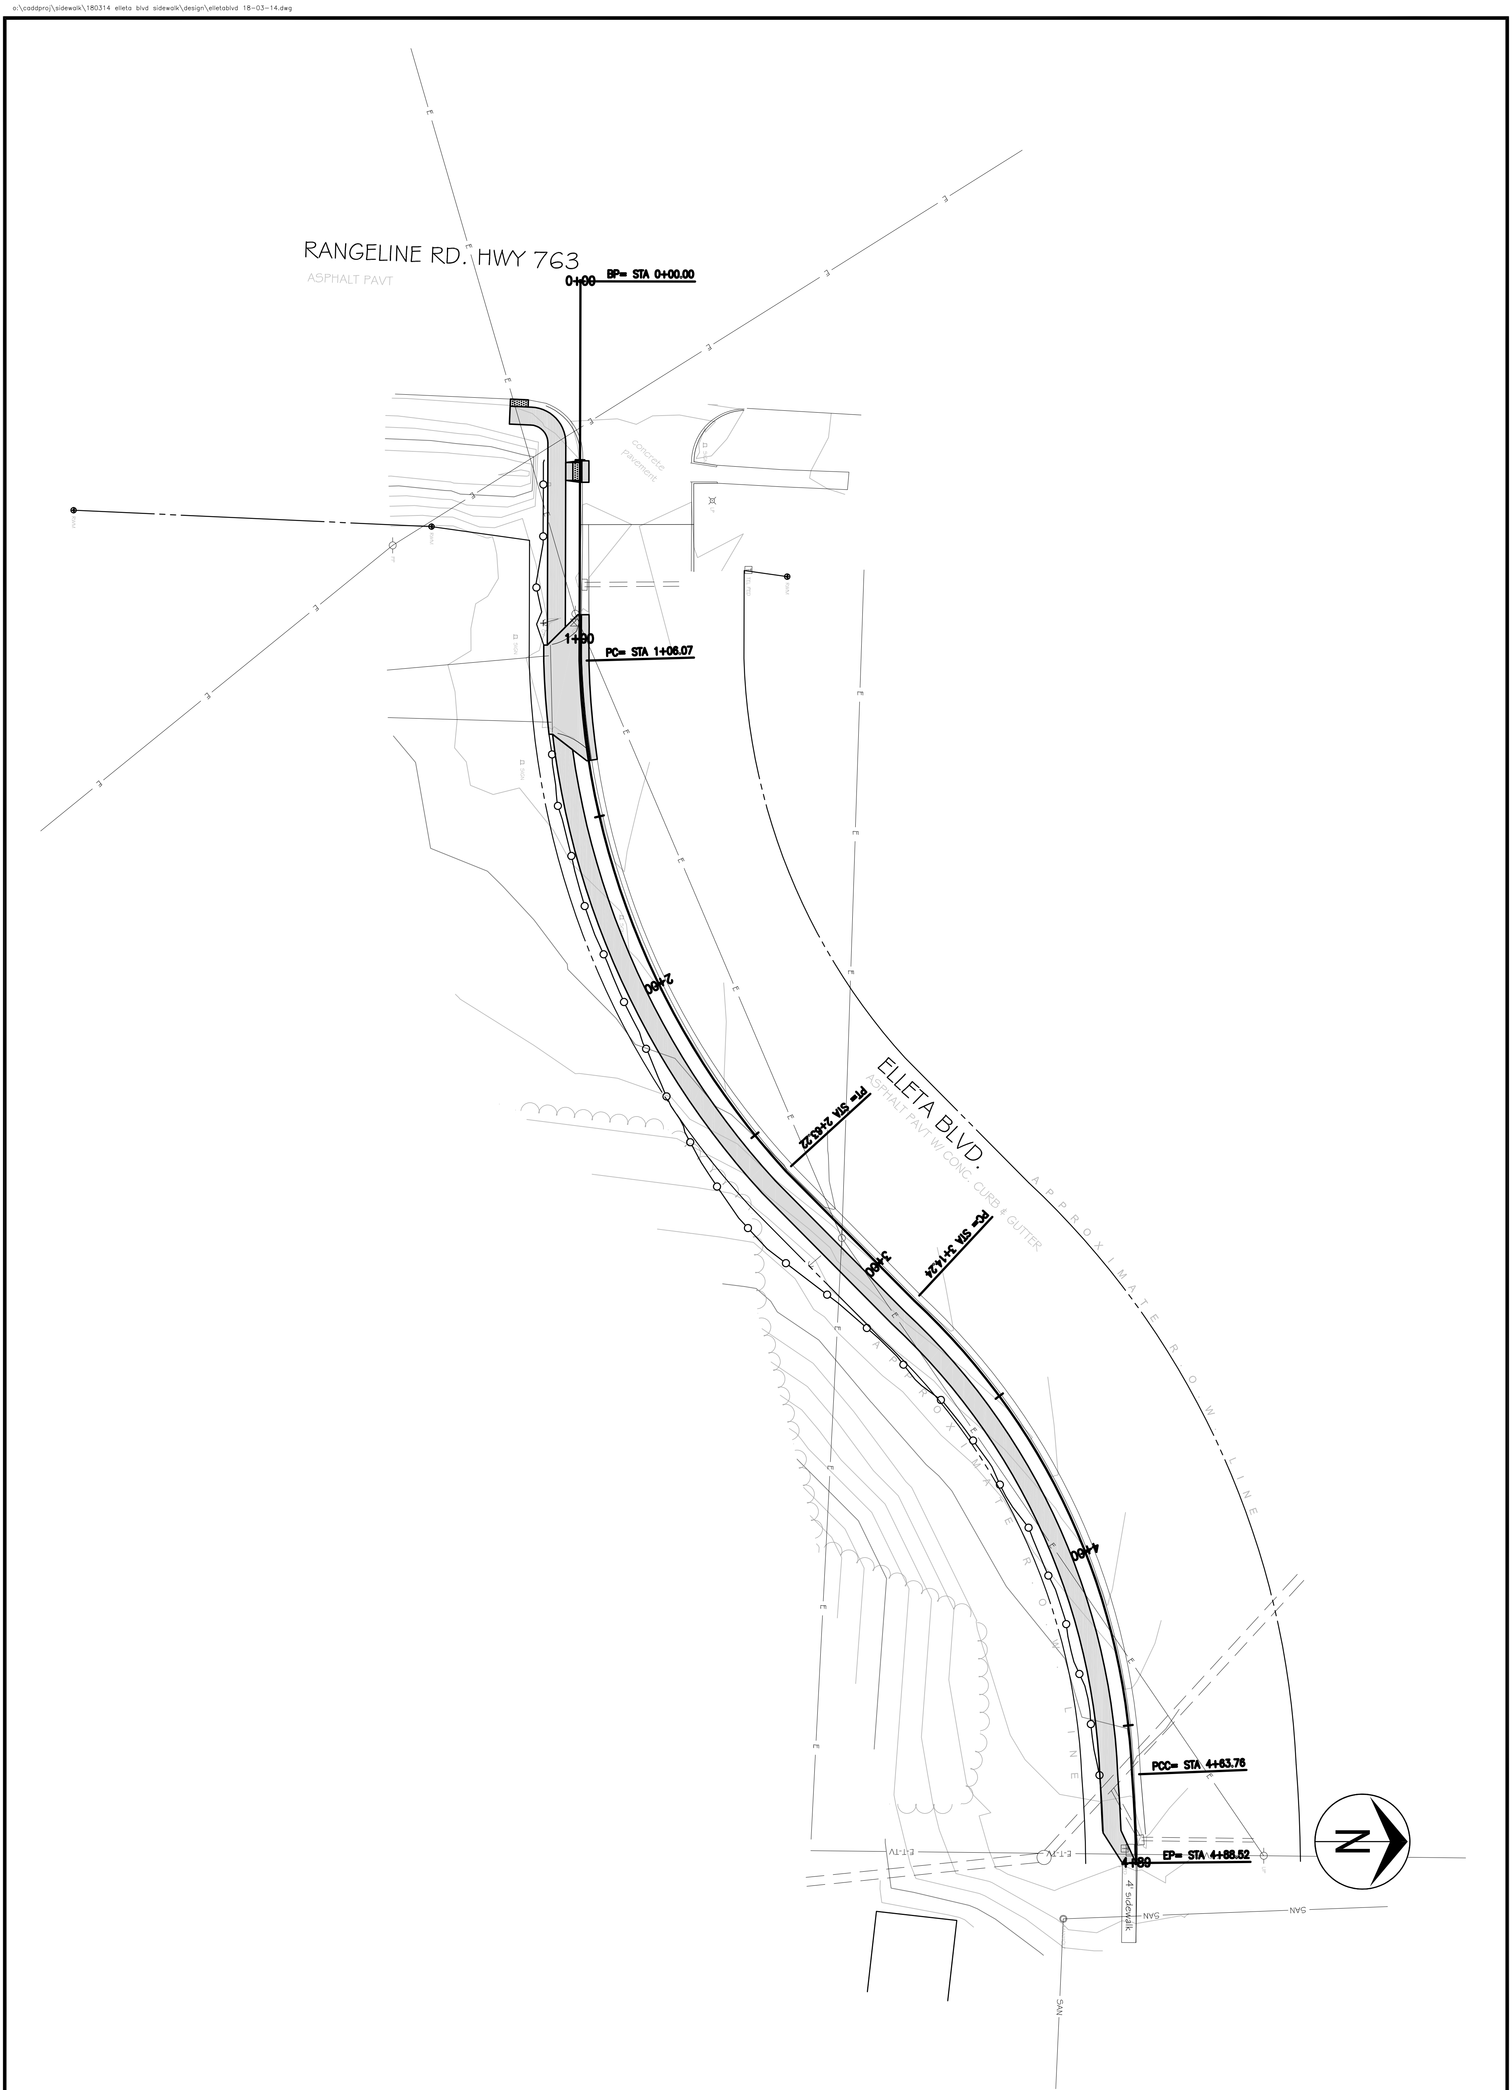

File No.	18-03-14		
Scale:	1"=20'		
Date:	2/12/2015		
Des.	S.C.B.		
Dwn.	B.F.R.		
Chk.	S.A.B.		
Sheet	1 of 1		

City of Columbia, Missouri

Department of Public Works

ELLETA BOULEVARD

Sidewalk Improvement Plan Sheet

No.	Date	By	Revision