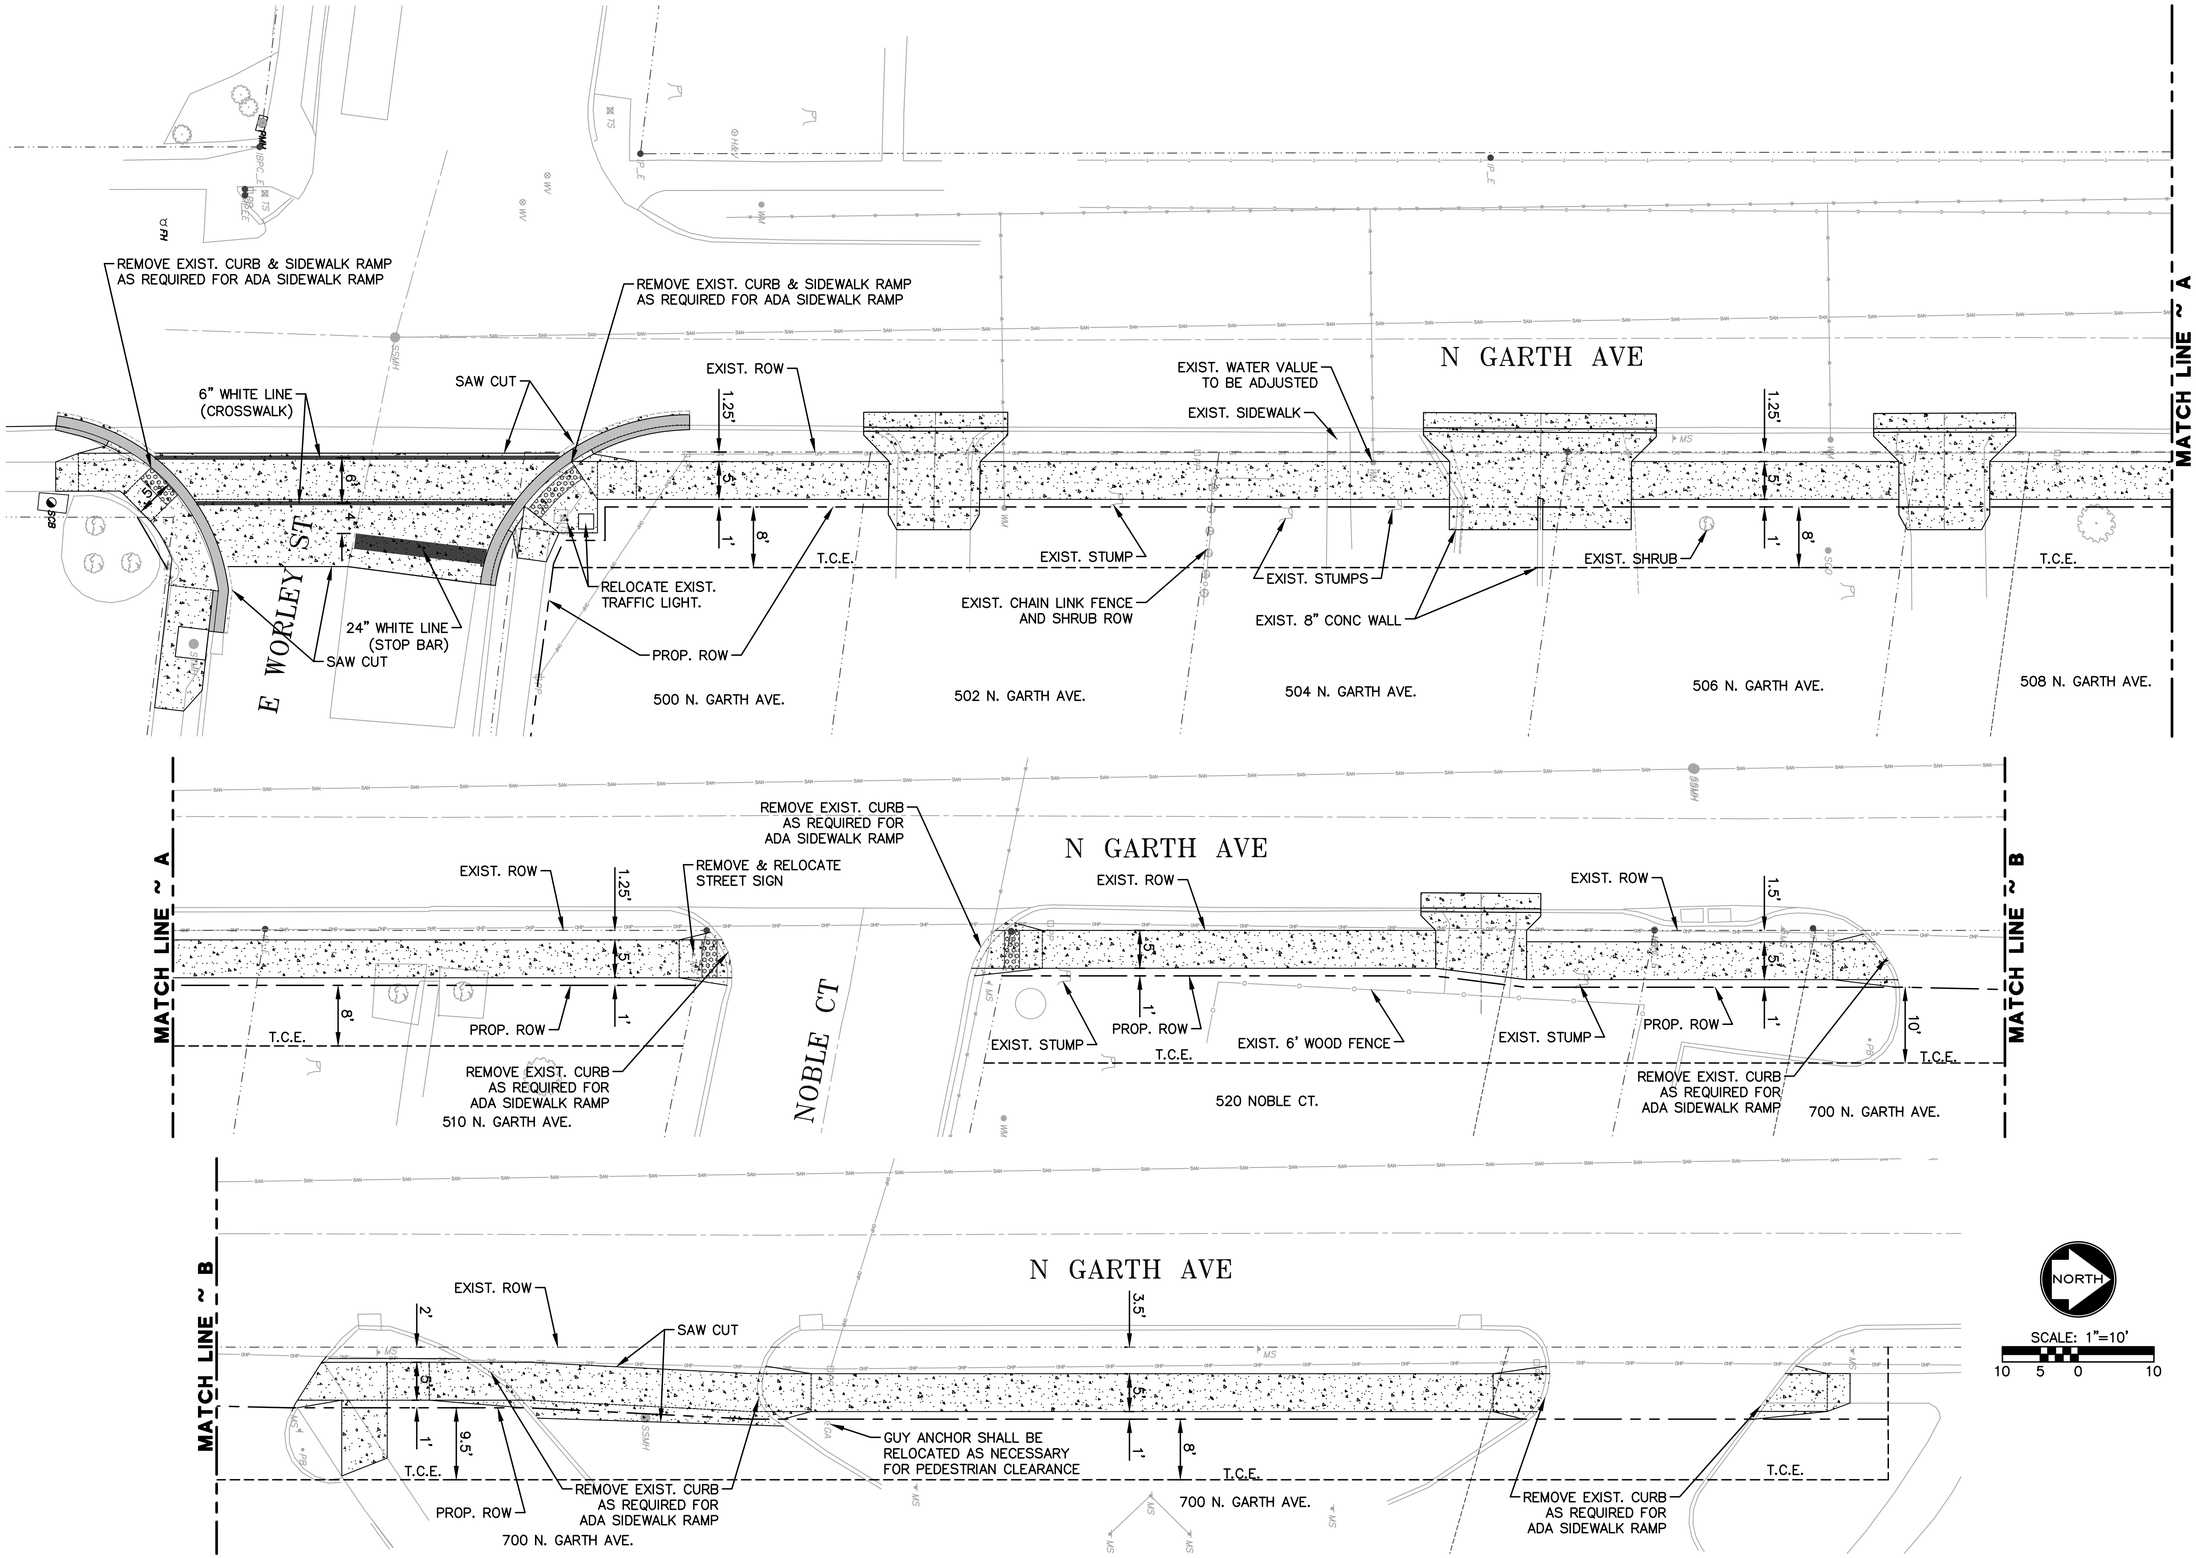

L:\140583-010_CAD\CIVIL\140583-010 DEMO.DWG
LAYOUT: DEMO | BY: DKTAYLOR | DATE: 1/22/2015
XREF DWG1: NONE | XREF DWG2: NONE
XREF DWG3: NONE | XREF DWG4: NONE

NO.	DATE	REVISIONS	BY	APP'D
5				
4				
3				
2				
1				

Designed By: ____
Drawn By: ____
Checked By: ____
Issue Date: 1-7-15

COPYRIGHT © - 2014 -SHAFER, KLINE & WARREN INC.

SHAFER, KLINE & WARREN, INC.
11250 Corporate Avenue, Lenexa, KS 66219-1392
913/888-7800 FAX: 913/888-7868
OFFICE LOCATIONS: Columbia, MO; Houston, TX; Lenexa, KS; Macon, MO; North Kansas City, MO; Tulsa, OK
CIVIL ENGINEERS ELECTRICAL ENGINEERS MECHANICAL ENGINEERS STRUCTURAL ENGINEERS LANDSCAPE ARCHITECTS LAND SURVEYORS LAND PLANNERS

GARTH AVENUE SIDEWALK PROJECT
COLUMBIA, MISSOURI

WORLEY ST TO SEXTON ROAD
PRELIMINARY LAYOUT

SHEET NO.
1 OF