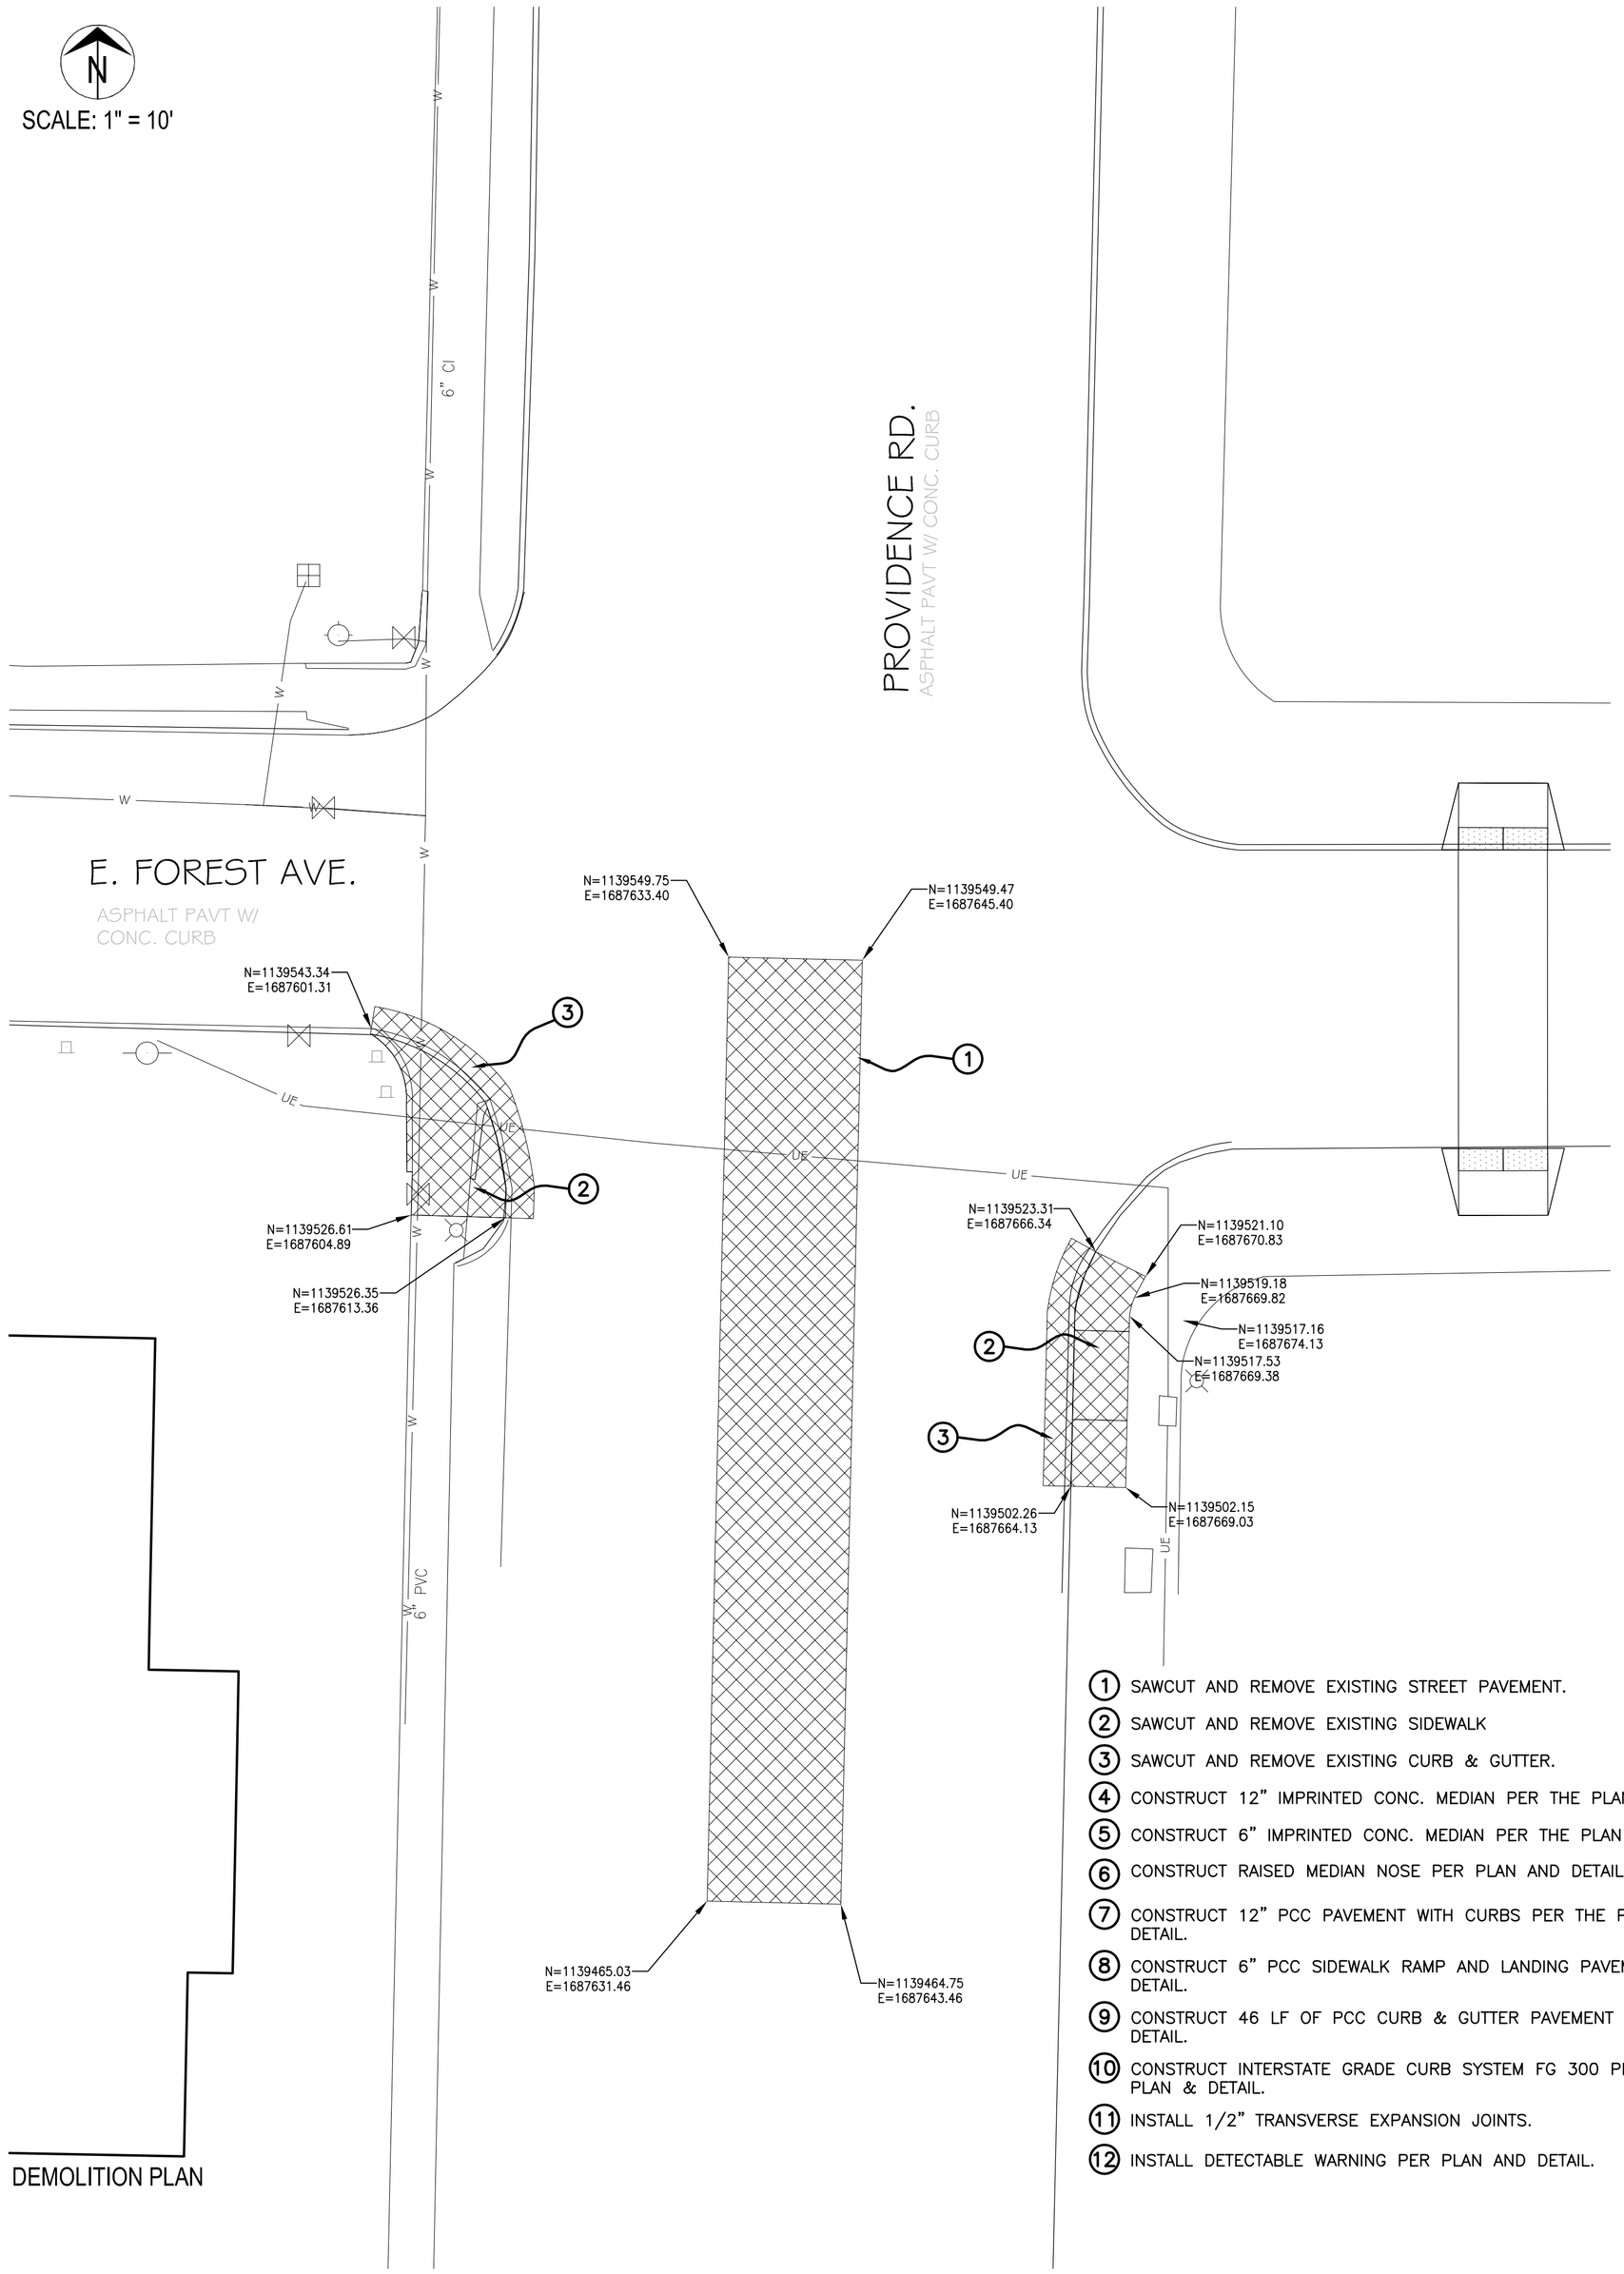

1. SAWCUT AND REMOVE EXISTING STREET PAVEMENT.
2. SAWCUT AND REMOVE EXISTING SIDEWALK
3. SAWCUT AND REMOVE EXISTING CURB & GUTTER.
4. CONSTRUCT 12" IMPRINTED CONC. MEDIAN PER THE PLAN & DETAIL.
5. CONSTRUCT 6" IMPRINTED CONC. MEDIAN PER THE PLAN & DETAIL.
6. CONSTRUCT RAISED MEDIAN NOSE PER PLAN AND DETAIL.
7. CONSTRUCT 12" PCC PAVEMENT WITH CURBS PER THE PLAN & DETAIL.
8. CONSTRUCT 6" PCC SIDEWALK RAMP AND LANDING PAVEMENT PER DETAIL.
9. CONSTRUCT 46 LF OF PCC CURB & GUTTER PAVEMENT PER DETAIL.
10. CONSTRUCT INTERSTATE GRADE CURB SYSTEM FG 300 PER THE PLAN & DETAIL.
11. INSTALL 1/2" TRANSVERSE EXPANSION JOINTS.
12. INSTALL DETECTABLE WARNING PER PLAN AND DETAIL.

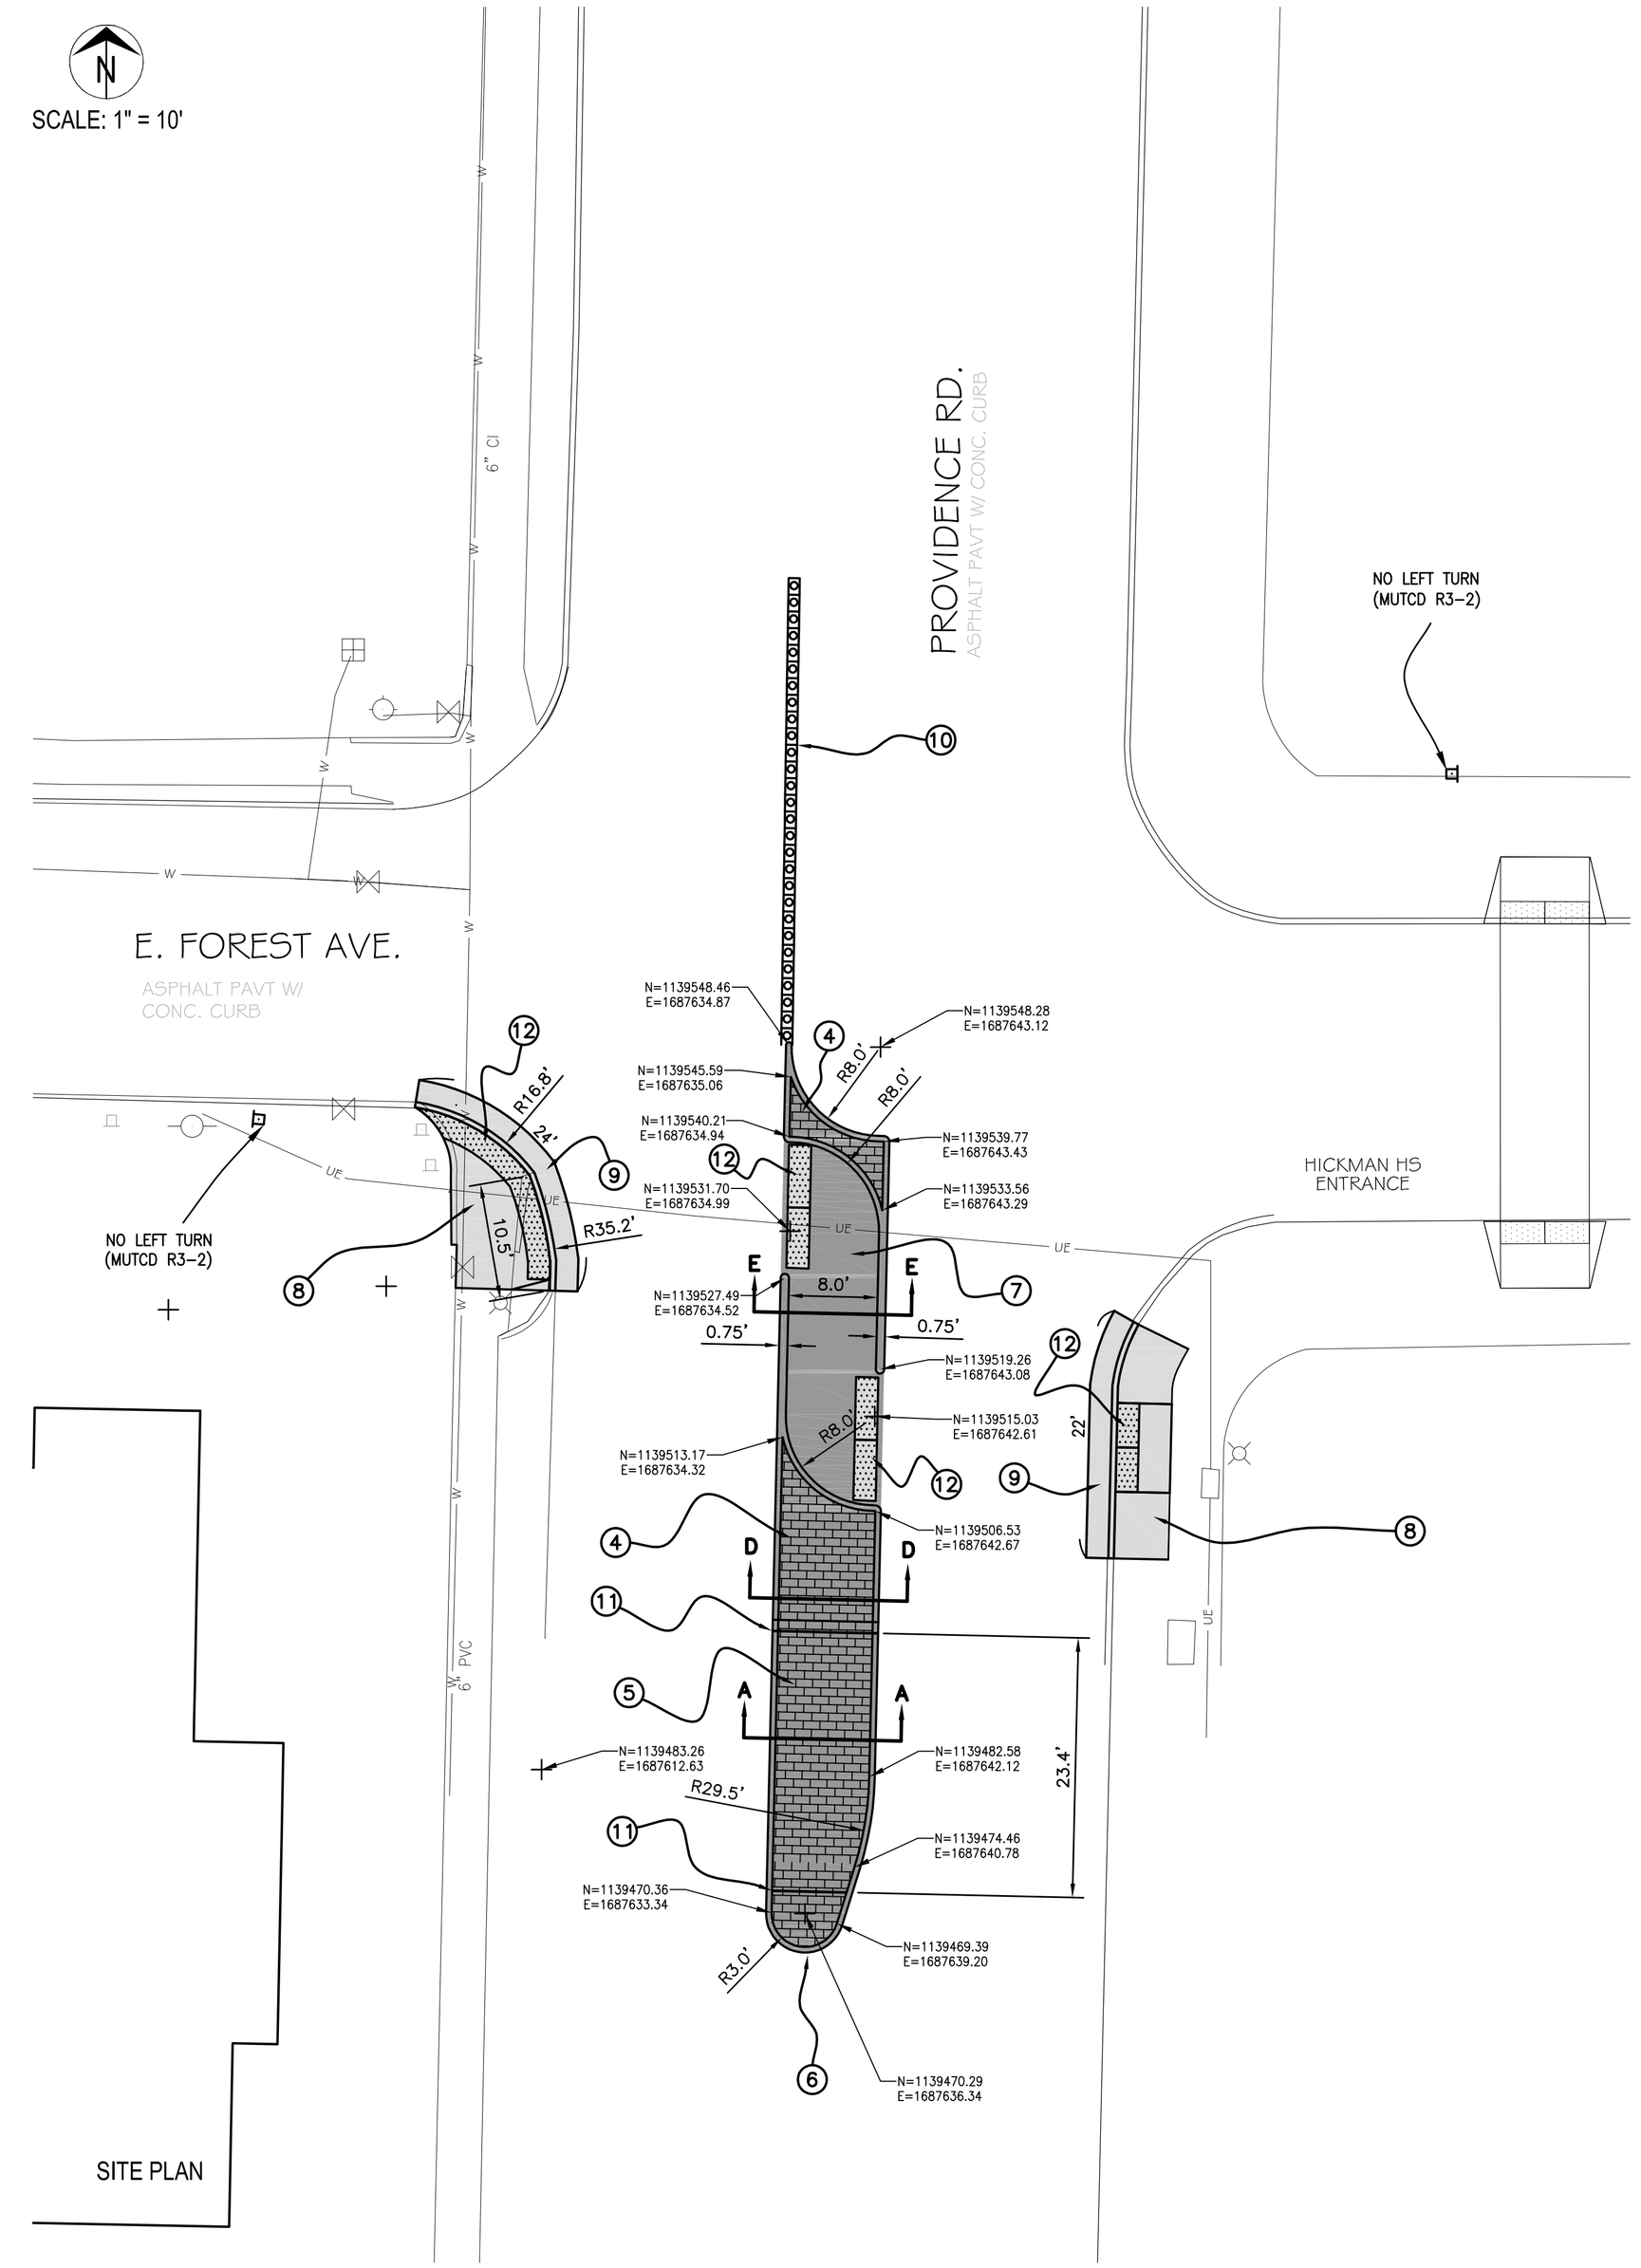

No.	Date	By	Revision

BIKE BLVD - MKT TO PARKADE

PROVIDENCE & FORREST INTERSECTION

City of Columbia, Missouri

Department of Public Works

NOT FOR CONSTRUCTION

File No.	XX-XX-XX
Scale:	1"=10'
Date:	11/6/2013
Des.	T.R.W
Dwn.	T.R.W
Chk.	C.S.J

Sheet 6 of X

o:\caddproj\non-motorized transportation\getabout projects\bike boulevards\512 - mkt-parkade\bike blvd- mkt to parkadeedit(1).dwg

2011 Orthophoto Source: Boone County Assessor