CROSS SECTION OF CORRIDOR

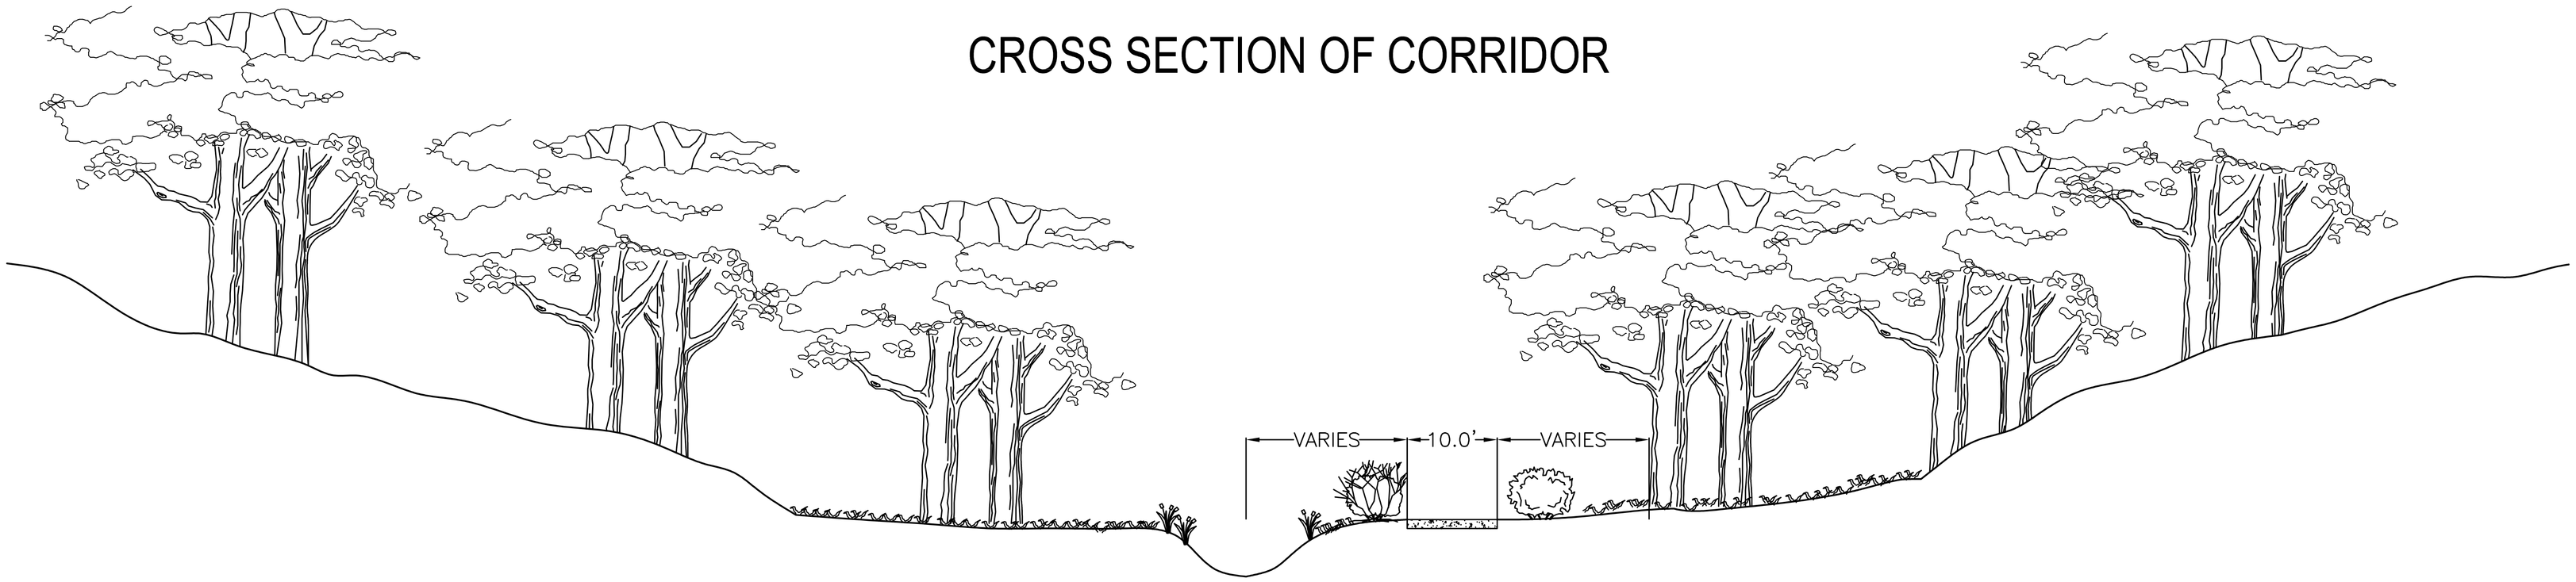

CURRENT CONDITION OF
EXISTING UTILITY CLEARING

Scale: None

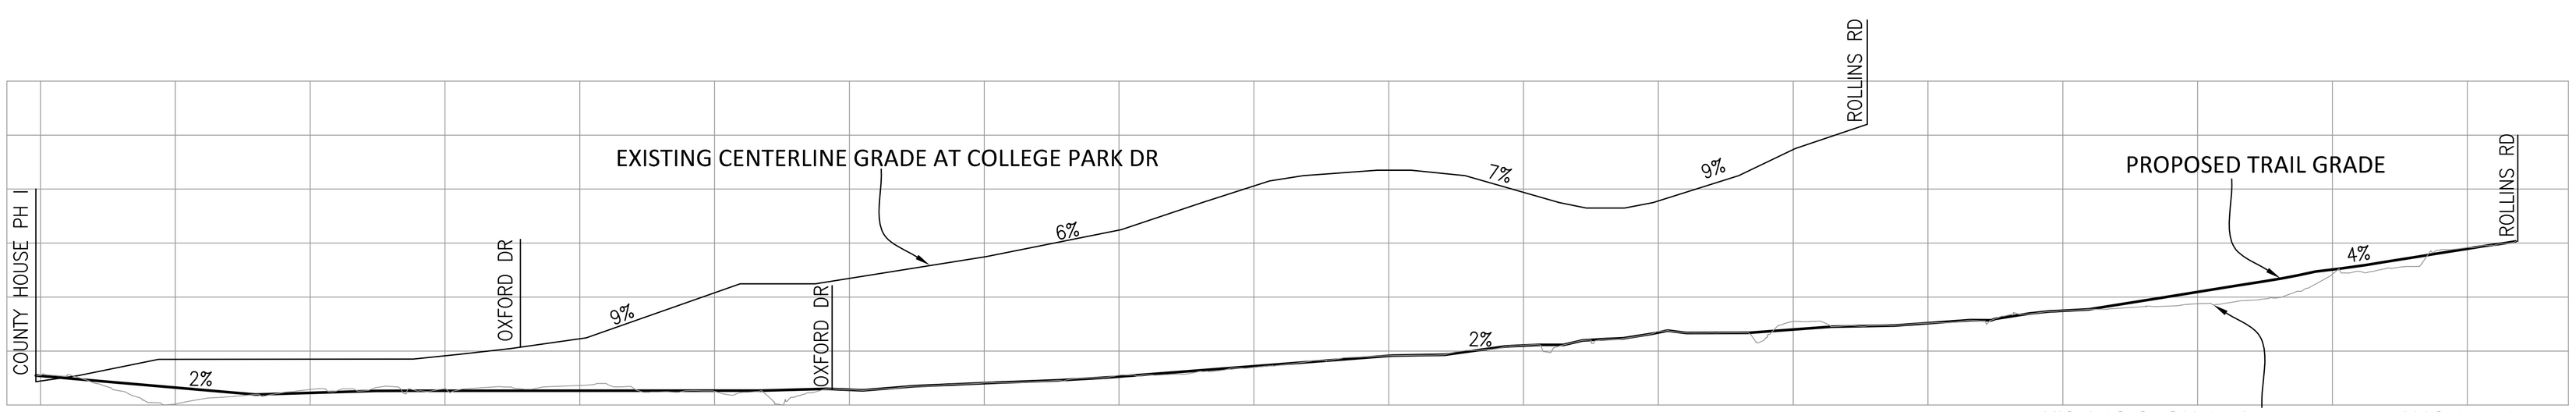

PROFILE VIEW

Scale: None

No.	Date	By	Revision

County House PH II
Cross Section & Profile

City of Columbia, Missouri

DEPARTMENT OF PUBLIC WORKS

File No.	XX–XX–XX
Scale:	NONE
Date:	08/26/2014
Des.	–.–.–
Dwn.	–.–.–
Chk.	–.–.–

Sheet
1 of X