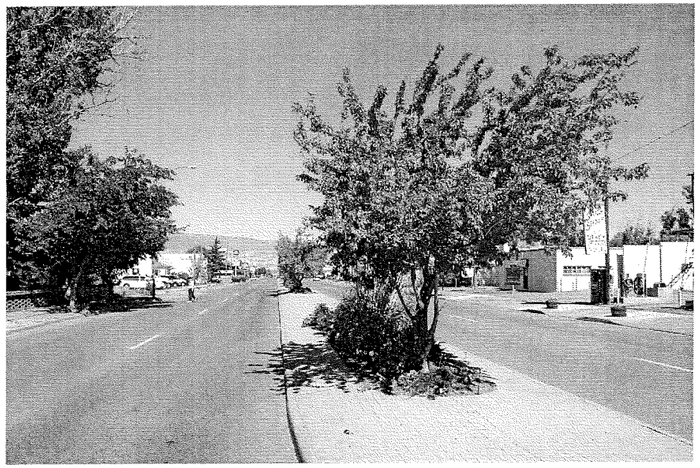

LANDSCAPING AREA

PEDESTRIAN SIGNAL
SEE DETAIL SHEET 2

REMOVE
PEDESTRIAN
BRIDGE

LANDSCAPING
AREAS

COLUMBIA
HOUSING
AUTHORITY

PENDLETON
STREET

SWITZLER STREET

411

400

PROVIDENCE ROAD

ROGERS STREET

PARK AVENUE

PEDESTRIAN BRIDGE

DOUGLASS HIGH SCHOOL

DOUGLAS
POOL

DOUGLAS PARK

Sheet 1 of 2

City of Columbia, Missouri
Department of Public Works

PROVIDENCE ROAD
PEDESTRIAN IMPROVEMENTS

Scale: 1"= 60'	Dwn: C.M.V.	Date: 12/3/2009

o:\caddproj\traffic\providence rd crossing.dwg

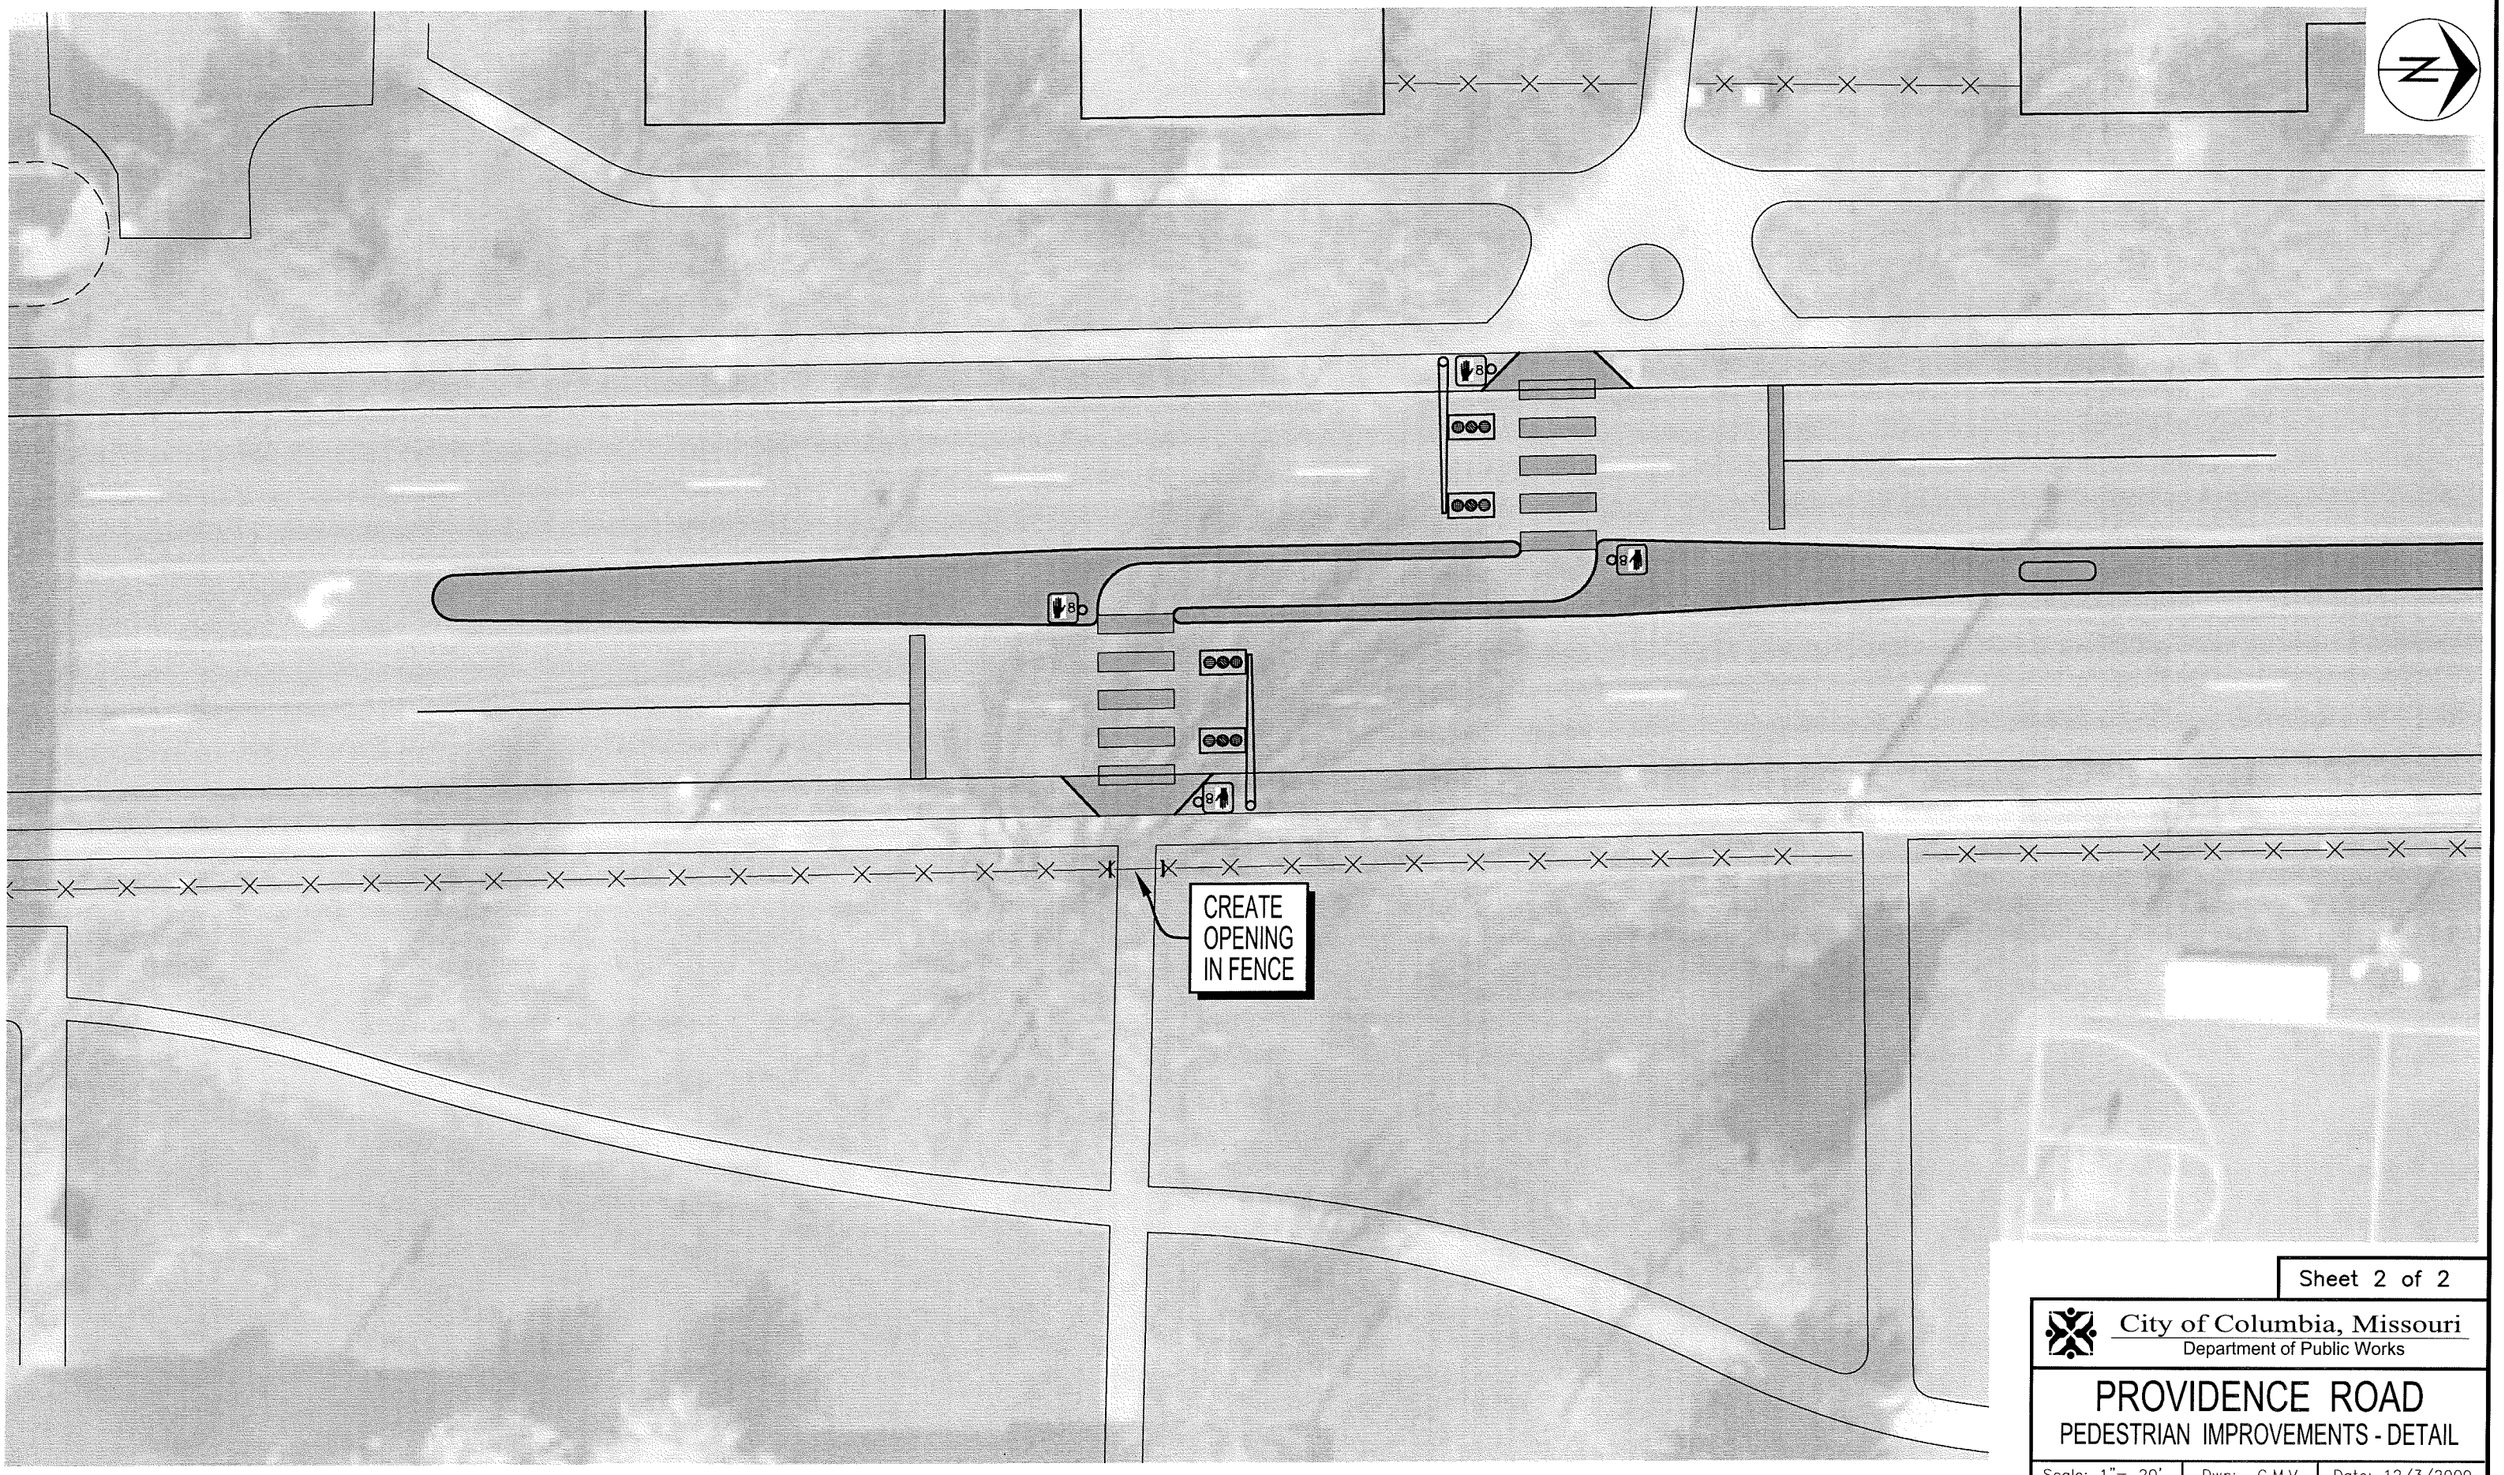

Sheet 2 of 2

City of Columbia, Missouri
Department of Public Works

PROVIDENCE ROAD
PEDESTRIAN IMPROVEMENTS - DETAIL

Scale: 1"= 20'	Dwn: C.M.V.	Date: 12/3/2009

o:\caddproj\traffic\providence rd crossing.dwg