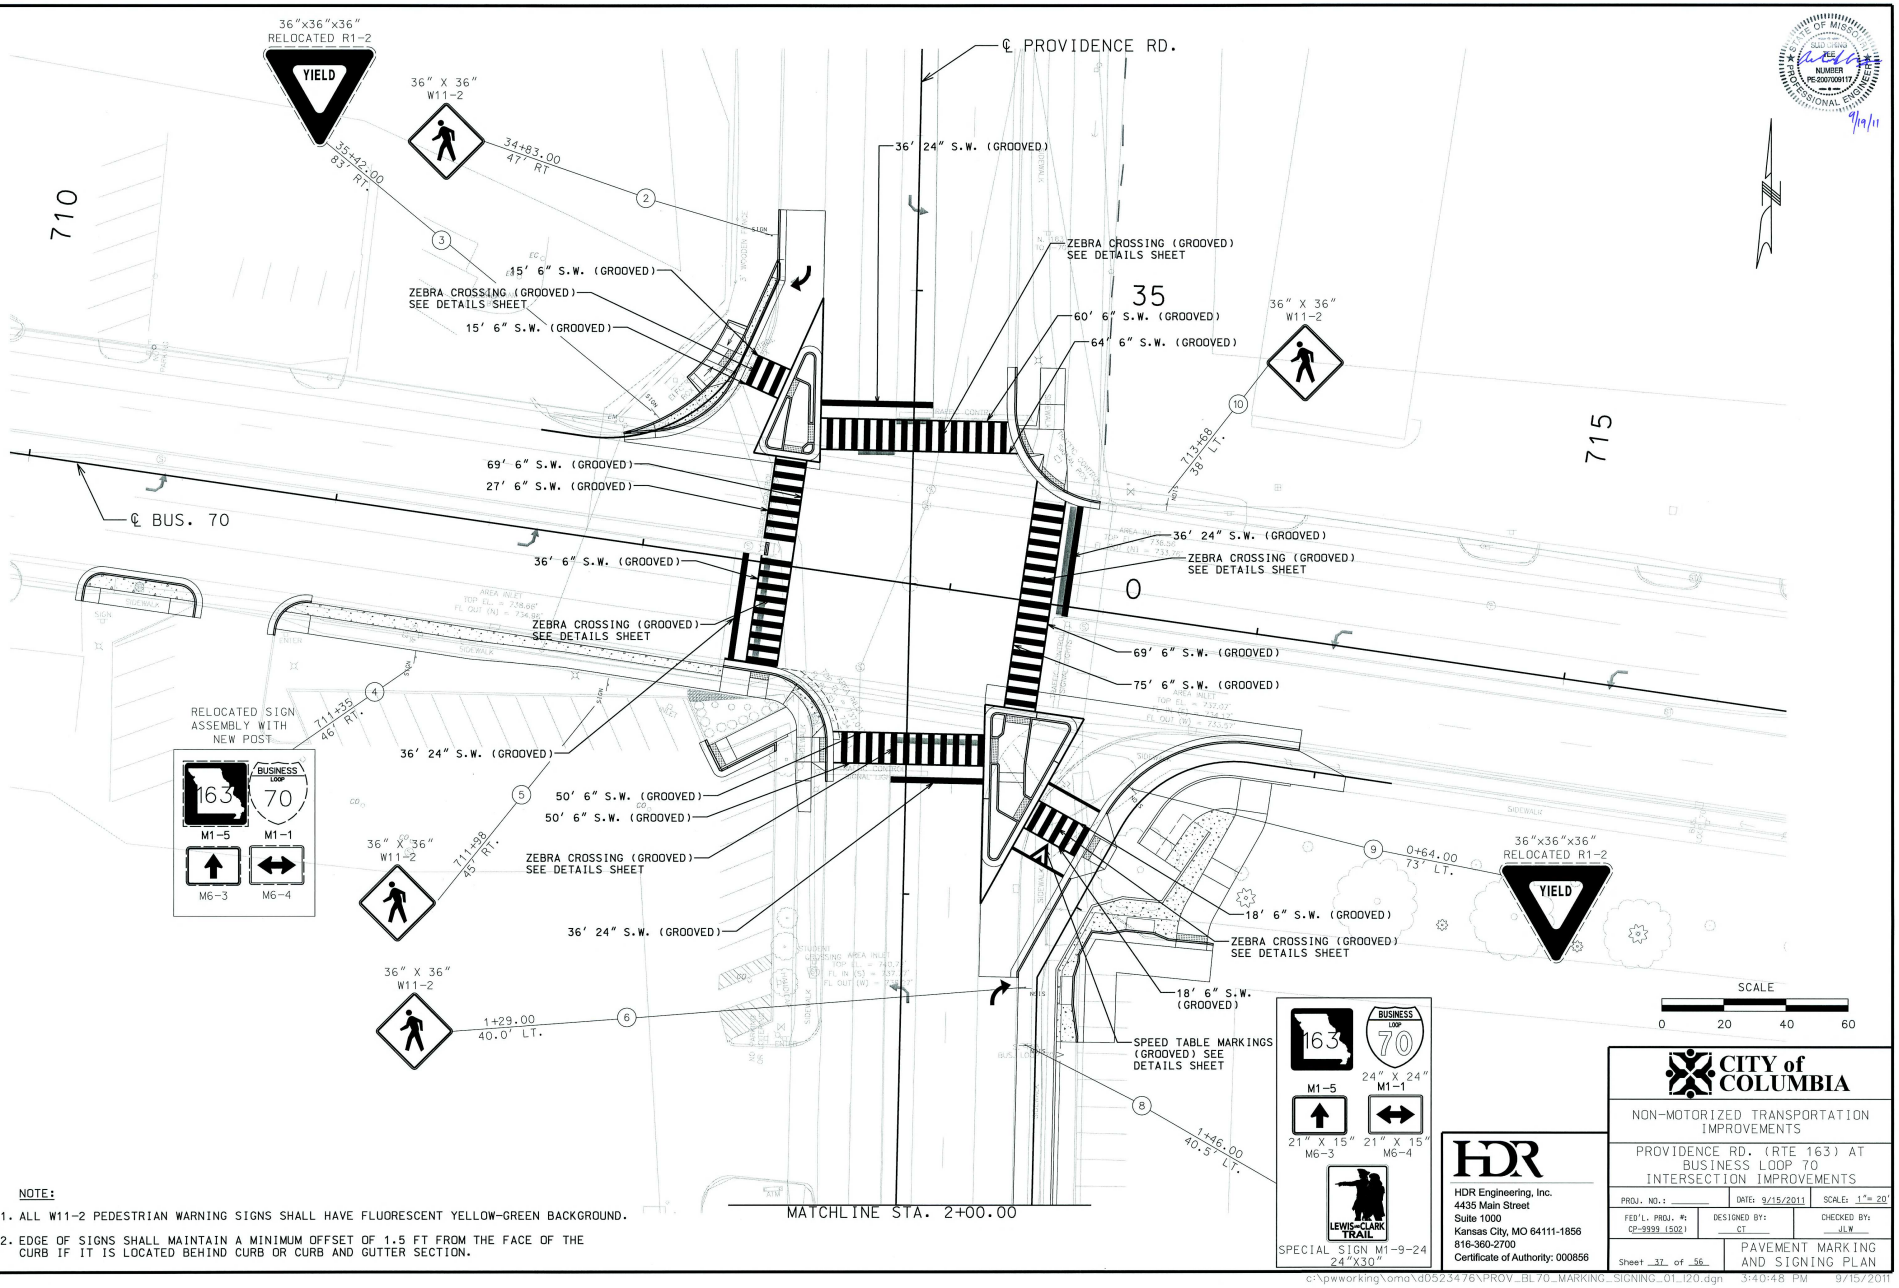

NOTE:

1. ALL W11-2 PEDESTRIAN WARNING SIGNS SHALL HAVE FLUORESCENT YELLOW-GREEN BACKGROUND.
2. EDGE OF SIGNS SHALL MAINTAIN A MINIMUM OFFSET OF 1.5 FT FROM THE FACE OF THE CURB IF IT IS LOCATED BEHIND CURB OR CURB AND GUTTER SECTION.

HDR Engineering, Inc.
4435 Main Street
Suite 1000
Kansas City, MO 64111-1856
816-360-2700
Certificate of Authority: 000856

CITY of COLUMBIA

NON-MOTORIZED TRANSPORTATION IMPROVEMENTS

PROVIDENCE RD. (RTE 163) AT BUSINESS LOOP 70 INTERSECTION IMPROVEMENTS

PROJ. NO.:	DATE: 9/15/2011	SCALE: 1"= 20'
FED'L. PROJ. #: CP-9999 (502)	DESIGNED BY: CT	CHECKED BY: JLW
Sheet 37 of 56	PAVEMENT MARKING AND SIGNING PLAN	

c:\pwworking\oma\d0523476\PROV_BL70_MARKING_SIGNING_01_120.dgn 3:40:48 PM 9/15/2011