BAR IS ONE INCH ON OFFICIAL DRAWINGS. 0 1" IF NOT ONE INCH, ADJUST SCALE ACCORDINGLY.

CITY OF COLUMBIA, MISSOURI

DEPARTMENT OF PUBLIC WORKS

City of Columbia MISSOURI

FORUM BOULEVARD TRAIL PROJECT

MKT TRAIL TO WOODRAIL AVENUE

PRELIMINARY PLANS

JUNE 2014

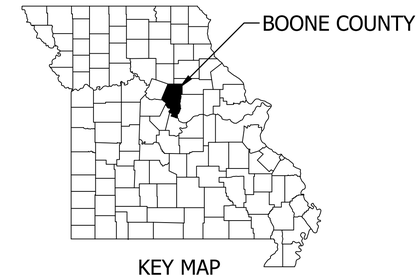

KEY MAP

LEGEND

- BILLBOARD
- BORE HOLE or DRILL HOLE
- LANDSCAPE BOULDER
- WELL
- FLAG POLE
- SATELLITE DISH
- POST
- MAILBOX
- TWO POLE SIGN
- ONE POLE SIGN
- PARKING METER
- STOP SIGN
- GAS REGULATOR
- GAS RISER
- GAS TEST STATION
- GAS METER
- GAS VALVE
- UTILITY POLE
- GUY POLE
- GUY ANCHOR
- TELEPHONE PEDESTAL
- TELEPHONE MANHOLE
- CABLE TV PEDESTAL
- ELECTRIC MANHOLE
- ELECTRIC METER
- TRANSFORMER/ELECTRIC PAD
- AIR CONDITIONER
- HAND HOLE
- TRAFFIC SIGNAL
- TRAFFIC SIGNAL BOX
- SIGNAL MANHOLE
- STORM MANHOLE
- AREA INLET
- ROOF DRAIN
- CURB INLET
- SANITARY MANHOLE
- CLEANOUT
- YARD HYDRANT
- WATER SPRINKLER
- WATER MANHOLE
- WATER METER
- WATER VALVE
- FIRE HYDRANT
- LIGHT
- FLOOD LIGHT
- LUMINARY (STREET LIGHT)
- MANHOLE COVER
- MISCELLANEOUS TOPO ITEM
- FINISH FLOOR
- MIN. OPENING ELEV.
- STUMP
- SHRUB
- DECIDUOUS TREE
- EVERGREEN SHRUB
- EVERGREEN TREE

SURVEY MONUMENTATION

- BENCHMARK
- TEMPORARY BENCHMARK
- R/W MARKER
- FOUND SURVEY MONUMENT
- SET SURVEY MONUMENT
- SET SURVEY MONUMENT IN CONCRETE
- CALCULATED SURVEY POINT
- CHISELED CROSS FOUND
- CHISELED CROSS SET

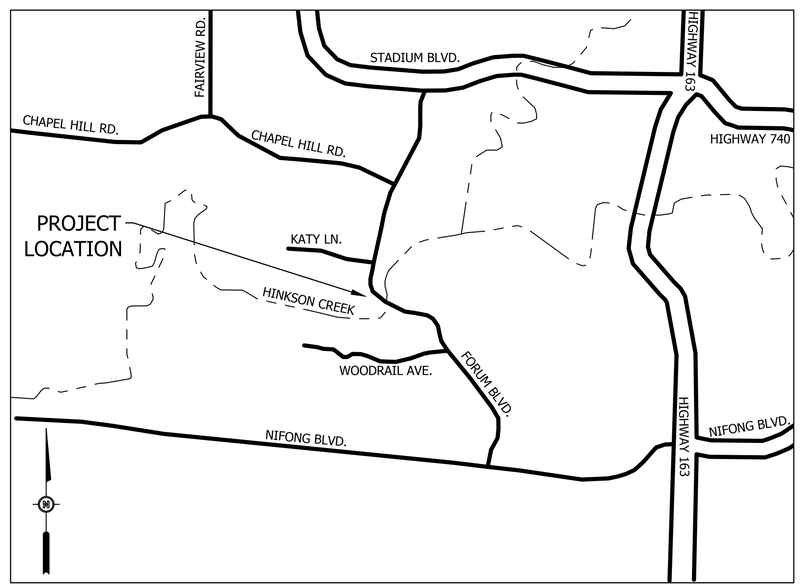

NO SCALE

LOCATION MAP

UTILITY CONTACTS

WATER
CITY OF COLUMBIA
P.O. BOX 6015
WATER & LIGHT DEPARTMENT
COLUMBIA, MO 65205
573-874-7325

ELECTRIC
CITY OF COLUMBIA
P.O. BOX 6015
WATER & LIGHT DEPARTMENT
COLUMBIA, MO 65205
573-874-7325

SANITARY SEWER
CITY OF COLUMBIA
P.O. BOX 6015
WATER & LIGHT DEPARTMENT
COLUMBIA, MO 65205
573-874-7325

TELEPHONE
CENTURY LINK
625 CHERRY STREET
COLUMBIA, MO 65205
573-886-3500

NATURAL GAS
AMEREN MISSOURI
2001 MCGUIRE BLVD.
COLUMBIA, MO 65201
573-876-3030

LOCATES
MISSOURI ONE CALL, INC.
1022 B NORTHEAST DRIVE
JEFFERSON CITY, MO 65109
1-800-334-7483

SHEET INDEX

1	COVER SHEET
2	TYPICAL SECTIONS
3-8	PLAN/PROFILE SHEETS
9	PIPE PROFILES
10	BRIDGE DETAILS
11-24	CROSS SECTIONS

CALL OR CLICK 3 DAYS BEFORE YOU DIG!
MISSOURI ONE CALL SYSTEM
1-800-DIG-RITE or 811
www.mo1call.com

APPROVED BY

DIRECTOR OF PUBLIC WORKS

DATE

#	DATE	DESCRIPTION	BY

BARTLETT & WEST
1719 SOUTHRIDGE DR., SUITE 100 · JEFFERSON CITY, MO 65109-400
PHONE 573.634.3181 · FAX 573.634.7904
MISSOURI CERTIFICATE OF AUTHORITY NO. 000167 · ENGINEERING
WWW.BARTWEST.COM

COVER SHEET

FORUM BOULEVARD TRAIL PROJECT
CITY OF COLUMBIA, BOONE COUNTY, MISSOURI

NOT FOR CONSTRUCTION

SEALED DATE:	####
DESIGNED BY:	AKJ
DRAWN BY:	AKJ
APPROVED BY:	TCK
DESIGN PROJ:	18082.000
DATE:	JUNE 2014
DRAWING NO:	
SHEET NO:	1 of 24

ALL RIGHTS RESERVED. ALL BARTLETT & WEST PLANS, SPECIFICATIONS AND DRAWINGS ARE PROTECTED UNDER COPYRIGHT LAW, AND NO PART MAY BE COPIED, REPRODUCED, DISPLAYED PUBLICLY, USED TO CREATE DERIVATIVES, DISTRIBUTED, STORED IN A RETRIEVAL SYSTEM OR TRANSMITTED IN ANY FORM BY ANY MEANS WITHOUT PRIOR WRITTEN PERMISSION OF BARTLETT & WEST.

Last edit on: Jun 4, 2014 by: TCK01007 Drawing Name: W:\Proj\18000\18082\18082.000\AutoCad\Plan Set\18082.000_Front Sheets.dwg Layout Name: Cover Sheet Plotted By: TCK01007 Plotted on: 6/5/2014 10:12:39 AM

BAR IS ONE INCH ON OFFICIAL DRAWINGS. 0 1" IF NOT ONE INCH, ADJUST SCALE ACCORDINGLY.

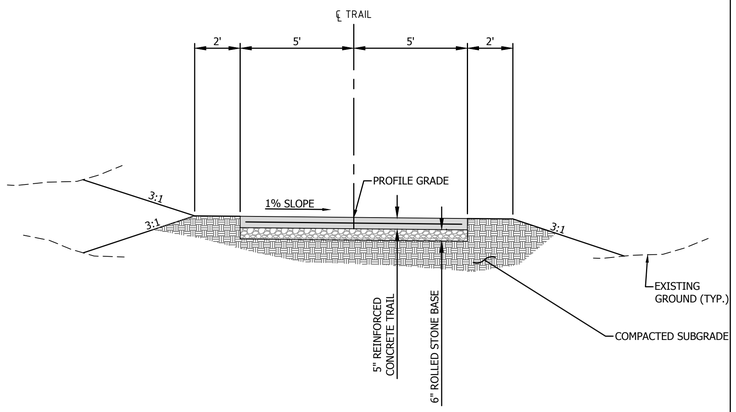

TYPICAL TRAIL SECTION

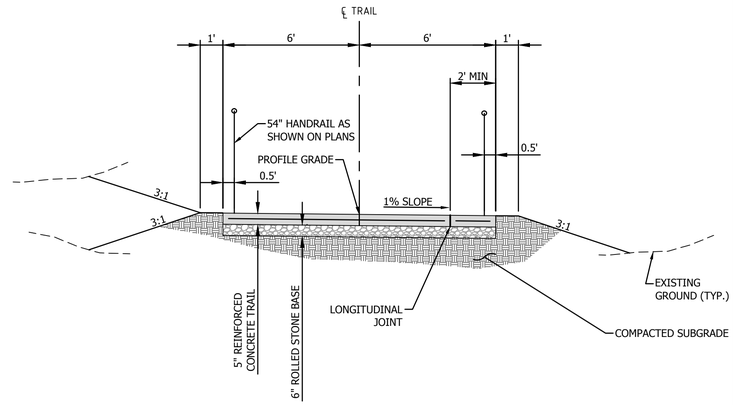

SECTION WITH HANDRAIL ON BOTH SIDES

NOTE:

CROSS SLOPE OF TRAIL SHALL BE MAXIMUM SLOPE OF 2.0% IN ALL LOCATIONS. ANY CONSTRUCTION THAT DOES NOT MEET ADA REQUIREMENTS WILL BE REMOVED AND REPLACED AT CONTRACTOR'S EXPENSE.

SEE CROSS SECTIONS FOR SLOPE AS THEY MAY VARY IN MAGNITUDE OR DIRECTION.

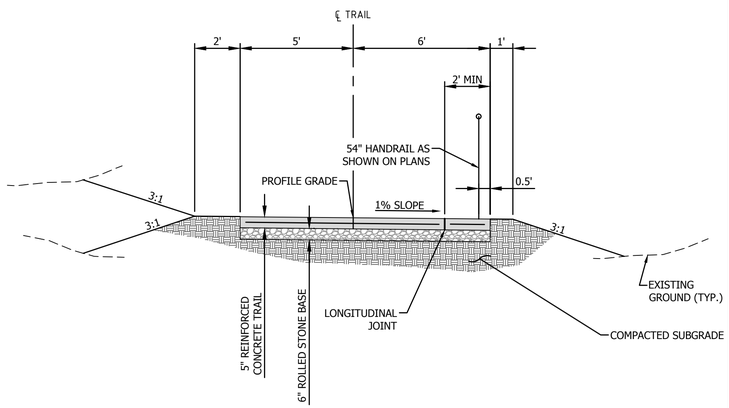

SECTION WITH HANDRAIL ON RIGHT

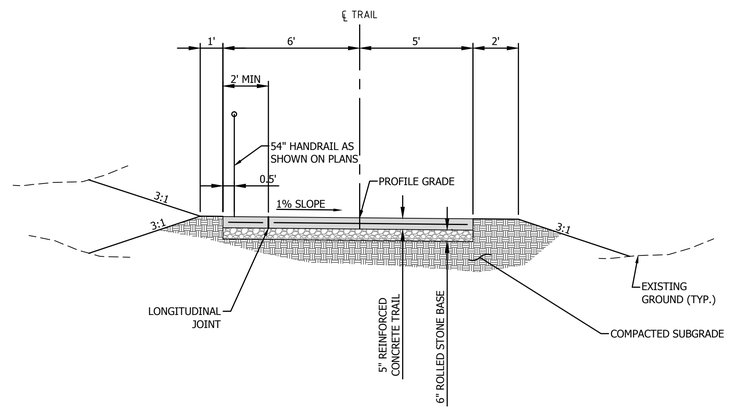

SECTION WITH HANDRAIL ON LEFT

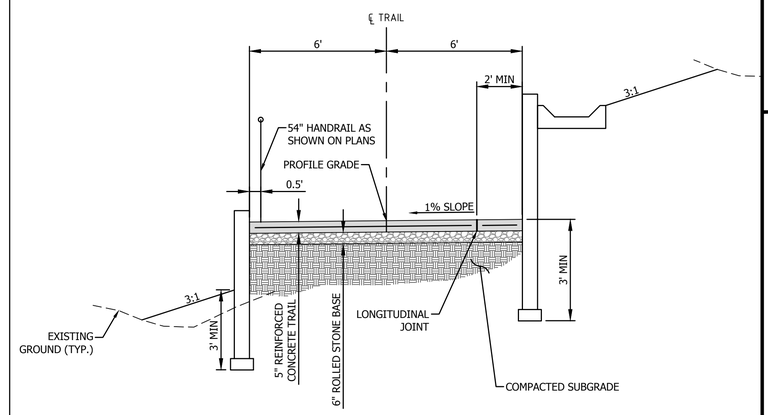

SECTION WITH WALL ON EACH SIDE

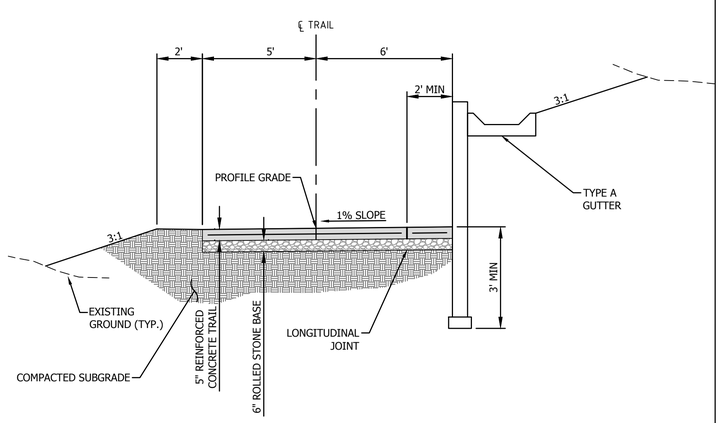

SECTION WITH WALL ON RIGHT

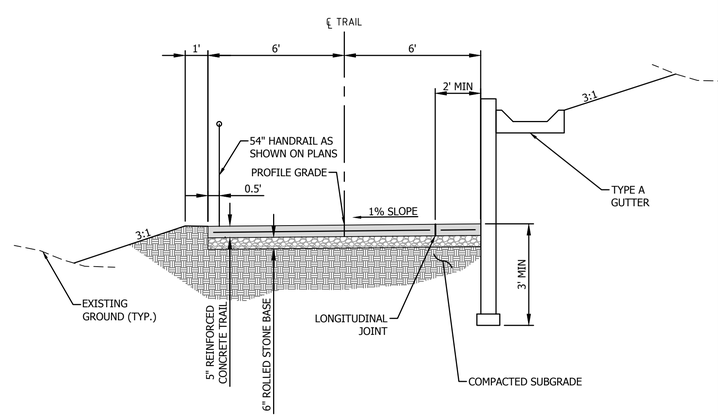

SECTION WITH WALL ON RIGHT AND HANDRAIL ON LEFT

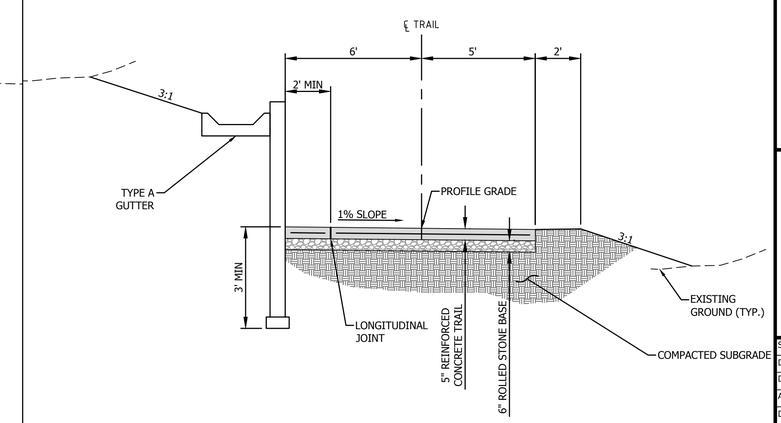

SECTION WITH WALL ON LEFT

#	DATE	DESCRIPTION	BY

BARTLETT & WEST
1719 SOUTHRIDGE DR, SUITE 100 · JEFFERSON CITY, MO 65109-400
PHONE 573.634.3181 · FAX 573.634.7904
MISSOURI CERTIFICATE OF AUTHORITY NO. 000167 · ENGINEERING
WWW.BARTWEST.COM

TYPICAL SECTIONS

FORUM BOULEVARD TRAIL PROJECT
CITY OF COLUMBIA, BOONE COUNTY, MISSOURI

NOT FOR CONSTRUCTION

SEALED DATE:	####
DESIGNED BY:	AKJ
DRAWN BY:	AKJ
APPROVED BY:	TCK
DESIGN PROJ:	18082.000
DATE:	JUNE 2014
DRAWING NO:	
SHEET NO:	2 of 24

ALL RIGHTS RESERVED. ALL BARTLETT & WEST PLANS, SPECIFICATIONS AND DRAWINGS ARE PROTECTED UNDER COPYRIGHT LAW, AND NO PART MAY BE COPIED, REPRODUCED, DISPLAYED, DISTRIBUTED, STORED IN A RETRIEVAL SYSTEM OR, TRANSMITTED IN ANY FORM BY ANY MEANS WITHOUT PRIOR WRITTEN PERMISSION OF BARTLETT & WEST.

Last edit on: Jun 4, 2014 by: TCX01007 Drawing Name: W:\Proj\18000\18082\18082.000\AutoCad\Plan Set\18082.000_Front Sheets.dwg Layout Name: Typical Sections Plotted By: TCX01007 Plotted on: 6/5/2014 10:12:42 AM

BAR IS ONE INCH ON OFFICIAL DRAWINGS. 0 1" IF NOT ONE INCH, ADJUST SCALE ACCORDINGLY.

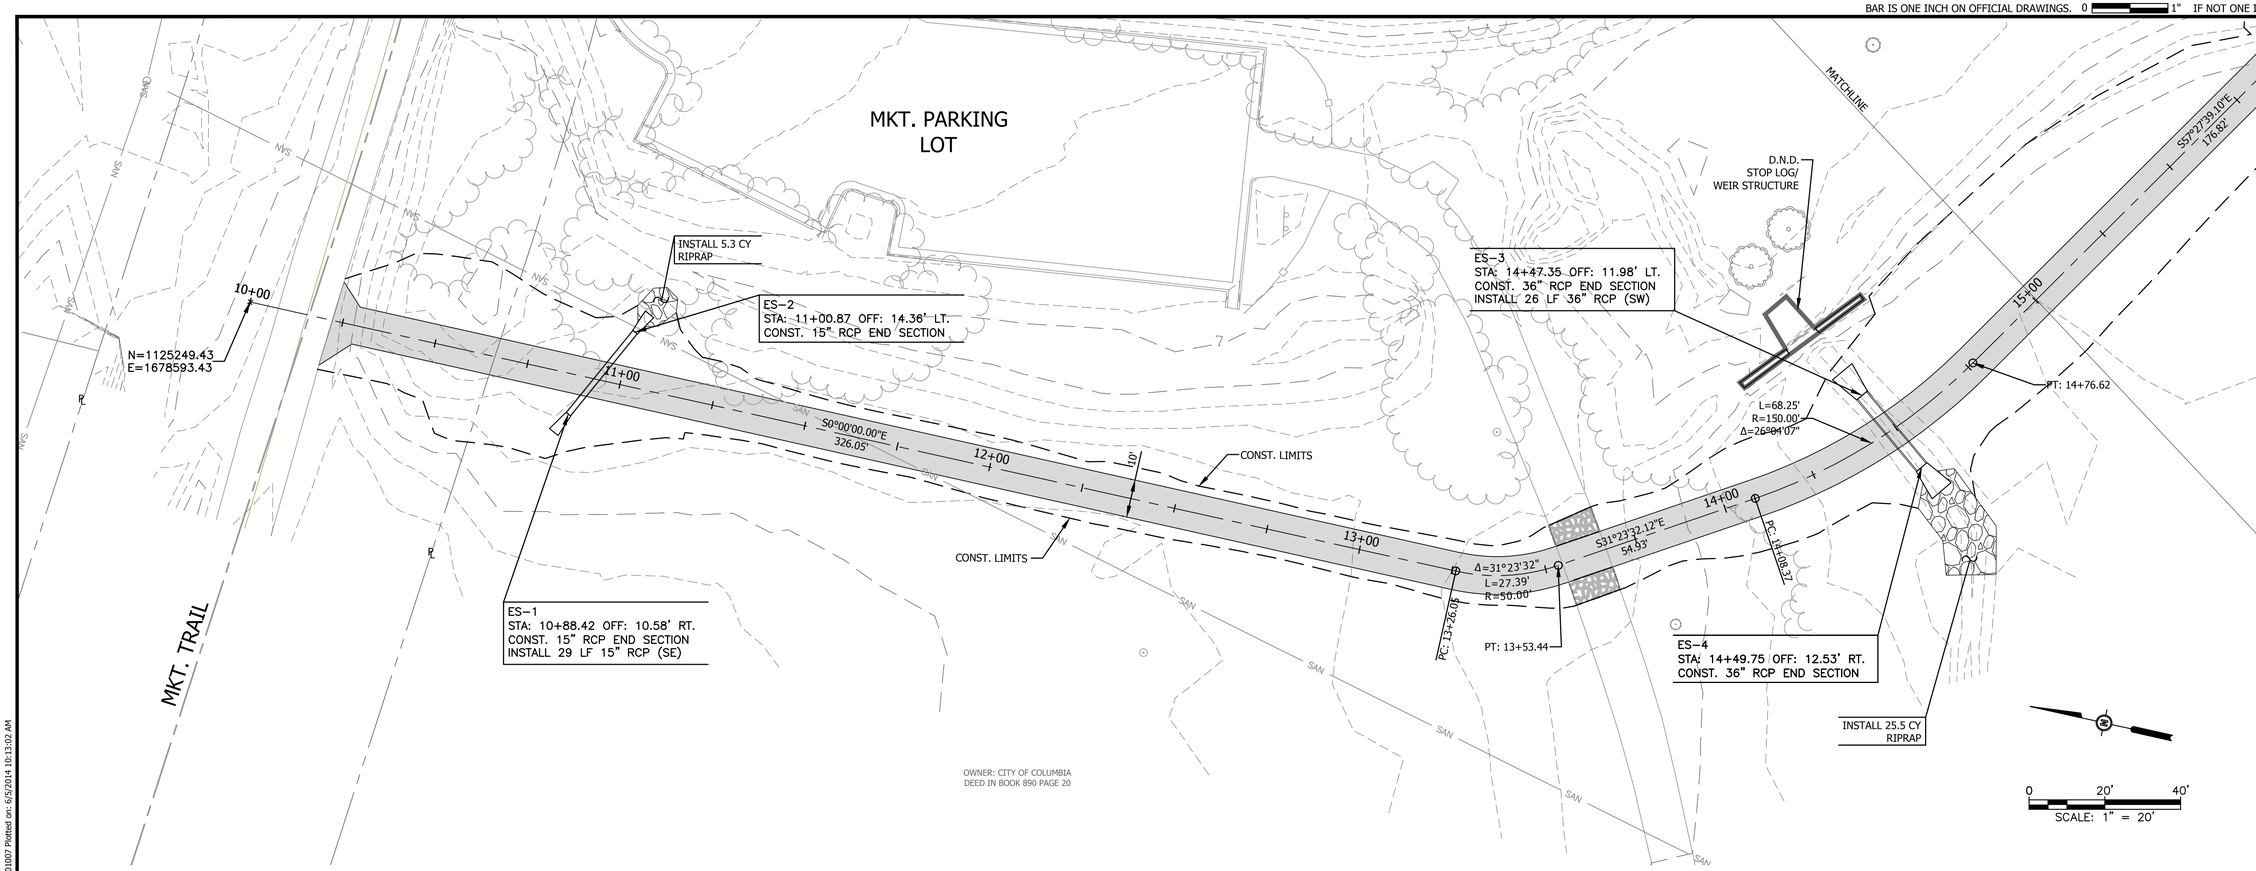

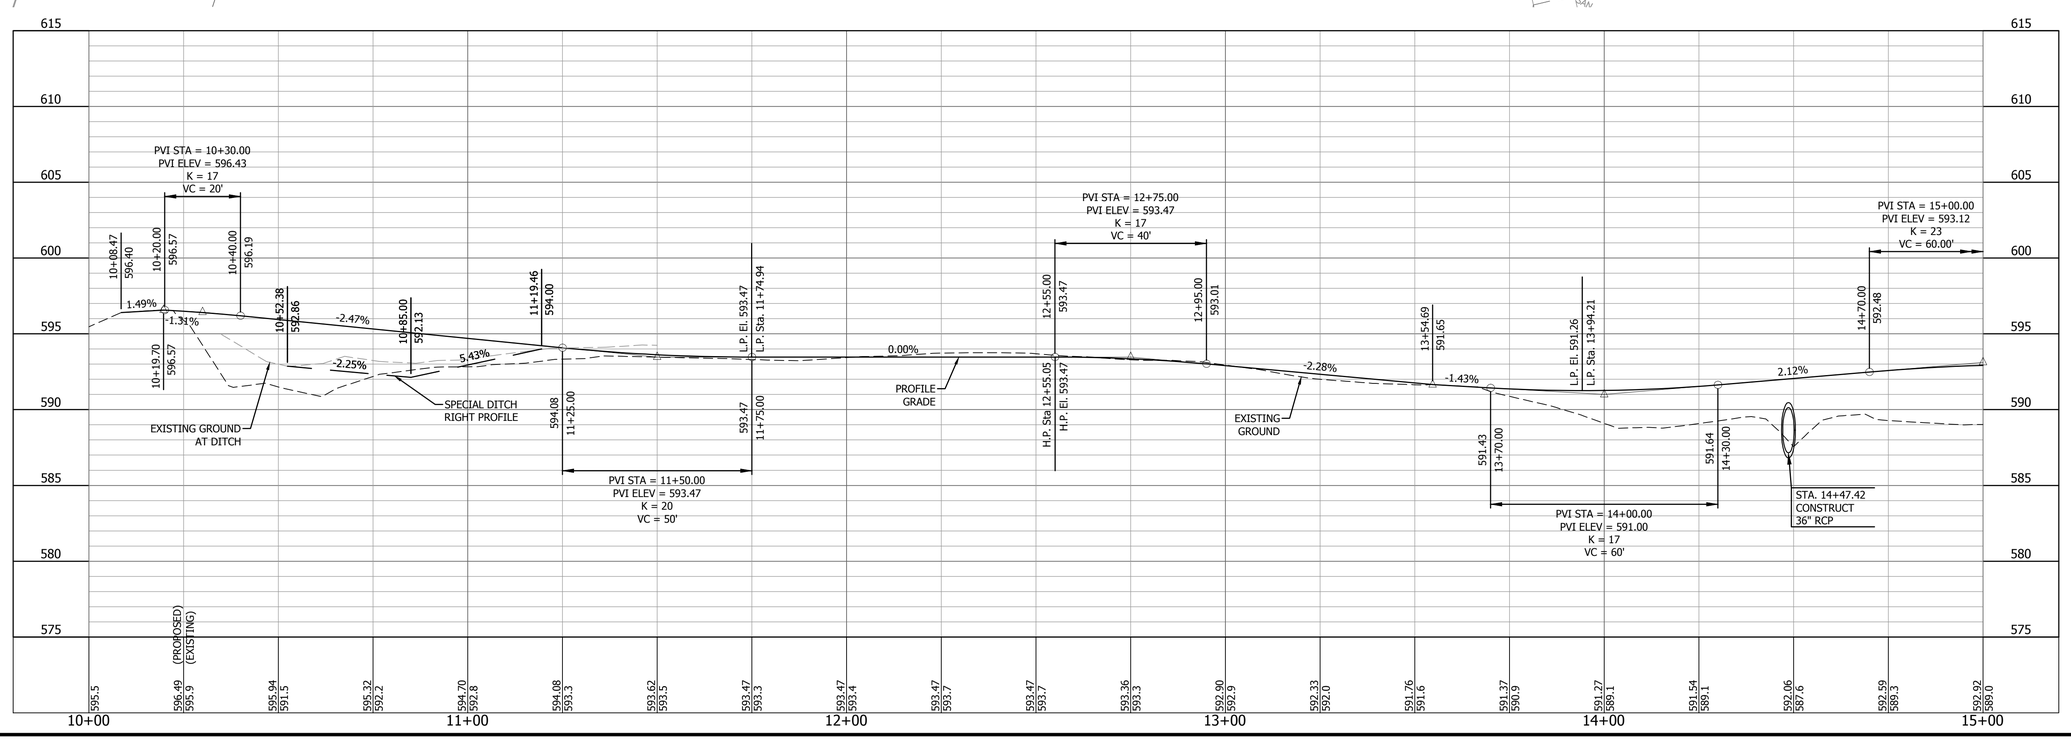

BARTLETT & WEST

1719 SOUTHRIDGE DR., SUITE 100 · JEFFERSON CITY, MO 65109-400
PHONE: 573-634-3101 · FAX: 573-634-3102
MISSOURI CERTIFICATE OF AUTHORITY NO. 000167 · ENGINEERING
WWW.BARTWEST.COM

#	DATE	DESCRIPTION	BY

PLAN/PROFILE SHEETS FORUM BLVD. TRAIL

FORUM BOULEVARD TRAIL PROJECT
CITY OF COLUMBIA, BOONE COUNTY, MISSOURI

NOT FOR CONSTRUCTION

SEALED DATE:	####
DESIGNED BY:	AKJ
DRAWN BY:	AKJ
APPROVED BY:	TCK
DESIGN PROJ:	18082.000
DATE:	JUNE 2014
DRAWING NO:	
SHEET NO:	3 of 24

ALL RIGHTS RESERVED. ALL BARTLETT & WEST PLANS, SPECIFICATIONS AND DRAWINGS ARE PROTECTED UNDER COPYRIGHT LAW, AND NO PART MAY BE COPIED, REPRODUCED, DISPLAYED PUBLICLY, USED TO CREATE DERIVATIVES, DISTRIBUTED, STORED IN A RETRIEVAL SYSTEM OR TRANSMITTED IN ANY FORM BY ANY MEANS WITHOUT PRIOR WRITTEN PERMISSION OF BARTLETT & WEST.

Last edit on: Jun 5, 2014 by: TCK01007 Drawing Name: W:\Proj\18000\18082\18082.000\AutoCad\Plan Set\18082.000_Plan Profile_Plain Trail.dwg Layout Name: Plain Trail 1 Plotted By: TCK01007 Plotted on: 6/5/2014 10:13:02 AM

BAR IS ONE INCH ON OFFICIAL DRAWINGS. 0 1" IF NOT ONE INCH, ADJUST SCALE ACCORDINGLY.

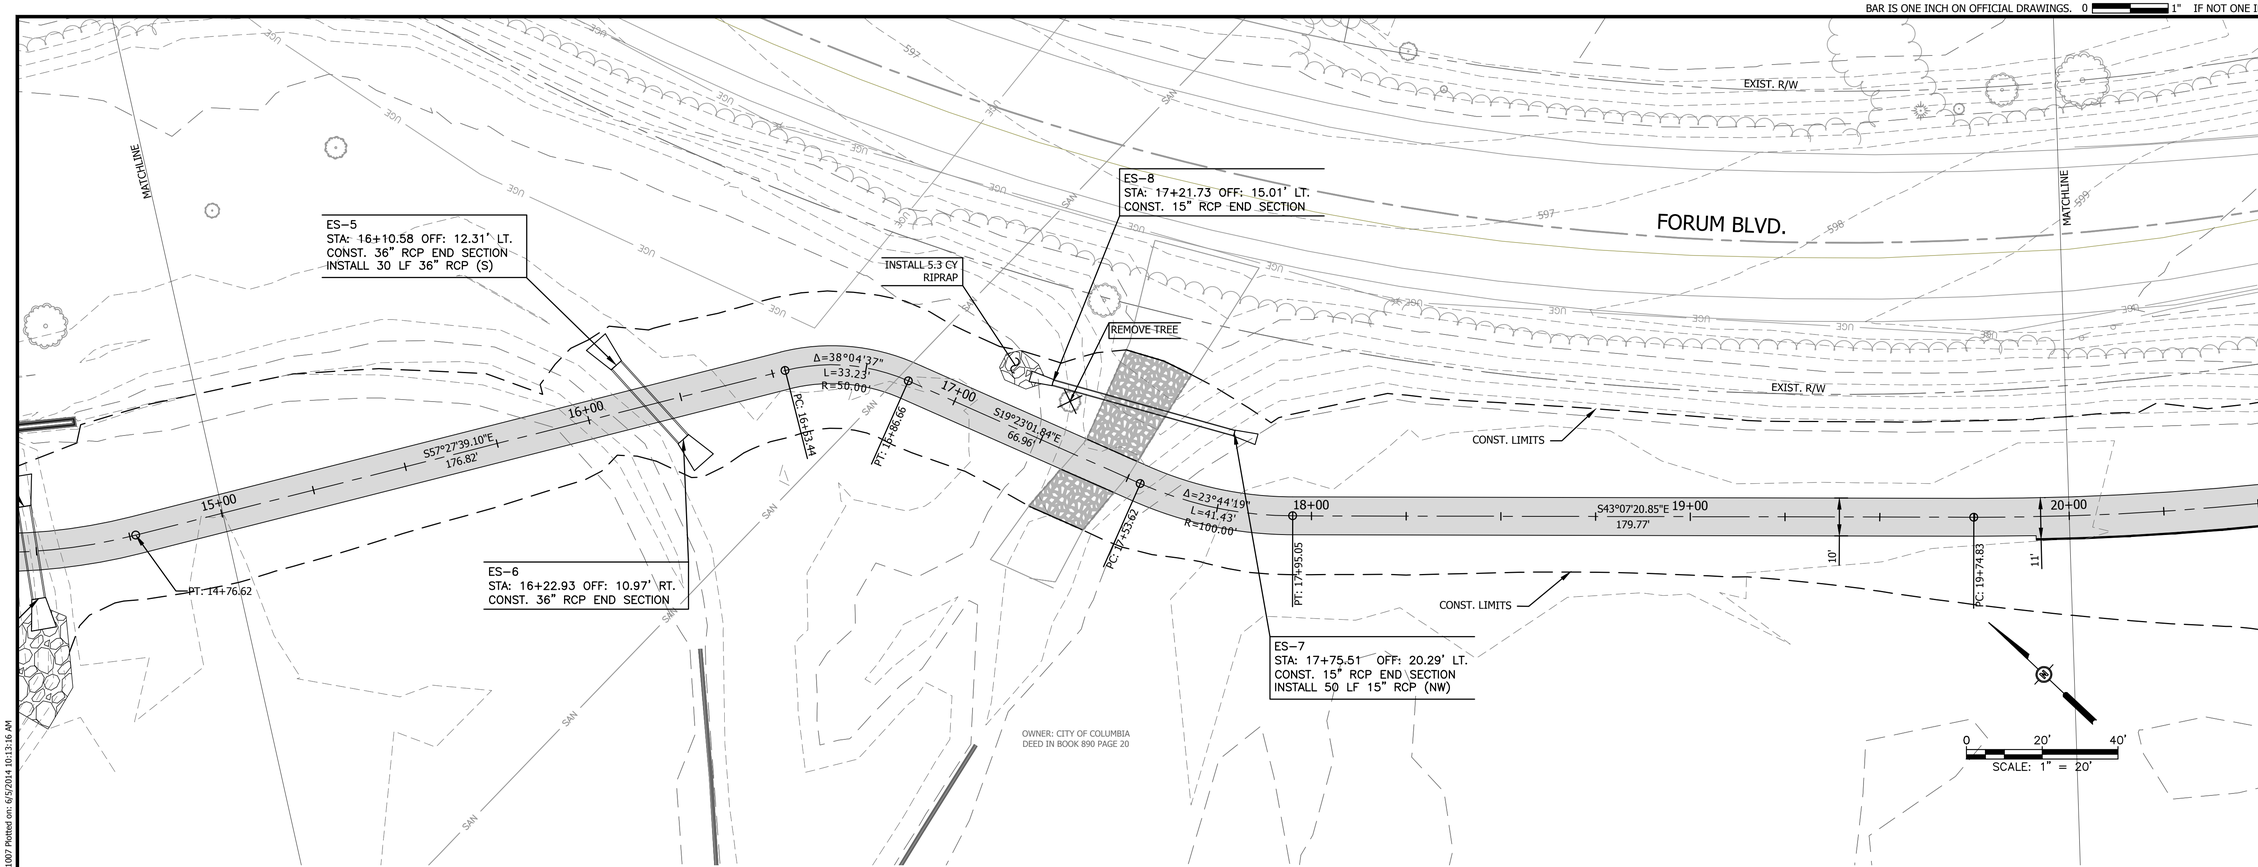

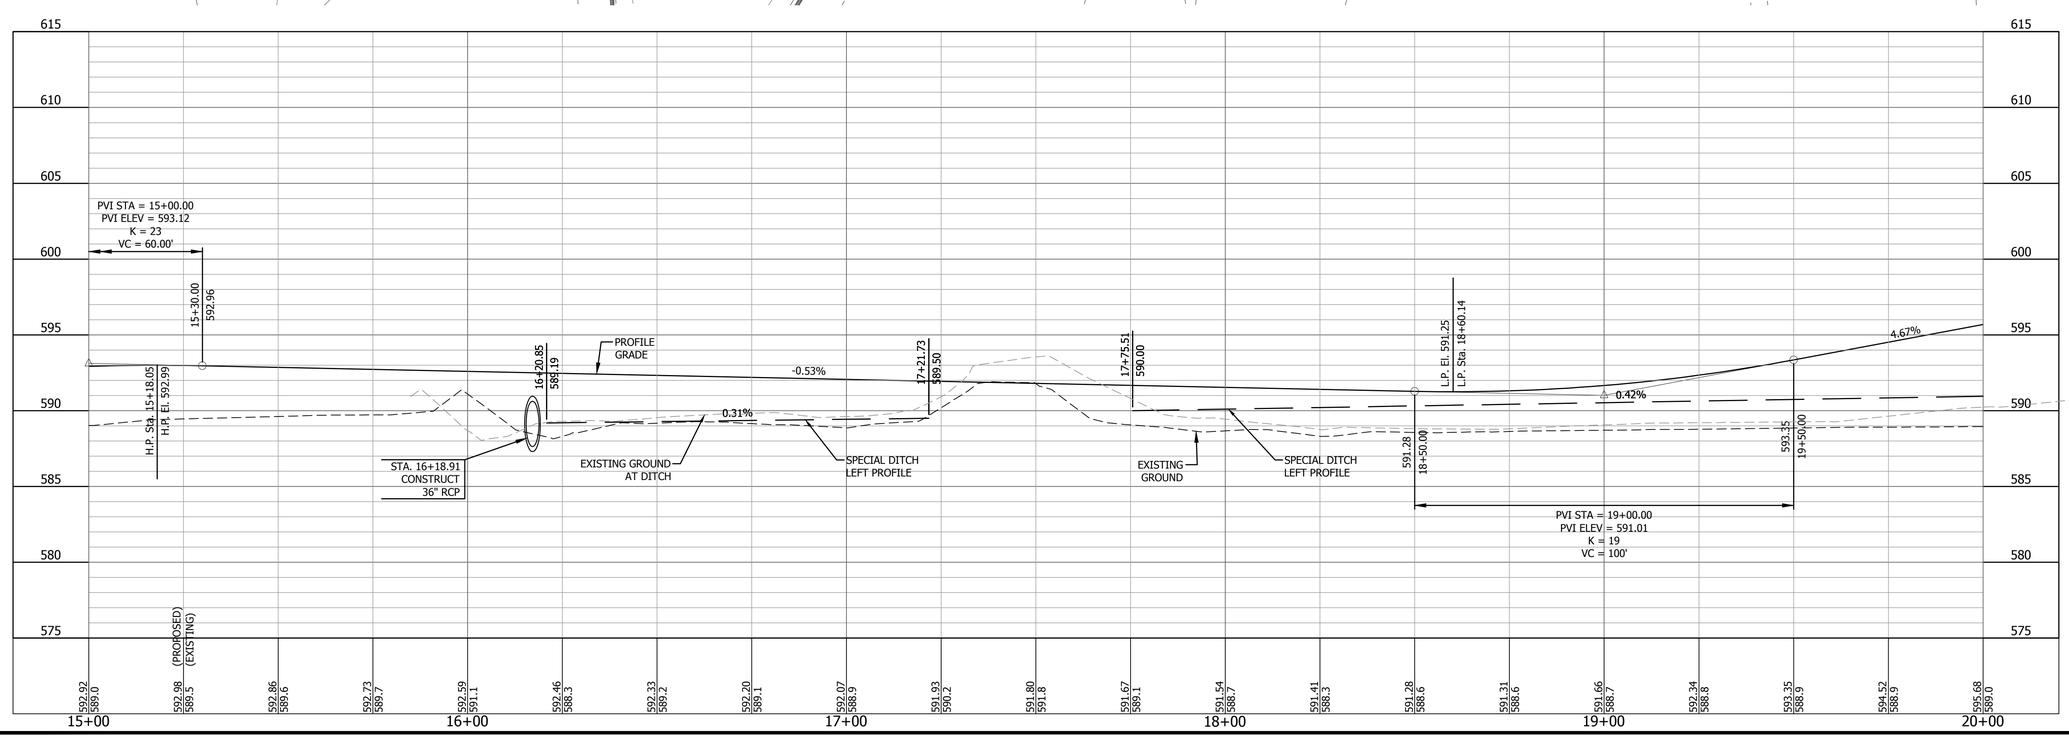

#	DATE	DESCRIPTION	BY

BARTLETT & WEST
1719 SOUTHRIDGE DR, SUITE 100 JEFFERSON CITY MO 65109-400
PHONE 573.634.3181 FAX 573.634.7904
MISSOURI CERTIFICATE OF AUTHORITY NO. 000167 ENGINEERING
WWW.BARTLETTWEST.COM

PLAN/PROFILE SHEETS FORUM BLVD. TRAIL

FORUM BOULEVARD TRAIL PROJECT
CITY OF COLUMBIA, BOONE COUNTY, MISSOURI

NOT FOR CONSTRUCTION

SEALED DATE:	####
DESIGNED BY:	AKJ
DRAWN BY:	AKJ
APPROVED BY:	TCK
DESIGN PROJ:	18082.000
DATE:	JUNE 2014
DRAWING NO:	
SHEET NO:	4 of 24

ALL RIGHTS RESERVED. ALL BARTLETT & WEST PLANS, SPECIFICATIONS AND DRAWINGS ARE PROTECTED UNDER COPYRIGHT LAW, AND NO PART MAY BE COPIED, REPRODUCED, DISPLAYED PUBLICLY, USED TO CREATE DERIVATIVES, DISTRIBUTED, STORED IN A RETRIEVAL SYSTEM OR TRANSMITTED IN ANY FORM BY ANY MEANS WITHOUT PRIOR WRITTEN PERMISSION OF BARTLETT & WEST.

Last edit on: Jun 5, 2014 by: TCK01007 Drawing Name: W:\Proj\18000\18082\18082.000\AutoCad\Plan Set\18082.000_Plan Profile_Main Trail.dwg Layout Name: Main Trail 2 Plotted By: TCK01007 Plotted on: 6/5/2014 10:13:16 AM

BAR IS ONE INCH ON OFFICIAL DRAWINGS. 0 1" IF NOT ONE INCH, ADJUST SCALE ACCORDINGLY.

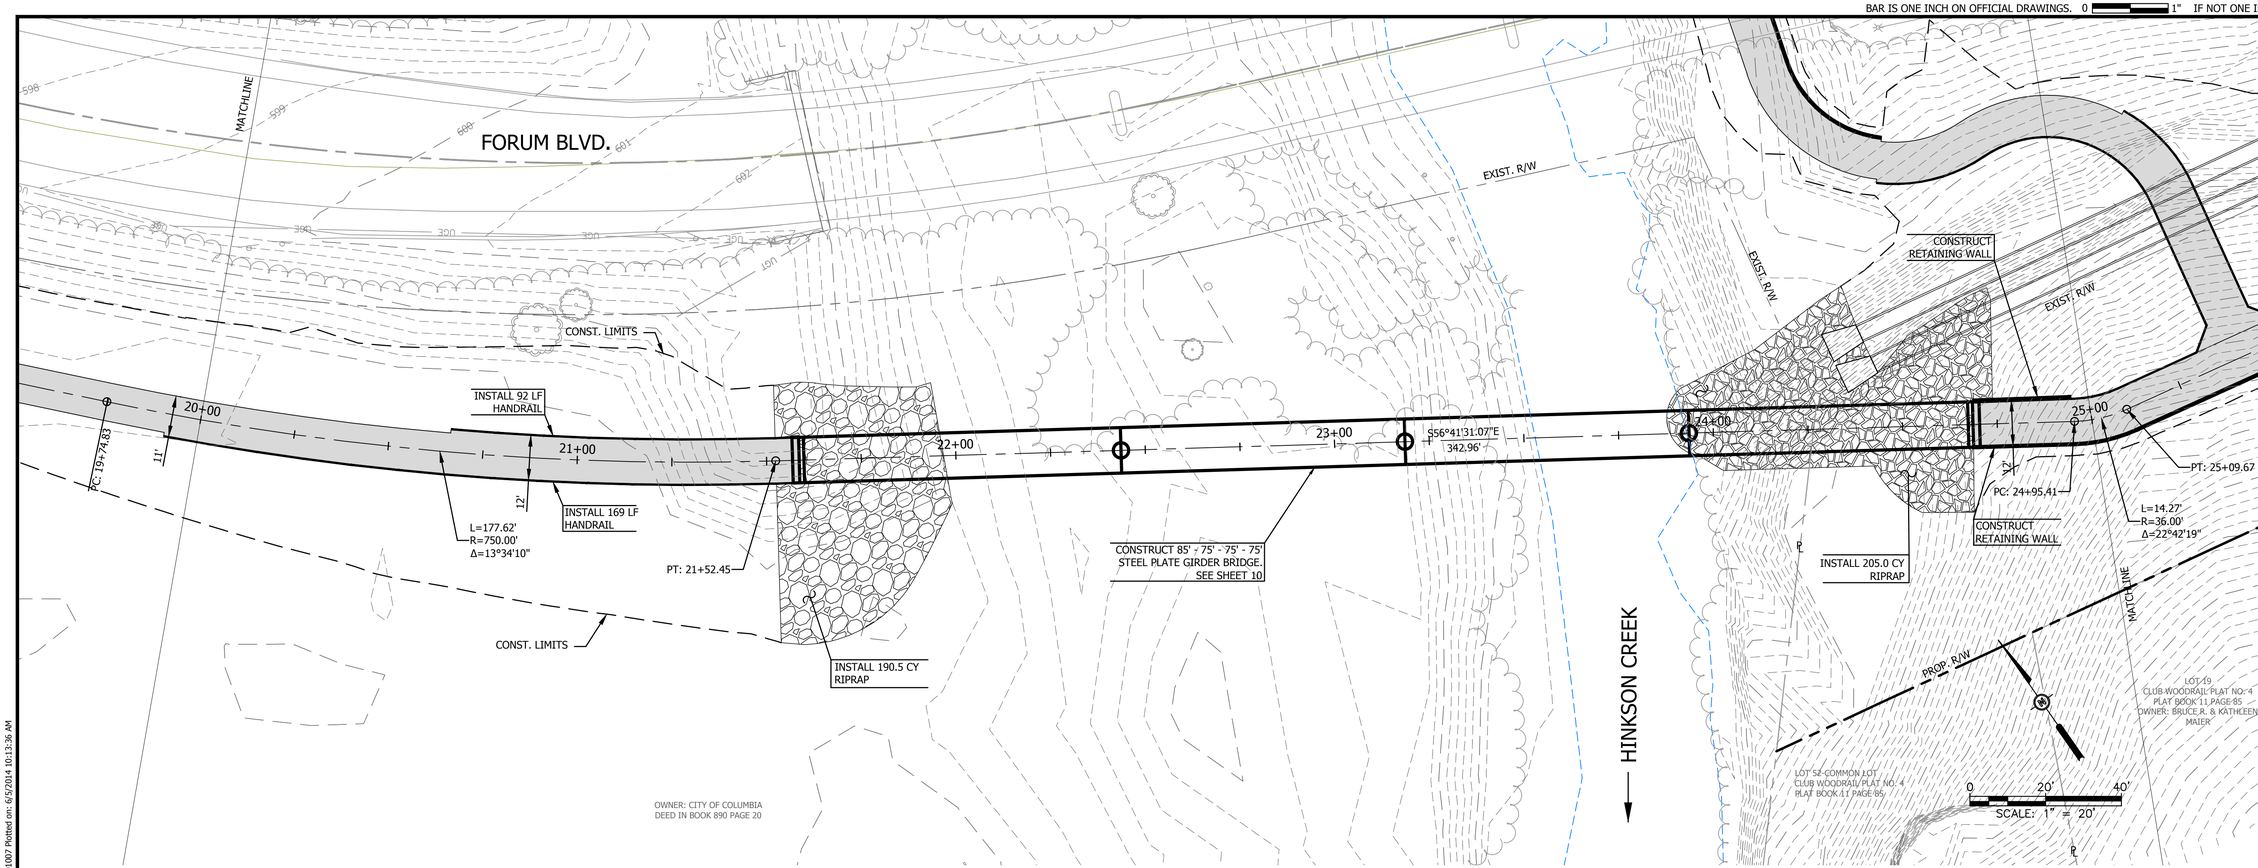

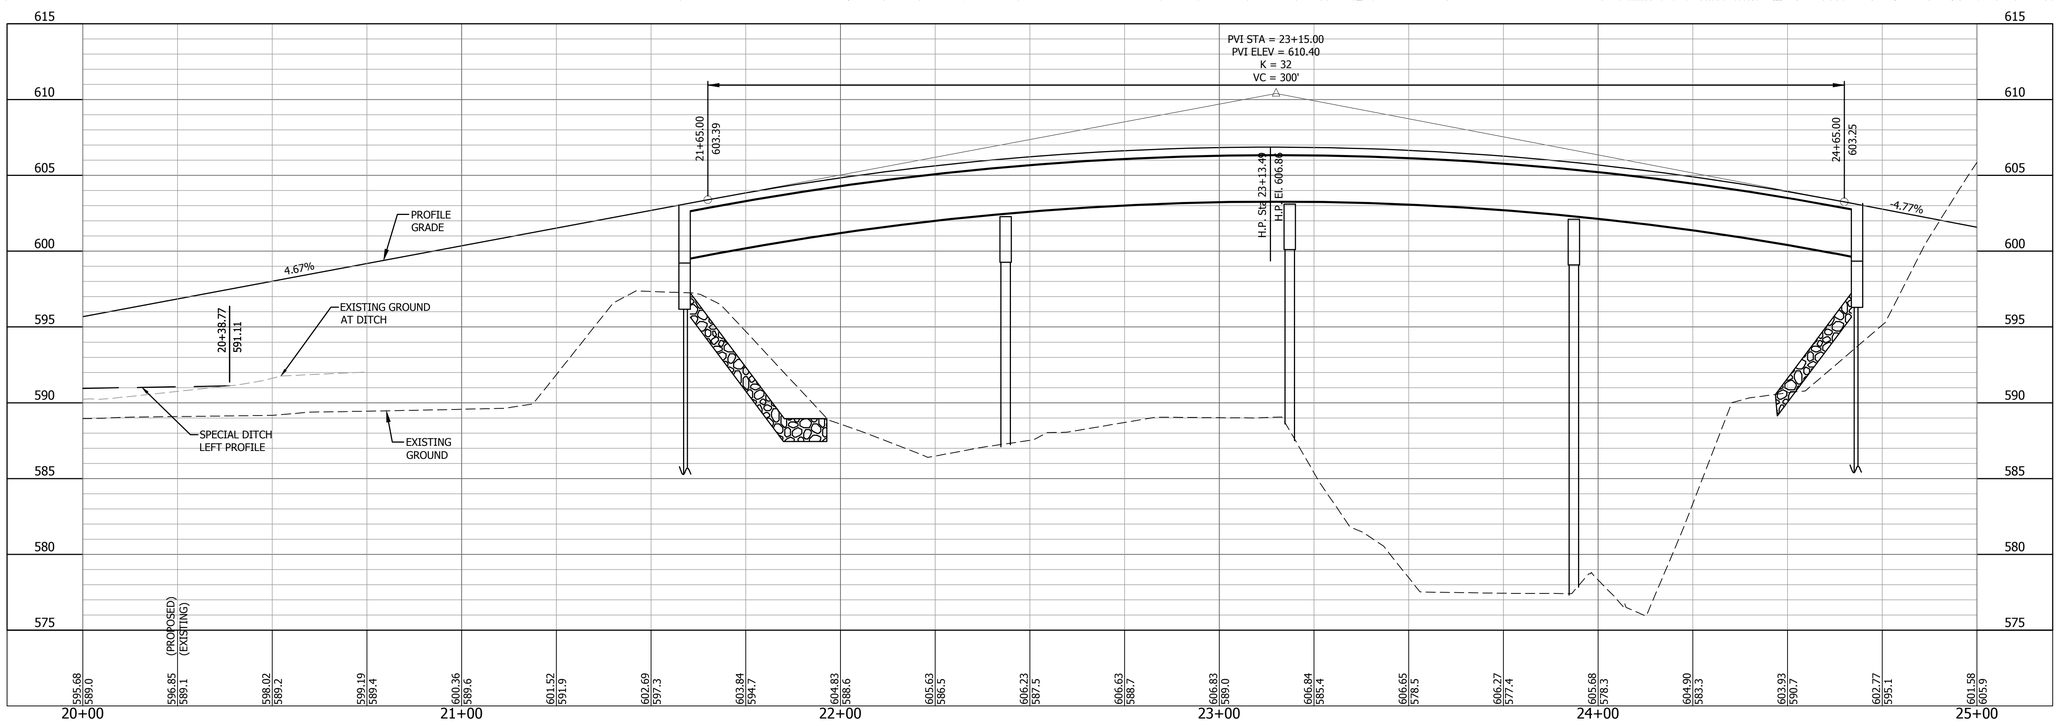

BARTLETT & WEST

1719 SOUTHRIDGE DR., SUITE 100 · JEFFERSON CITY MO 65109-400
PHONE 573.634.3181 · FAX 573.634.7904
MISSOURI CERTIFICATE OF AUTHORITY NO. 000167 · ENGINEERING
WWW.BARTLETTWEST.COM

PLAN/PROFILE SHEETS FORUM BLVD. TRAIL

FORUM BOULEVARD TRAIL PROJECT
CITY OF COLUMBIA, BOONE COUNTY, MISSOURI

NOT FOR CONSTRUCTION

SEALED DATE:	####
DESIGNED BY:	AKJ
DRAWN BY:	AKJ
APPROVED BY:	TCK
DESIGN PROJ:	18082.000
DATE:	JUNE 2014
DRAWING NO:	
SHEET NO:	5 of 24

ALL RIGHTS RESERVED. ALL BARTLETT & WEST PLANS, SPECIFICATIONS AND DRAWINGS ARE PROTECTED UNDER COPYRIGHT LAW, AND NO PART MAY BE COPIED, REPRODUCED, DISPLAYED PUBLICLY, USED TO CREATE DERIVATIVES, DISTRIBUTED, STORED IN A RETRIEVAL SYSTEM OR TRANSMITTED IN ANY FORM BY ANY MEANS WITHOUT PRIOR WRITTEN PERMISSION OF BARTLETT & WEST.

Last edit on: Jun 5, 2014 by: TCK01007 Drawing Name: W:\Proj\18080\18082\18082.000\AutoCad\Plan Set\18082.000_Plan Profile_Main Trail.dwg Layout Name: Main Trail 3 Plotted By: TCK01007 Plotted on: 6/5/2014 10:13:36 AM

BAR IS ONE INCH ON OFFICIAL DRAWINGS. 0 1" IF NOT ONE INCH, ADJUST SCALE ACCORDINGLY.

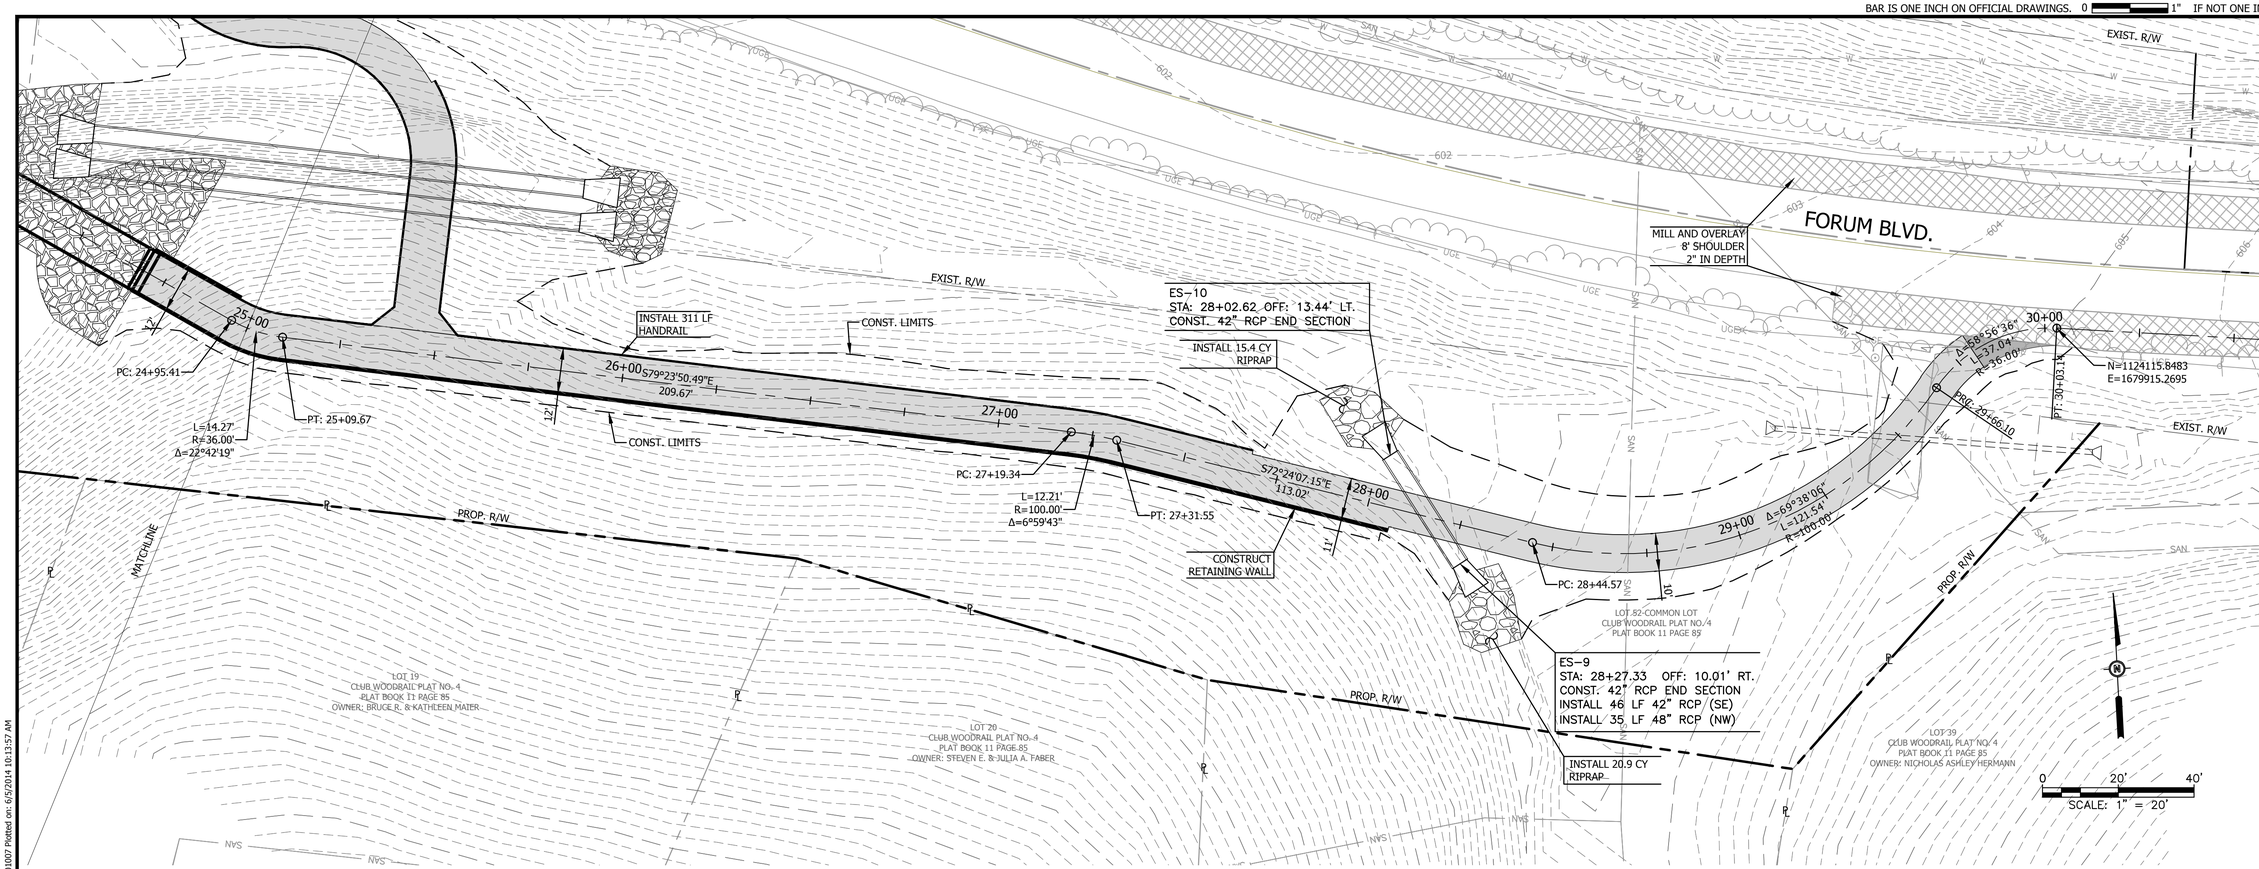

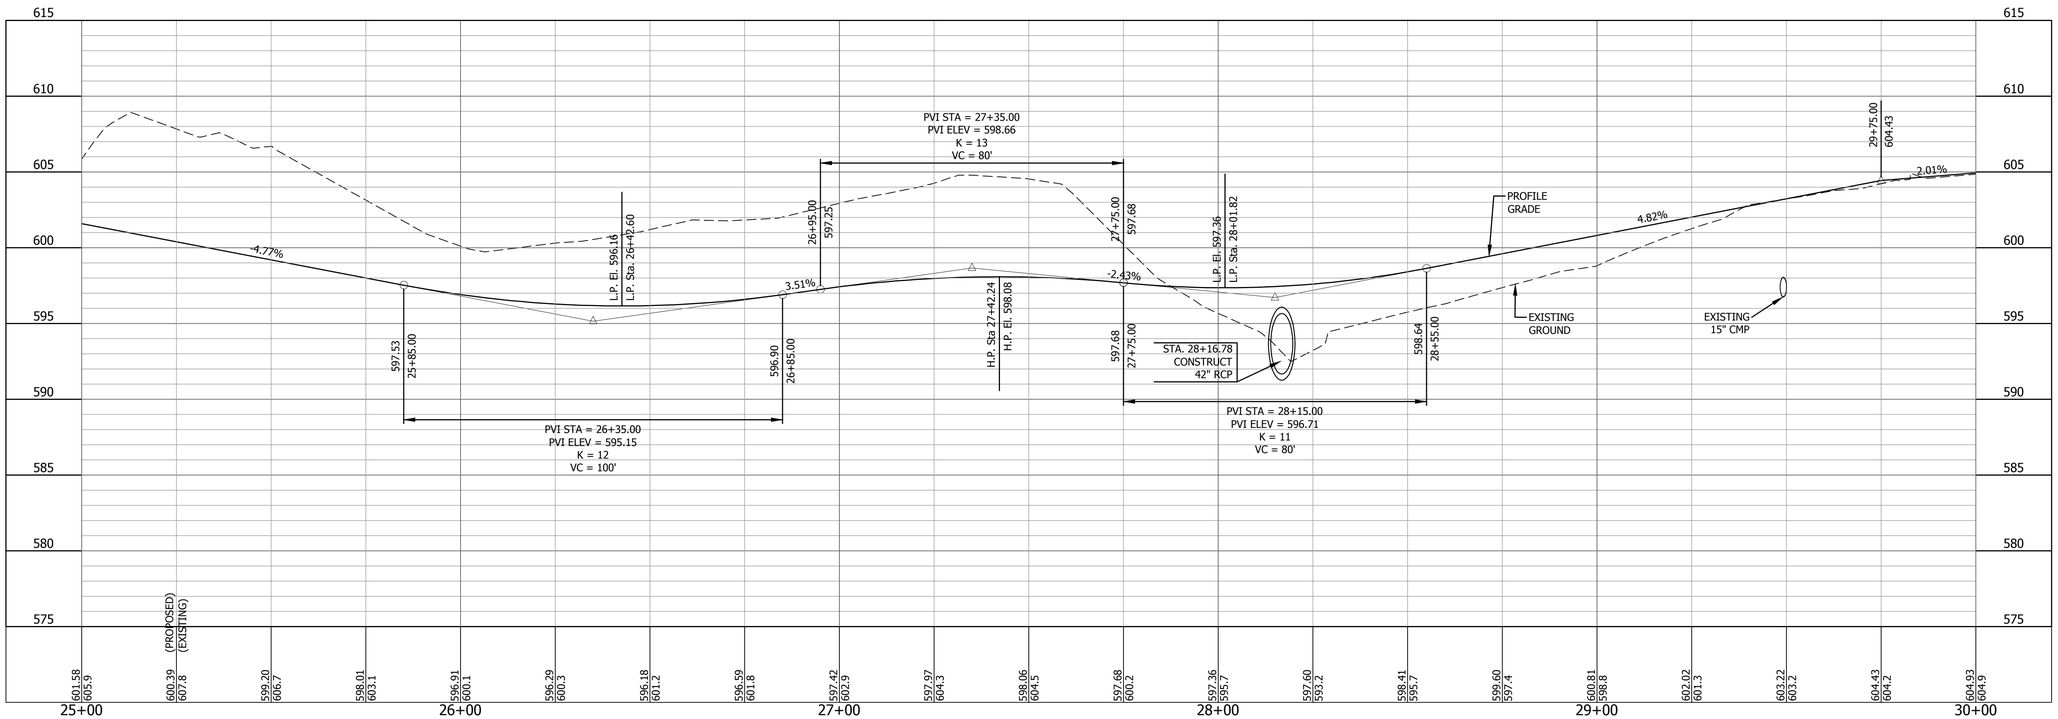

BARTLETT & WEST
1719 SOUTHRIDGE DR., SUITE 100 · JEFFERSON CITY, MO 65109-400
PHONE: 573.635.3101 · FAX: 573.635.3101
MISSOURI CERTIFICATE OF AUTHORITY NO. 000167 · ENGINEERING
WWW.BARTWEST.COM

PLAN/PROFILE SHEETS
FORUM BLVD. TRAIL

FORUM BOULEVARD TRAIL PROJECT
CITY OF COLUMBIA, BOONE COUNTY, MISSOURI

NOT FOR CONSTRUCTION

SEALED DATE:	####
DESIGNED BY:	AKJ
DRAWN BY:	AKJ
APPROVED BY:	TCK
DESIGN PROJ:	18082.000
DATE:	JUNE 2014
DRAWING NO:	
SHEET NO:	6 of 24

ALL RIGHTS RESERVED. ALL BARTLETT & WEST PLANS, SPECIFICATIONS AND DRAWINGS ARE PROTECTED UNDER COPYRIGHT LAW, AND NO PART MAY BE COPIED, REPRODUCED, DISPLAYED PUBLICLY, USED TO CREATE DERIVATIVES, DISTRIBUTED, STORED IN A RETRIEVAL SYSTEM OR TRANSMITTED IN ANY FORM BY ANY MEANS WITHOUT PRIOR WRITTEN PERMISSION OF BARTLETT & WEST.

Last edit on: Jun 5, 2014 by: TCK01007 Drawing Name: W:\Proj\18000\18082\18082.000\AutoCad\Plan Set\18082.000_Plan Profile_Main Trail.dwg Layout Name: Main Trail 4 Plotted By: TCK01007 Plotted on: 6/5/2014 10:13:57 AM

BAR IS ONE INCH ON OFFICIAL DRAWINGS. 0 1" IF NOT ONE INCH, ADJUST SCALE ACCORDINGLY.

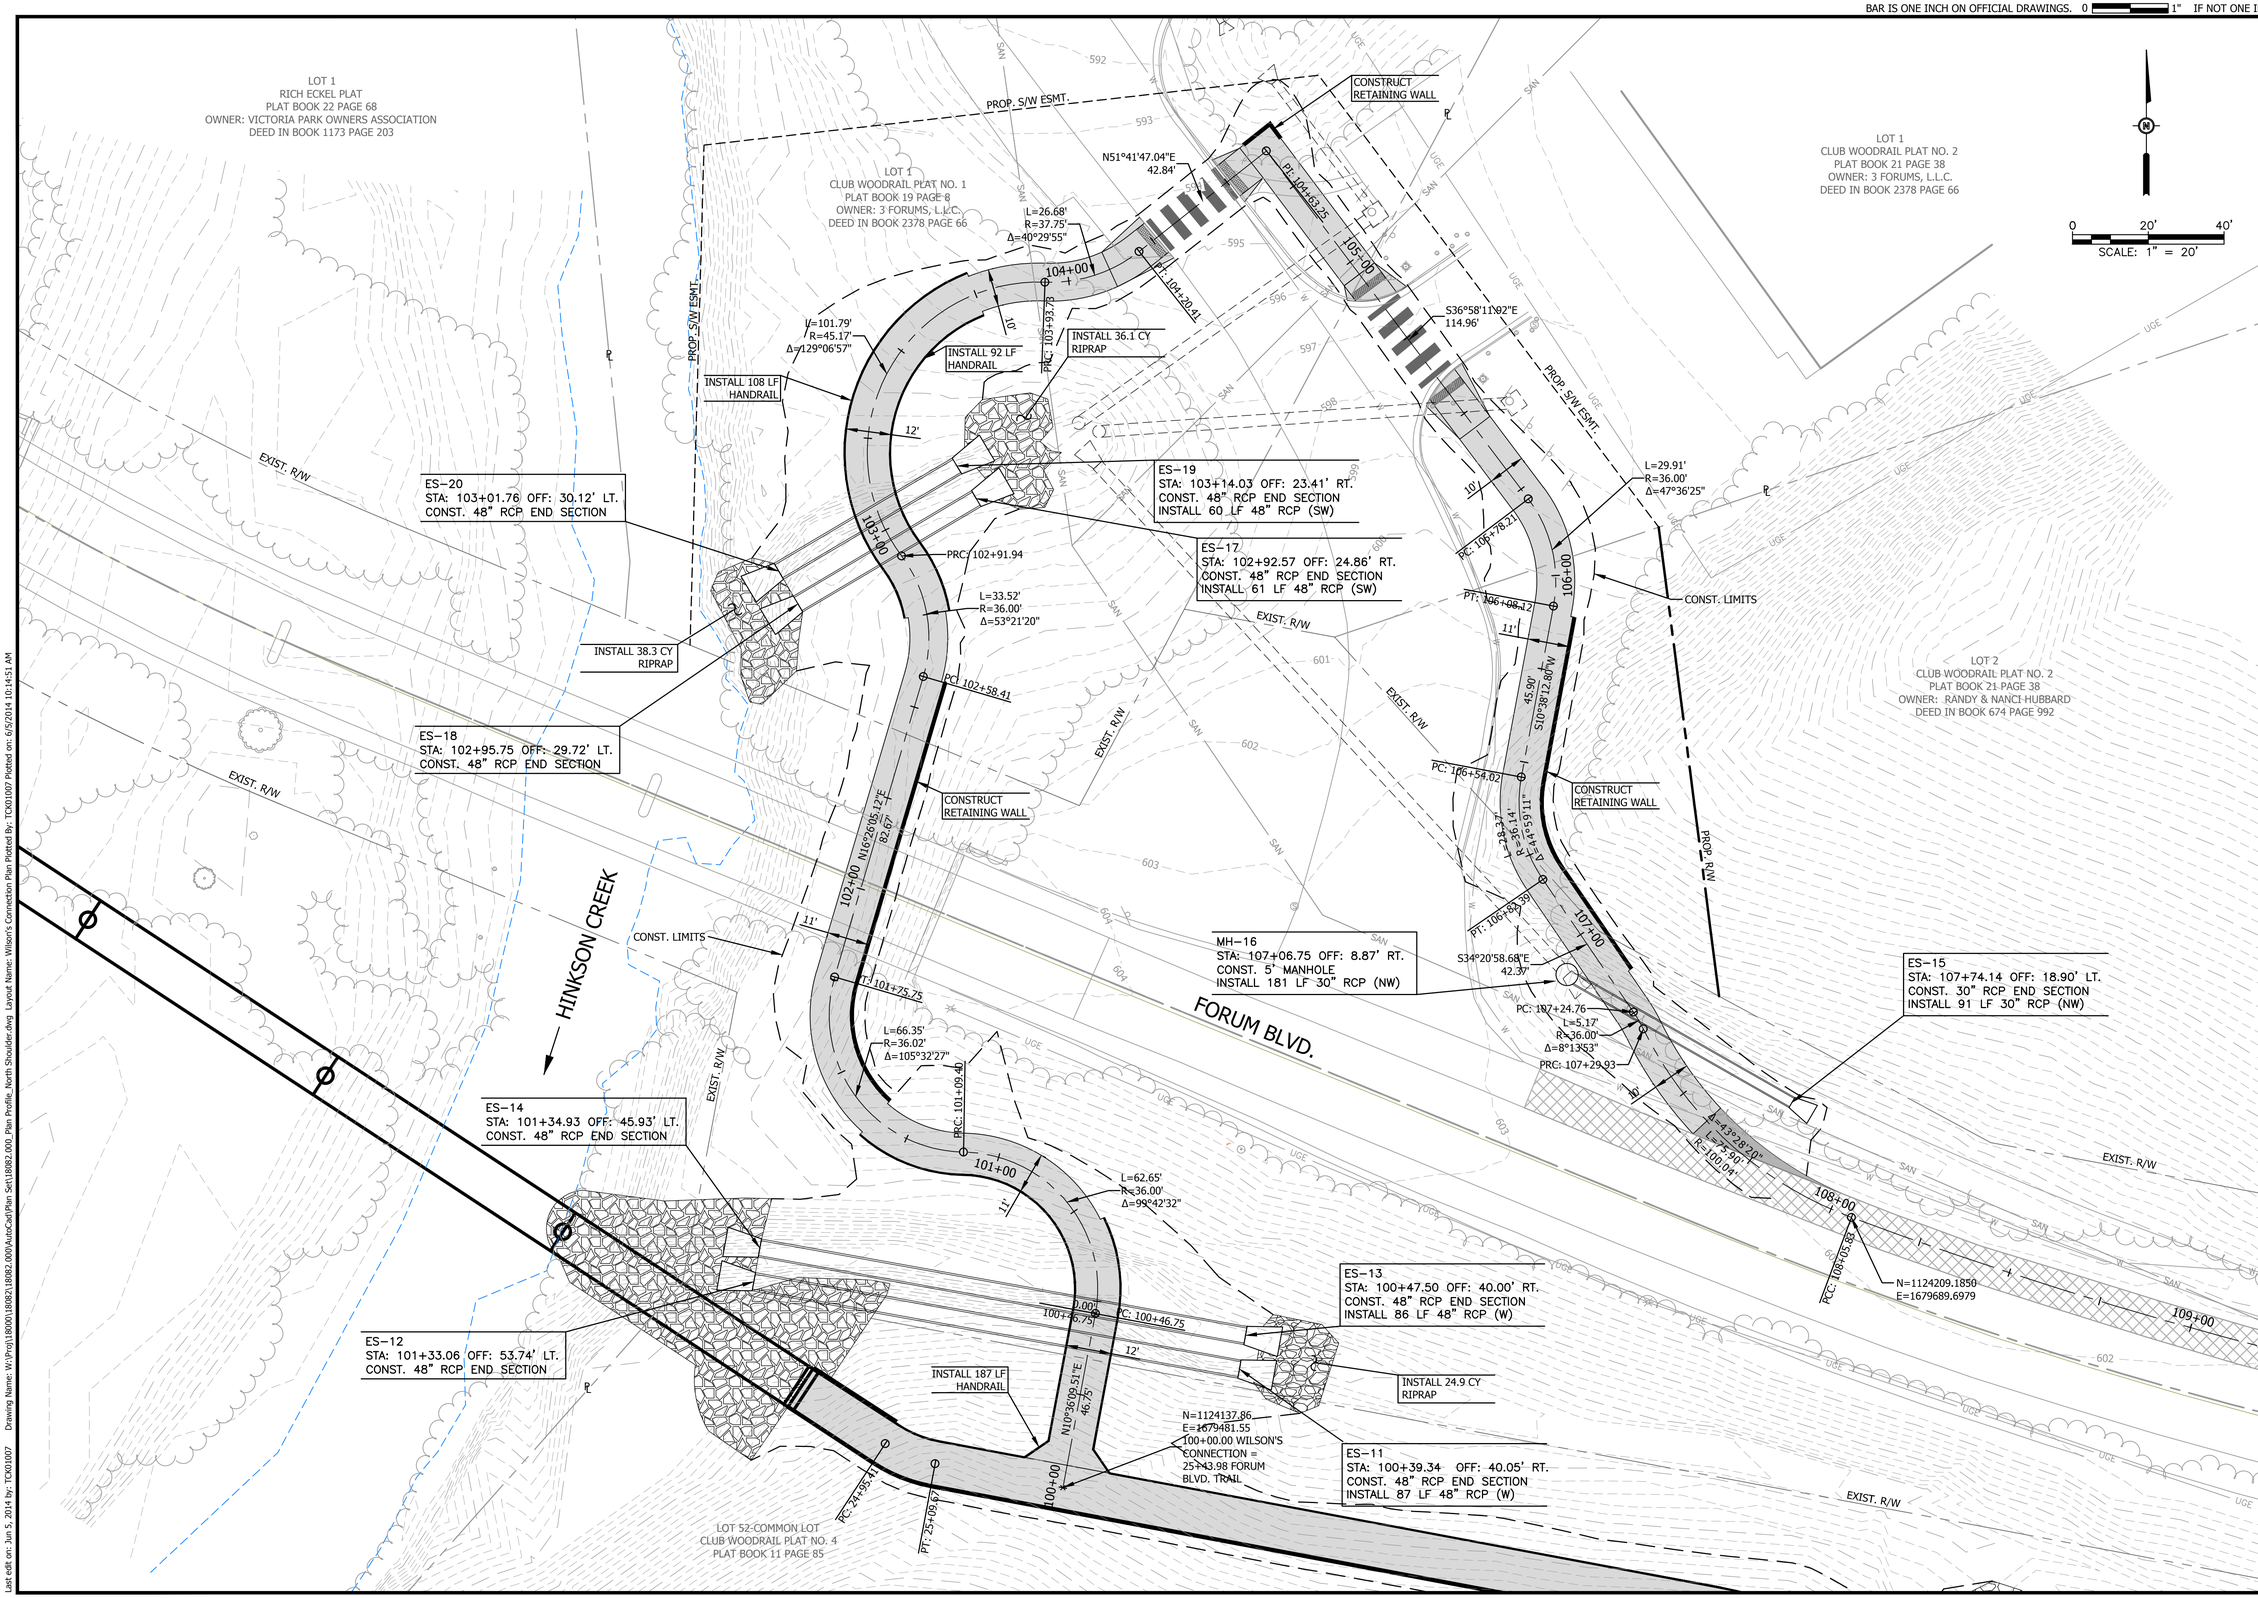

#	DATE	DESCRIPTION	BY

BARTLETT & WEST
1719 SOUTHRIDGE DR, SUITE 100 · JEFFERSON CITY MO 65109-400
PHONE 573.634.3181 · FAX 573.634.7904
MISSOURI CERTIFICAT OF AUTHORITY NO. 000167 · ENGINEERING
WWW.BARTWEST.COM

PLAN/PROFILE SHEETS WILSON'S CONNECTION PLAN

FORUM BOULEVARD TRAIL PROJECT
CITY OF COLUMBIA, BOONE COUNTY, MISSOURI

NOT FOR CONSTRUCTION

SEALED DATE:	####
DESIGNED BY:	AKJ
DRAWN BY:	AKJ
APPROVED BY:	TCK
DESIGN PROJ:	18082.000
DATE:	JUNE 2014
DRAWING NO:	
SHEET NO:	7 of 24

ALL RIGHTS RESERVED. ALL BARTLETT & WEST PLANS, SPECIFICATIONS AND DRAWINGS ARE PROTECTED UNDER COPYRIGHT LAW, AND NO PART MAY BE COPIED, REPRODUCED, DISPLAYED PUBLICLY, USED TO CREATE DERIVATIVES, DISTRIBUTED, STORED IN A RETRIEVAL SYSTEM OR TRANSMITTED IN ANY FORM BY ANY MEANS WITHOUT PRIOR WRITTEN PERMISSION OF BARTLETT & WEST.

Last edit on: Jun 5, 2014 by: TCK01007 Drawing Name: W:\Proj\18080\18082\18082.000\AutoCad\Plan Set\18082.000_Plan Profile_North Shoulder.dwg Layout Name: Wilson's Connection Plan Plotted By: TCK01007 Plotted on: 6/5/2014 10:14:51 AM

BAR IS ONE INCH ON OFFICIAL DRAWINGS. 0 1" IF NOT ONE INCH, ADJUST SCALE ACCORDINGLY.

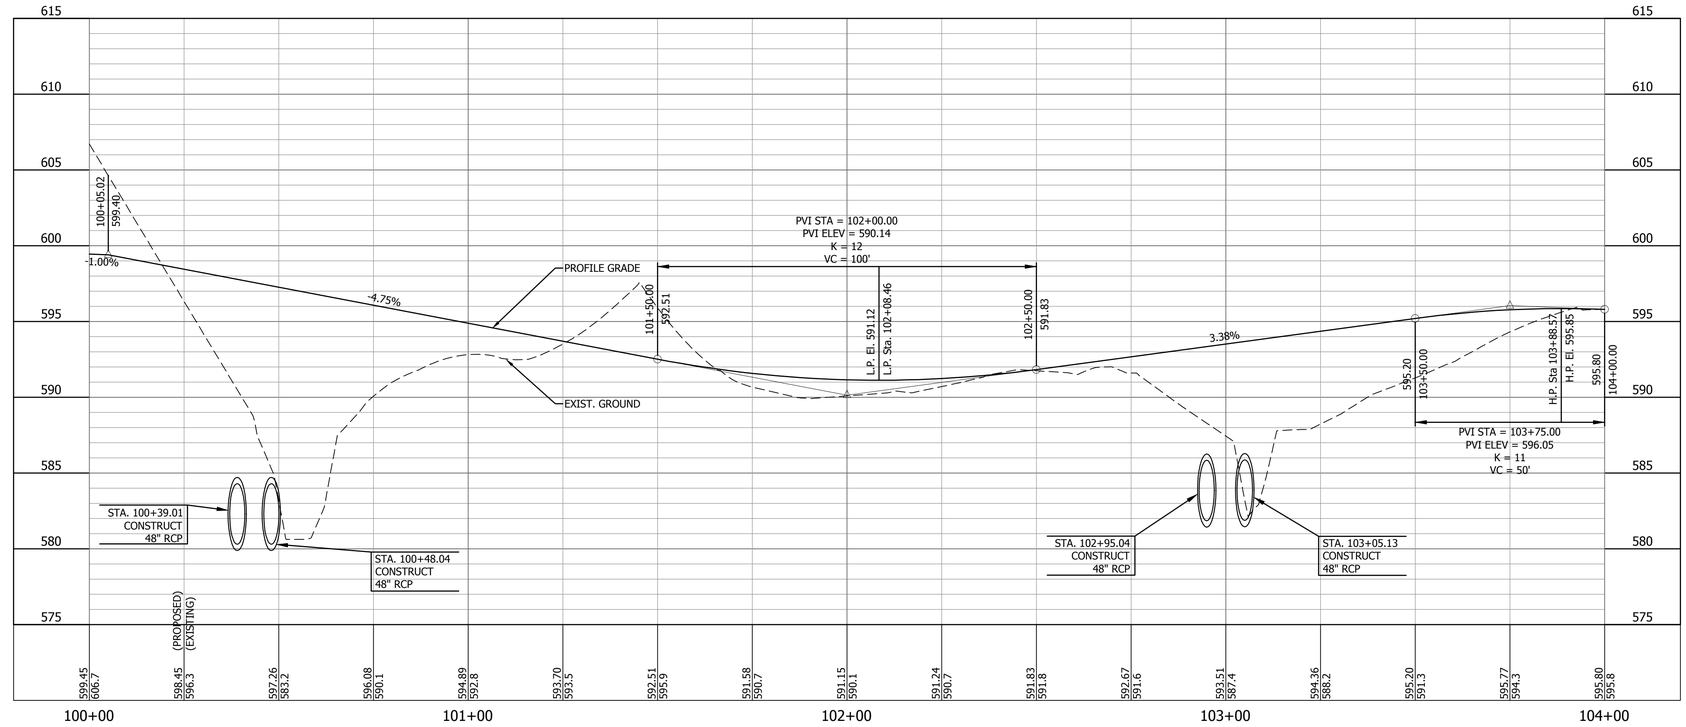

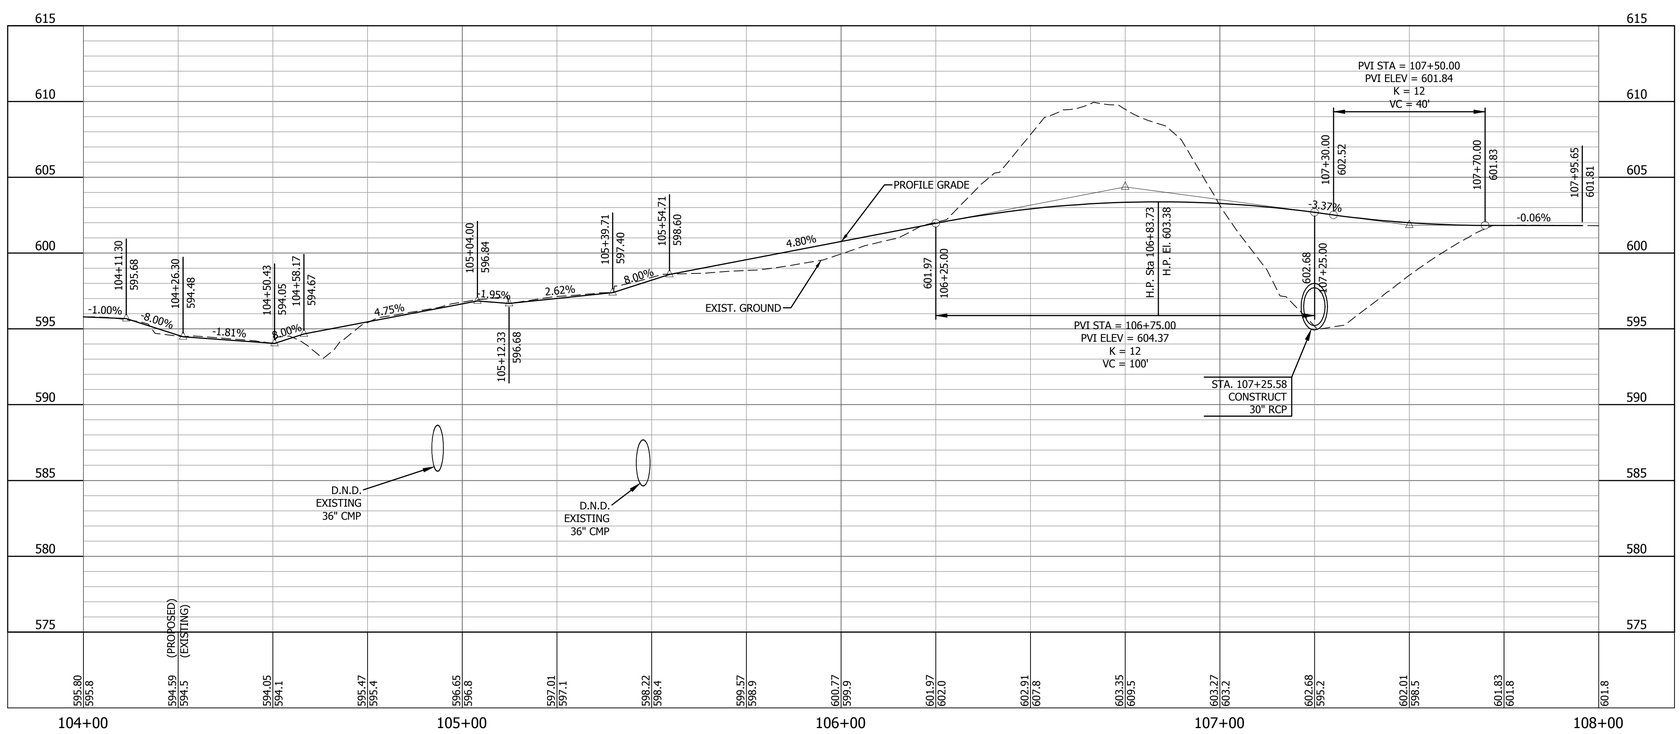

#	DATE	DESCRIPTION	BY

BARTLETT & WEST
1719 SOUTHRIDGE DR, SUITE 100 · JEFFERSON CITY MO 65109-400
PHONE 573.634.3181 · FAX 573.634.7904
MISSOURI CERTIFICAT OF AUTHORITY NO. 000167 · ENGINEERING
WWW.BARTWEST.COM

ALL RIGHTS RESERVED. ALL BARTLETT & WEST PLANS, SPECIFICATIONS AND DRAWINGS ARE PROTECTED UNDER COPYRIGHT LAW, AND NO PART MAY BE COPIED, REPRODUCED, DISPLAYED PUBLICLY, USED TO CREATE DERIVATIVES, DISTRIBUTED, STORED IN A RETRIEVAL SYSTEM OR TRANSMITTED IN ANY FORM BY ANY MEANS WITHOUT PRIOR WRITTEN PERMISSION OF BARTLETT & WEST.

PLAN/PROFILE SHEETS
WILSON'S CONNECTION PROFILE

FORUM BOULEVARD TRAIL PROJECT
CITY OF COLUMBIA, BOONE COUNTY, MISSOURI

NOT FOR CONSTRUCTION

SEALED DATE:	####
DESIGNED BY:	AKJ
DRAWN BY:	AKJ
APPROVED BY:	TCK
DESIGN PROJ:	18082.000
DATE:	JUNE 2014
DRAWING NO:	
SHEET NO:	8 of 24

Last edit on: Jun 5, 2014 by: TCK01007 Drawing Name: W:\Proj\18000\18082\18082.000\AutoCad\Plan Set\18082.000_Plan Profile_North Shoulder.dwg Layout Name: Wilson's Connection Profile Plotted By: TCK01007 Plotted on: 6/5/2014 10:15:05 AM

BAR IS ONE INCH ON OFFICIAL DRAWINGS. 0 1" IF NOT ONE INCH, ADJUST SCALE ACCORDINGLY.

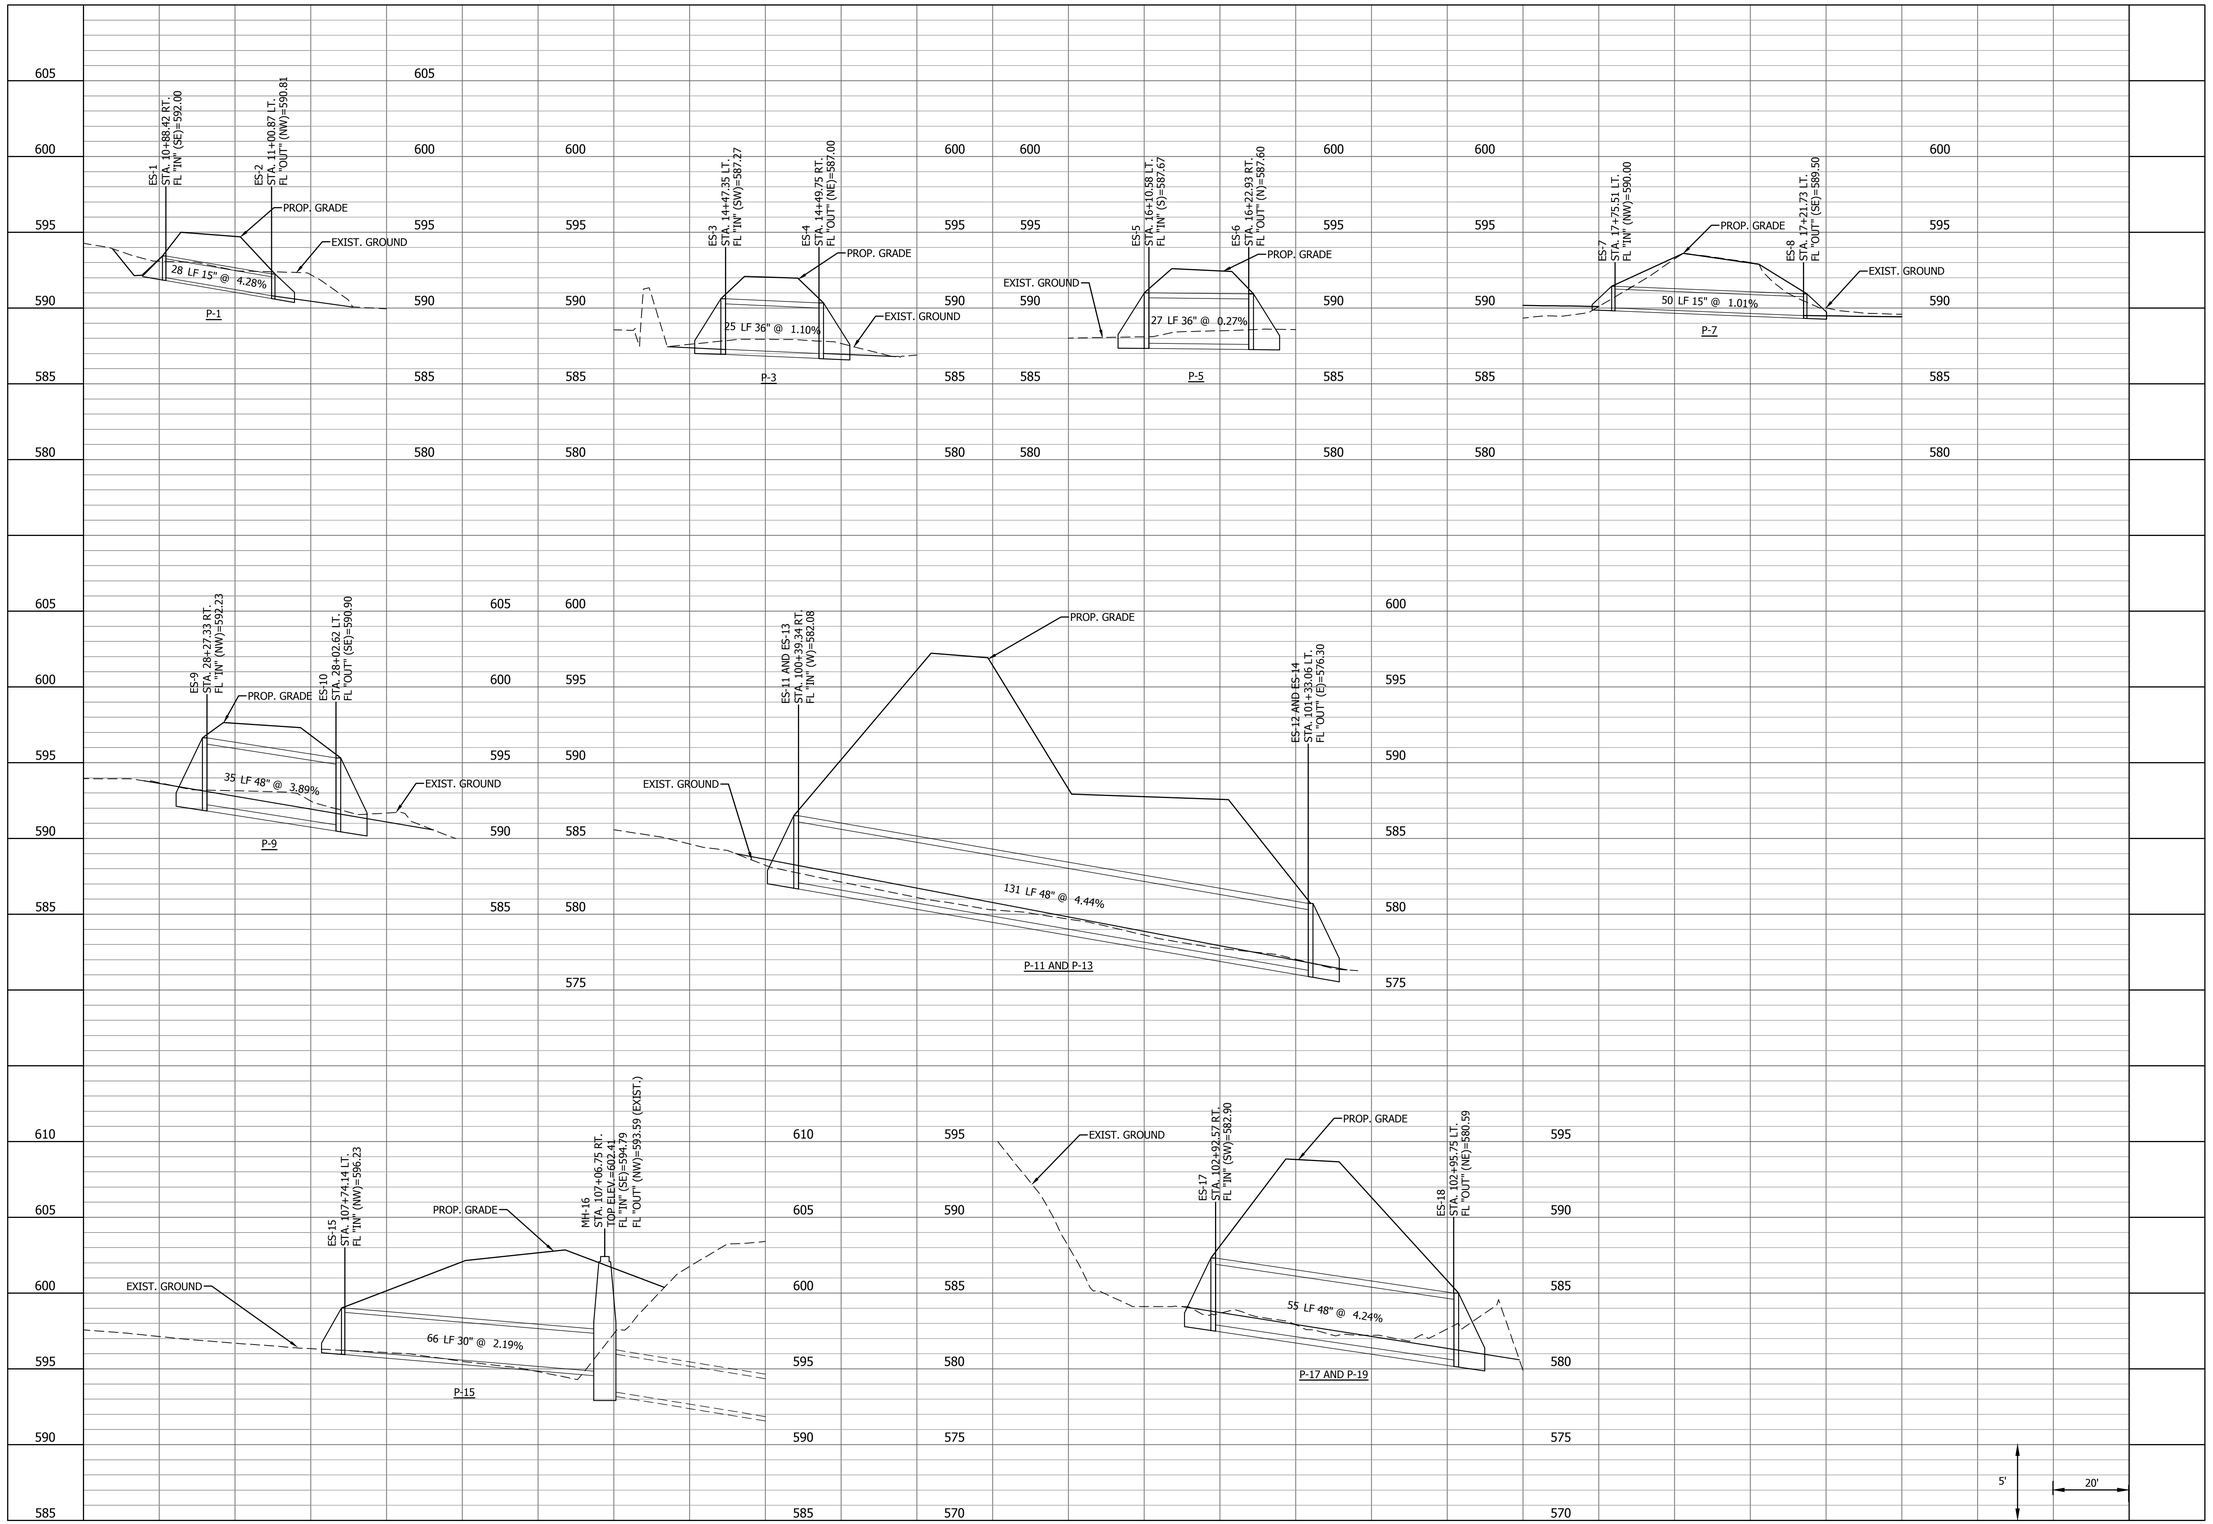

#	DATE	DESCRIPTION	BY

BARTLETT & WEST
1719 SOUTHRIDGE DR., SUITE 100 · JEFFERSON CITY, MO 65109-400
PHONE 573.634.3181 · FAX 573.634.7904
MISSOURI CERTIFICAT OF AUTHORITY NO. 000167 · ENGINEERING
WWW.BARTWEST.COM

PIPE PROFILES

FORUM BOULEVARD TRAIL PROJECT
CITY OF COLUMBIA, BOONE COUNTY, MISSOURI

NOT FOR CONSTRUCTION

SEALED DATE:	####
DESIGNED BY:	AKJ
DRAWN BY:	AKJ
APPROVED BY:	TCK
DESIGN PROJ:	18082.000
DATE:	JUNE 2014
DRAWING NO:	
SHEET NO:	9 of 24

ALL RIGHTS RESERVED. ALL BARTLETT & WEST PLANS, SPECIFICATIONS AND DRAWINGS ARE PROTECTED UNDER COPYRIGHT LAW, AND NO PART MAY BE COPIED, REPRODUCED, DISPLAYED PUBLICLY, USED TO CREATE DERIVATIVES, DISTRIBUTED, STORED IN A RETRIEVAL SYSTEM OR TRANSMITTED IN ANY FORM BY ANY MEANS WITHOUT PRIOR WRITTEN PERMISSION OF BARTLETT & WEST.

Last edit on: Jun 5, 2014 by: TCK01007 Drawing Name: W:\Proj\18000\18082\18082.000\AutoCad\Plan Set\18082.000_C-Pipe Network.dwg Layout Name: Pipe Profile 1 Plotted By: TCK01007 Plotted on: 6/5/2014 10:16:01 AM

BAR IS ONE INCH ON OFFICIAL DRAWINGS. 0 1" IF NOT ONE INCH, ADJUST SCALE ACCORDINGLY.

(85' - 75' - 75' - 75') CONTINUOUS COMPOSITE PLATE GIRDER SPANS

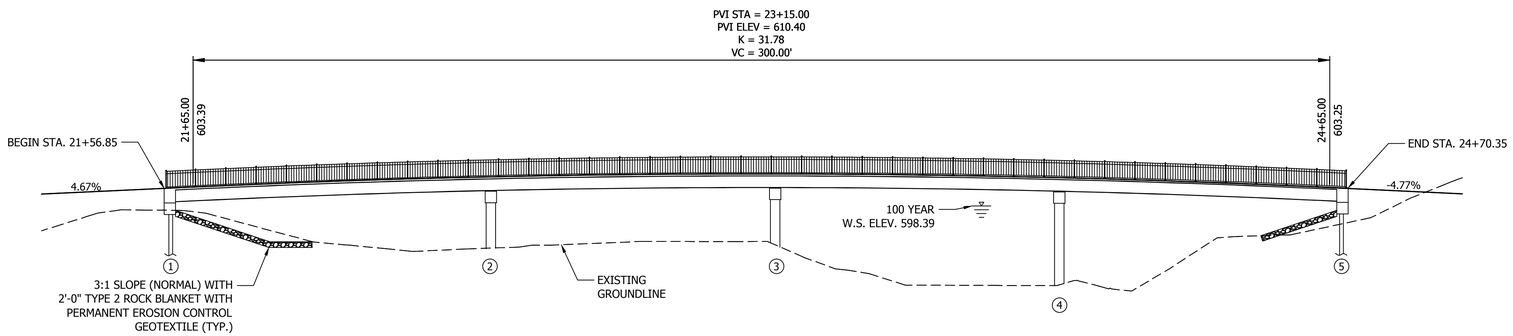

ELEVATION

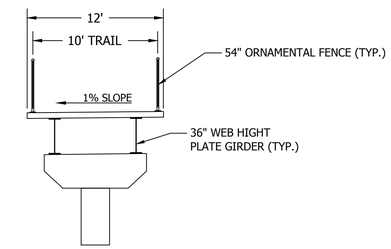

TYPICAL SECTION

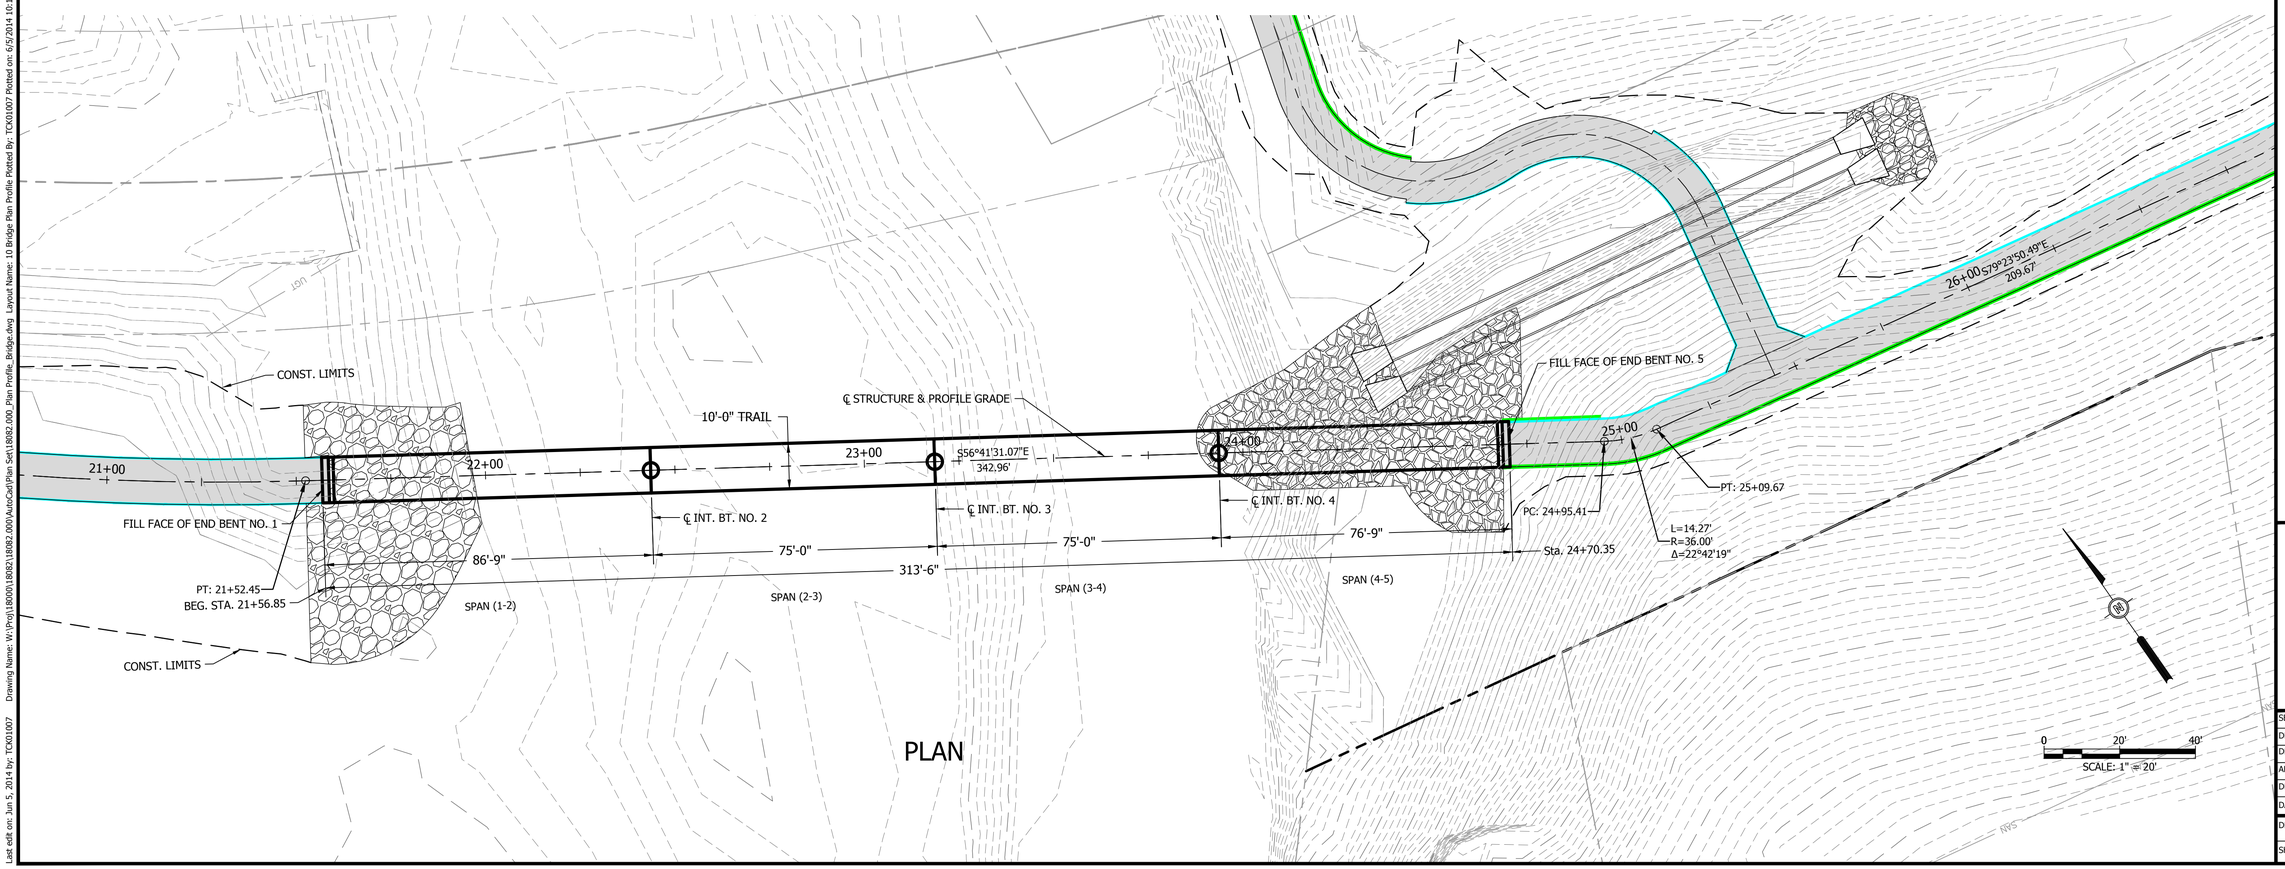

PLAN

#	DATE	DESCRIPTION	BY

BARTLETT & WEST
1719 SOUTHRIDGE DR, SUITE 100 - JEFFERSON CITY, MO 65109-4000
PHONE: 573.635.2994 FAX: 573.635.3022
MISSOURI CERTIFICATE OF AUTHORITY NO. 000167 - ENGINEERING
WWW.BARTWEST.COM

BRIDGE DETAILS
BRIDGE PLAN AND ELEVATION

FORUM BOULEVARD TRAIL PROJECT
CITY OF COLUMBIA, BOONE COUNTY, MISSOURI

NOT FOR CONSTRUCTION

SEALED DATE:	####
DESIGNED BY:	DAS
DRAWN BY:	MAB
APPROVED BY:	TCK
DESIGN PROJ:	18082.000
DATE:	JUNE 2014
DRAWING NO:	----
SHEET NO:	10 of 24

ALL RIGHTS RESERVED: ALL BARTLETT & WEST PLANS, SPECIFICATIONS AND DRAWINGS ARE PROTECTED UNDER COPYRIGHT LAW, AND NO PART MAY BE COPIED, REPRODUCED, DISPLAYED PUBLICLY, USED TO CREATE DERIVATIVES, DISTRIBUTED, STORED IN A RETRIEVAL SYSTEM OR TRANSMITTED IN ANY FORM BY ANY MEANS WITHOUT PRIOR WRITTEN PERMISSION OF BARTLETT & WEST.

Last edit on: Jun 5, 2014 by: TCK01007 Drawing Name: W:\Proj\18000\18082\18082.000\AutoCad\Plan Set\18082.000_Plan Profile_Bridge.dwg Layout Name: 10 Bridge Plan Profile Plotted By: TCK01007 Plotted on: 6/5/2014 10:16:56 AM

BAR IS ONE INCH ON OFFICIAL DRAWINGS. 0 1" IF NOT ONE INCH, ADJUST SCALE ACCORDINGLY.

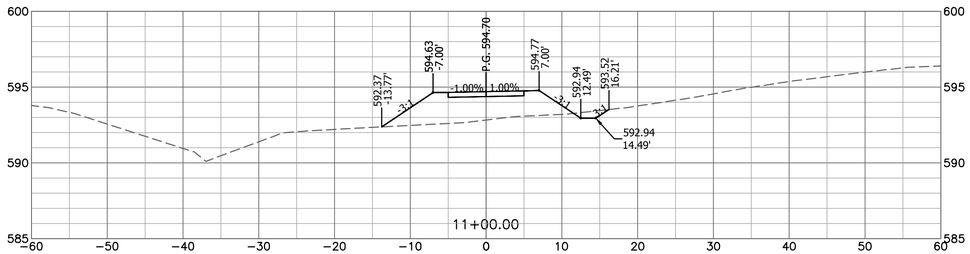

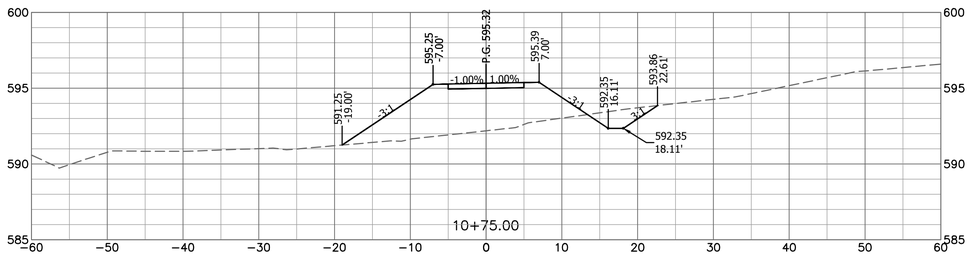

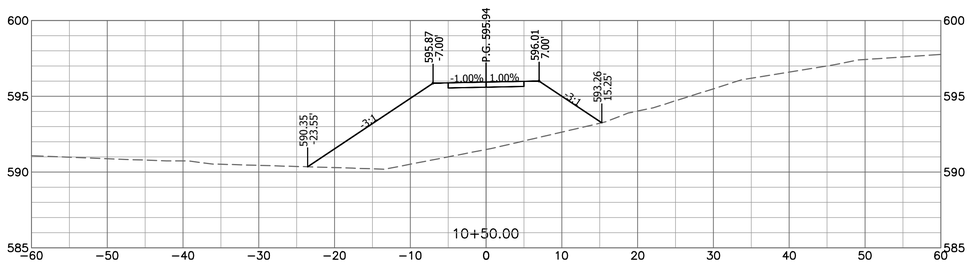

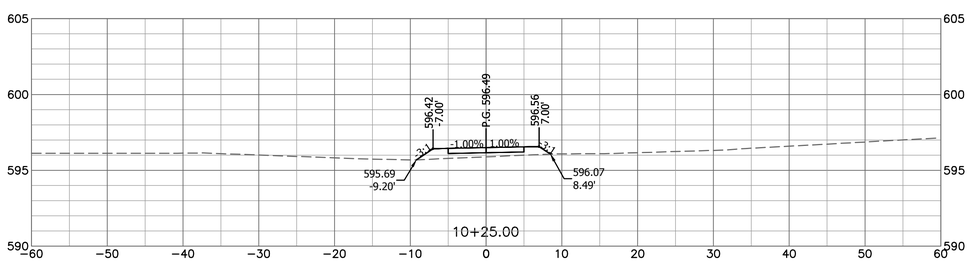

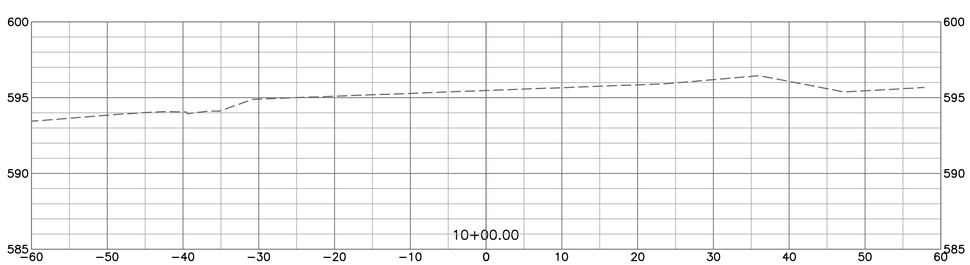

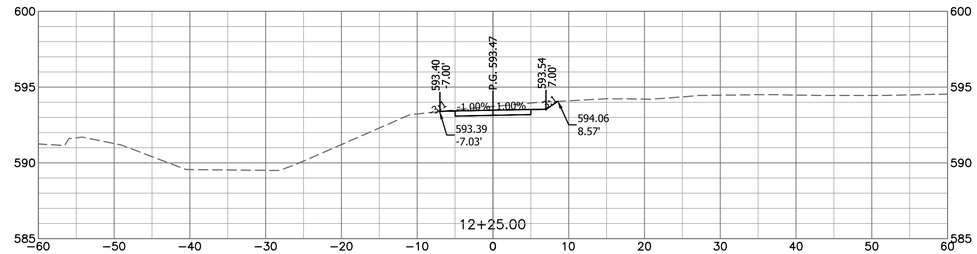

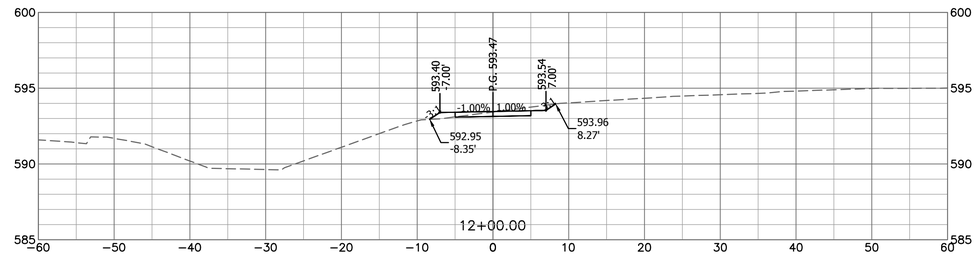

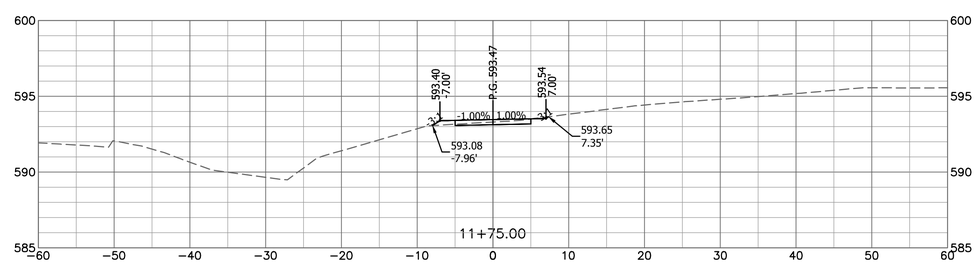

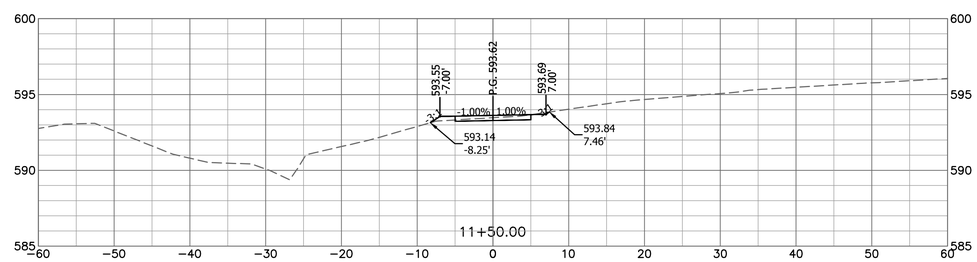

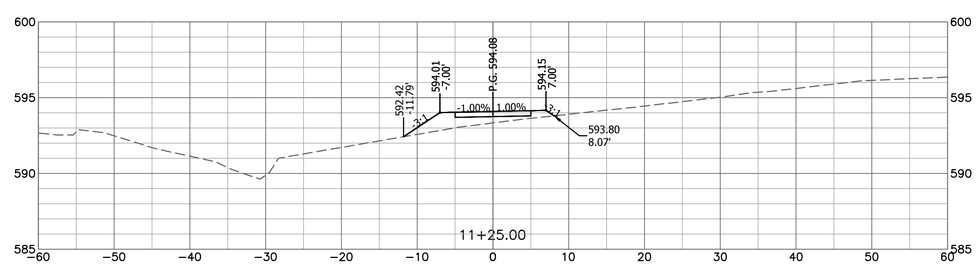

#	DATE	DESCRIPTION	BY

BARTLETT & WEST
1719 SOUTHRIDGE DR, SUITE 100 JEFFERSON CITY MO 65109-400
PHONE 573.634.3191 FAX 573.634.7904
MISSOURI CERTIFICATE OF AUTHORITY NO. 000167 ENGINEERING
WWW.BARTWEST.COM

CROSS SECTIONS
FORUM BLVD. TRAIL

FORUM BOULEVARD TRAIL PROJECT
CITY OF COLUMBIA, BOONE COUNTY, MISSOURI

NOT FOR CONSTRUCTION

SEALED DATE:	####
DESIGNED BY:	AKJ
DRAWN BY:	AKJ
APPROVED BY:	TCK
DESIGN PROJ:	18082.000
DATE:	JUNE 2014
DRAWING NO:	
SHEET NO:	11 of 24

ALL RIGHTS RESERVED. ALL BARTLETT & WEST PLANS, SPECIFICATIONS AND DRAWINGS ARE PROTECTED UNDER COPYRIGHT LAW, AND NO PART MAY BE COPIED, REPRODUCED, DISPLAYED PUBLICLY, USED TO CREATE DERIVATIVES, DISTRIBUTED, STORED IN A RETRIEVAL SYSTEM OR, TRANSMITTED IN ANY FORM BY ANY MEANS WITHOUT PRIOR WRITTEN PERMISSION OF BARTLETT & WEST.

Last edit on: Jun 4, 2014 by: TCK01007 Drawing Name: W:\Proj\18000\18082\18082.000\AutoCad\Plan Set\18082.000_Cross Sections_Main Trail.dwg Layout Name: Main Trail 1 Plotted By: TCK01007 Plotted on: 6/5/2014 10:17:50 AM

BAR IS ONE INCH ON OFFICIAL DRAWINGS. 0 1" IF NOT ONE INCH, ADJUST SCALE ACCORDINGLY.

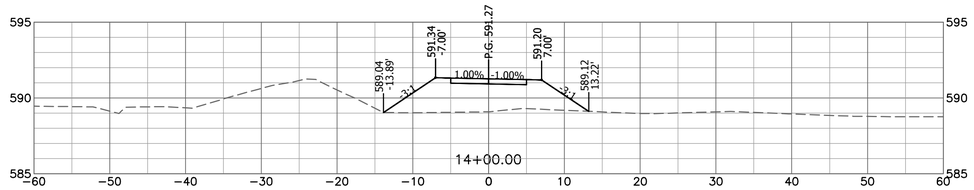

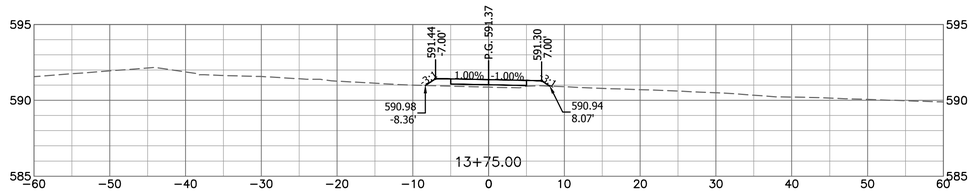

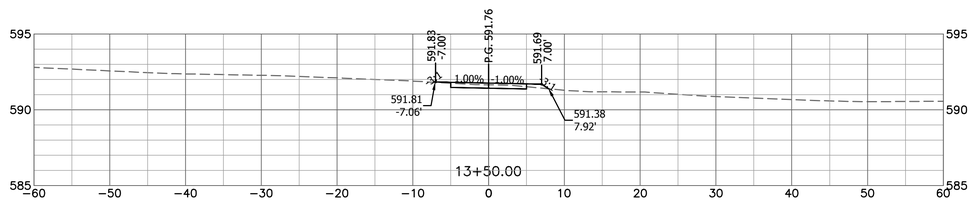

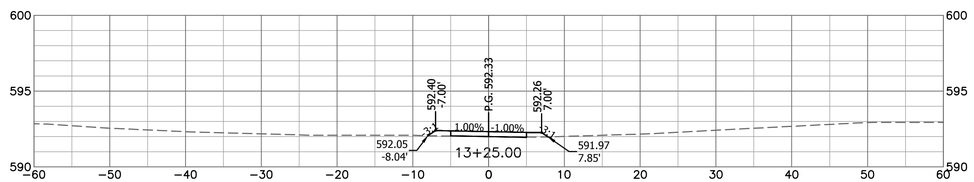

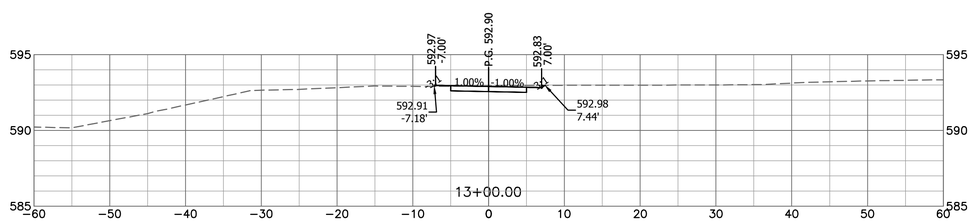

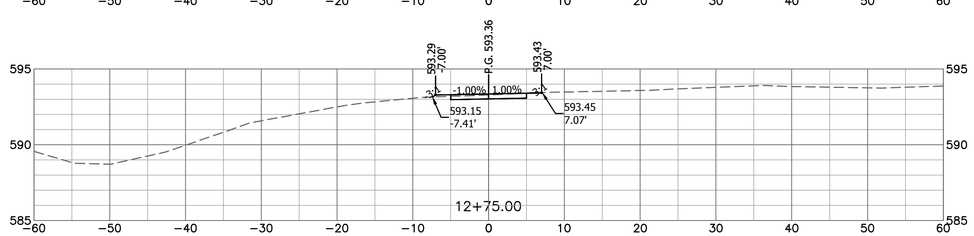

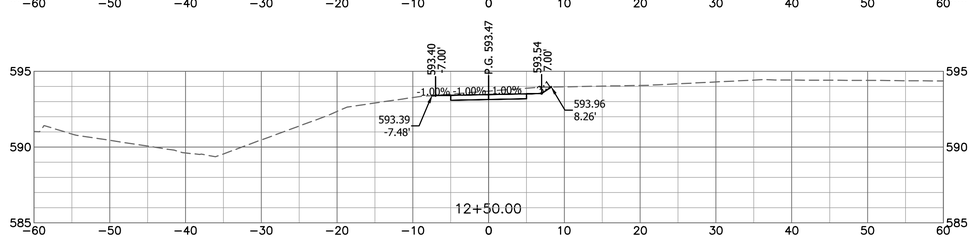

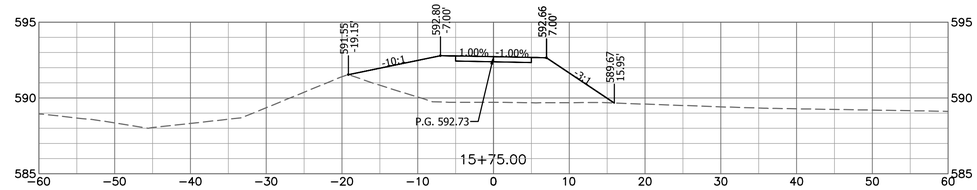

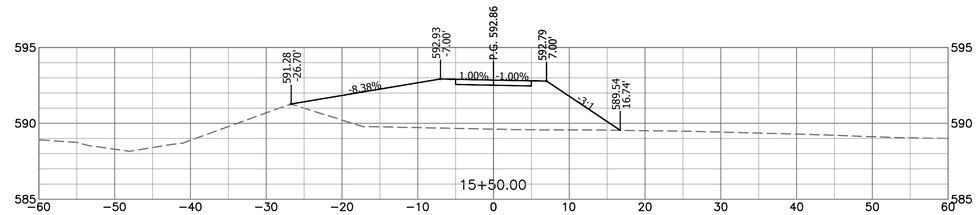

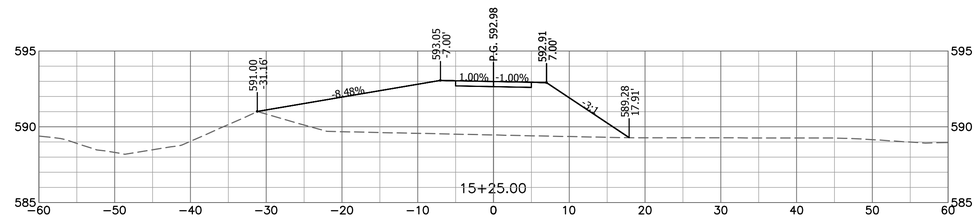

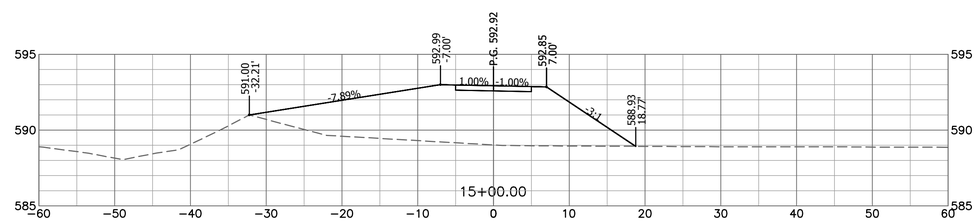

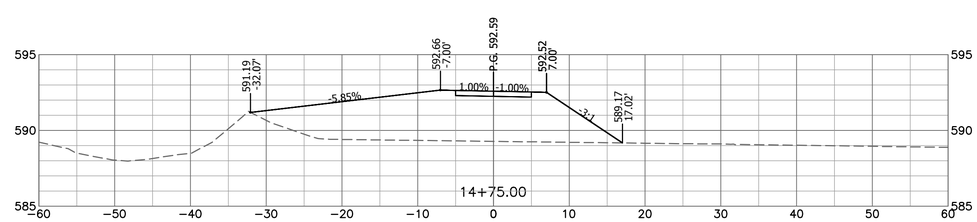

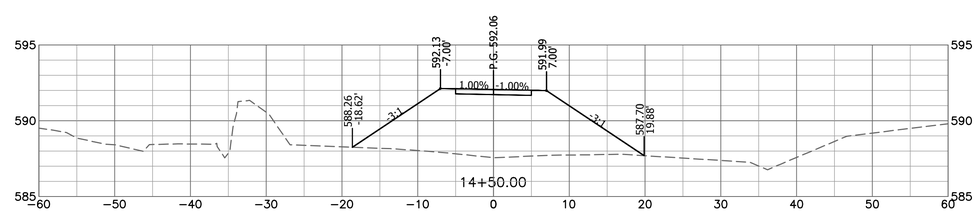

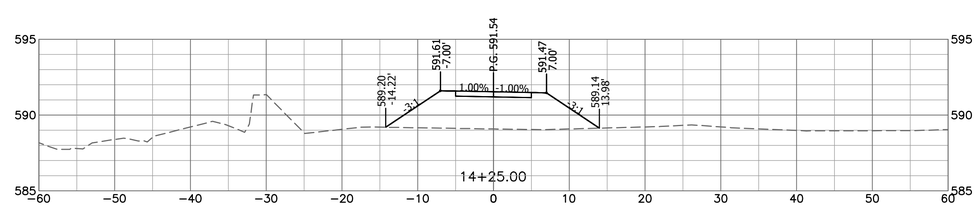

#	DATE	DESCRIPTION	BY

BARTLETT & WEST
1719 SOUTHRIDGE DR., SUITE 100 · JEFFERSON CITY, MO 65109-400
PHONE 573.634.3181 · FAX 573.634.7904
MISSOURI CERTIFICATE OF AUTHORITY NO. 000167 · ENGINEERING
WWW.BARTWEST.COM

CROSS SECTIONS
FORUM BLVD. TRAIL

FORUM BOULEVARD TRAIL PROJECT
CITY OF COLUMBIA, BOONE COUNTY, MISSOURI

NOT FOR CONSTRUCTION

SEALED DATE:	####
DESIGNED BY:	AKJ
DRAWN BY:	AKJ
APPROVED BY:	TCK
DESIGN PROJ:	18082.000
DATE:	JUNE 2014
DRAWING NO:	
SHEET NO:	12 of 24

ALL RIGHTS RESERVED. ALL BARTLETT & WEST PLANS, SPECIFICATIONS AND DRAWINGS ARE PROTECTED UNDER COPYRIGHT LAW, AND NO PART MAY BE COPIED, REPRODUCED, DISPARATED PUBLICLY, USED TO CREATE DERIVATIVES, DISTRIBUTED, STORED IN A RETRIEVAL SYSTEM OR, TRANSMITTED IN ANY FORM BY ANY MEANS WITHOUT PRIOR WRITTEN PERMISSION OF BARTLETT & WEST.

Last edit on: Jun 4, 2014 by: TCK01007 Drawing Name: W:\Proj\18000\18082\18082.000\AutoCad\Plan Set\18082.000_Cross Sections_Main Trail.dwg Layout Name: Main Trail 2 Plotted By: TCK01007 Plotted on: 6/5/2014 10:17:59 AM

BAR IS ONE INCH ON OFFICIAL DRAWINGS. 0 1" IF NOT ONE INCH, ADJUST SCALE ACCORDINGLY.

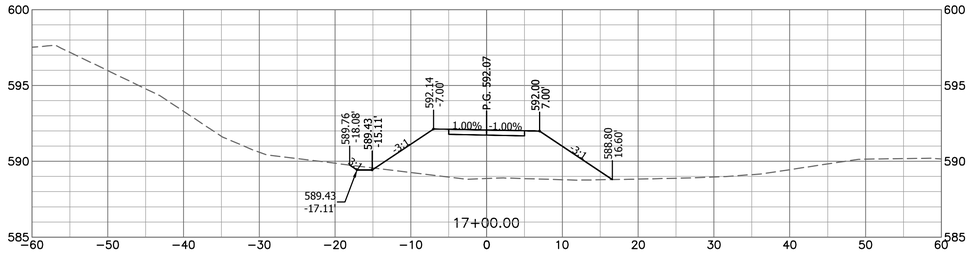

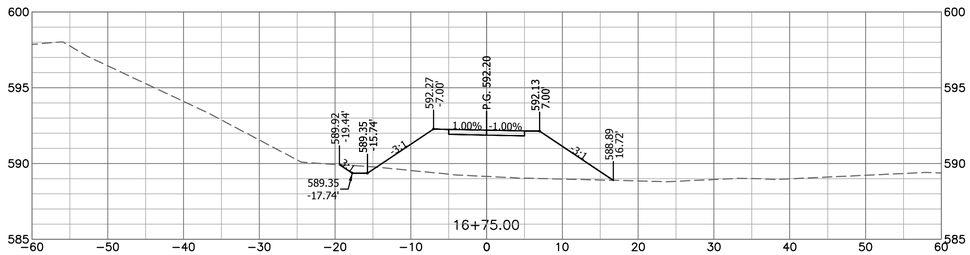

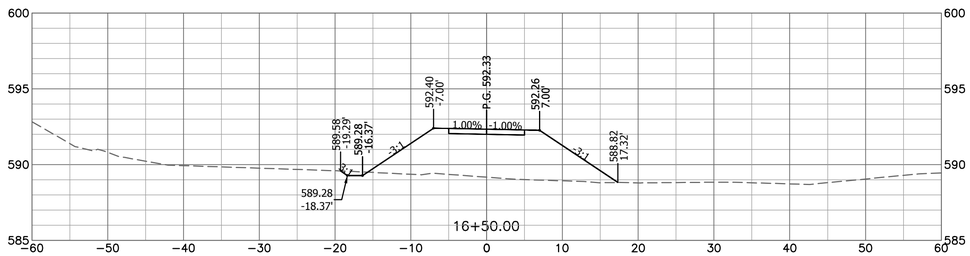

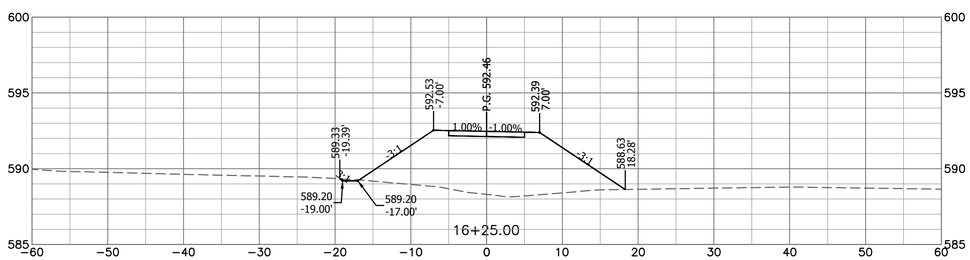

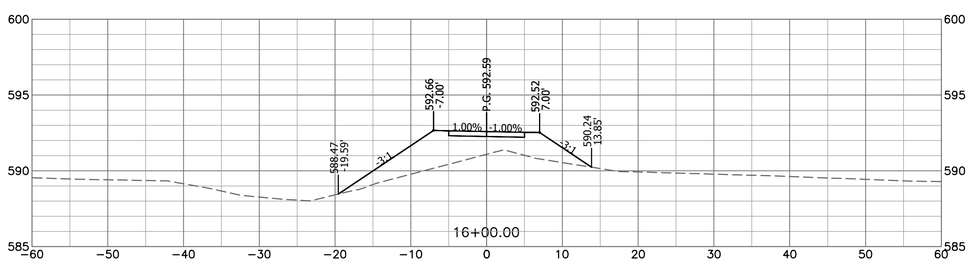

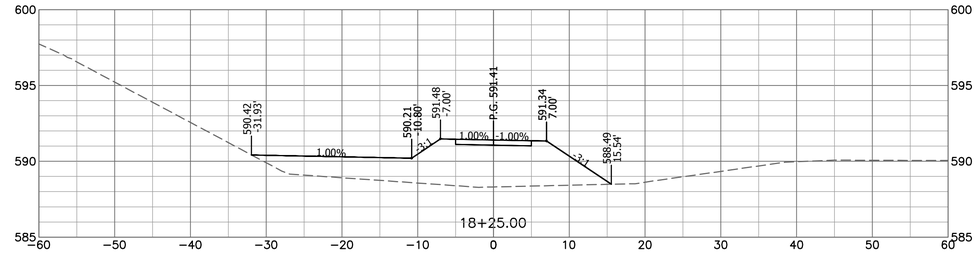

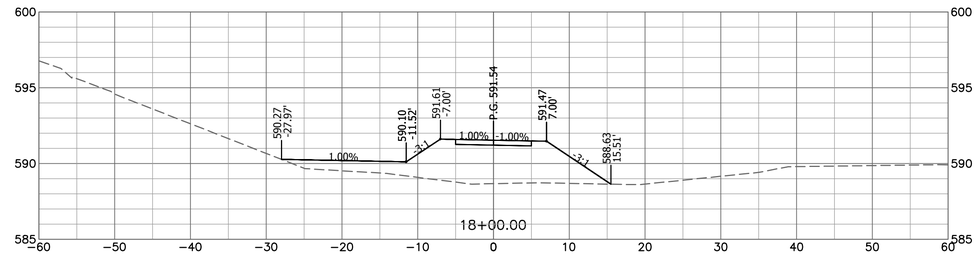

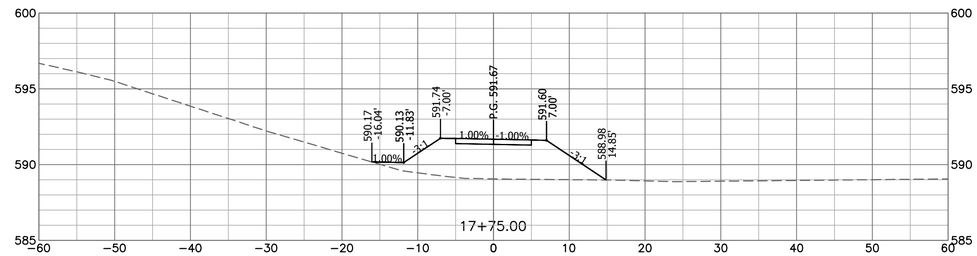

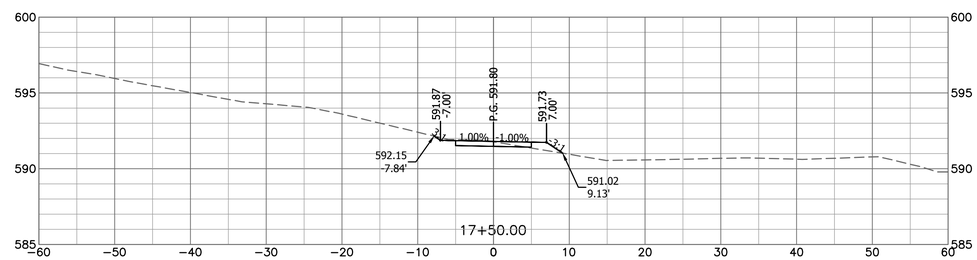

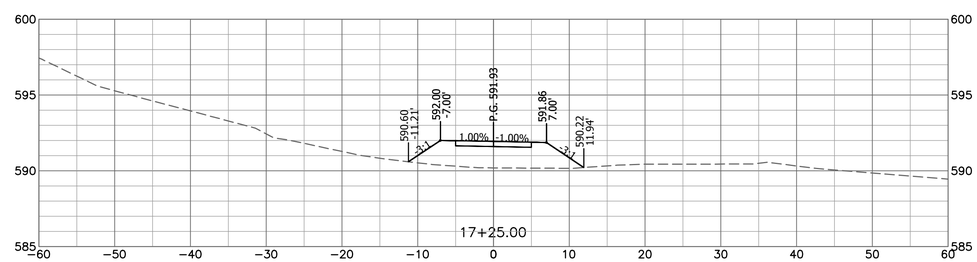

#	DATE	DESCRIPTION	BY

BARTLETT & WEST
1719 SOUTHRIDGE DR, SUITE 100 JEFFERSON CITY MO 65109-400
PHONE 573.634.3191 FAX 573.634.7904
MISSOURI CERTIFICATE OF AUTHORITY NO. 000167 ENGINEERING
WWW.BARTWEST.COM

CROSS SECTIONS
FORUM BLVD. TRAIL

FORUM BOULEVARD TRAIL PROJECT
CITY OF COLUMBIA, BOONE COUNTY, MISSOURI

NOT FOR CONSTRUCTION

SEALED DATE:	####
DESIGNED BY:	AKJ
DRAWN BY:	AKJ
APPROVED BY:	TCK
DESIGN PROJ:	18082.000
DATE:	JUNE 2014
DRAWING NO:	
SHEET NO:	13 of 24

ALL RIGHTS RESERVED: ALL BARTLETT & WEST PLANS, SPECIFICATIONS AND DRAWINGS ARE PROTECTED UNDER COPYRIGHT LAW, AND NO PART MAY BE COPIED, REPRODUCED, DISPARATED PUBLICLY, USED TO CREATE DERIVATIVES, DISTRIBUTED, STORED IN A RETRIEVAL SYSTEM OR, TRANSMITTED IN ANY FORM BY ANY MEANS WITHOUT PRIOR WRITTEN PERMISSION OF BARTLETT & WEST.

Last edit on: Jun 4, 2014 by: TCK01007 Drawing Name: W:\Proj\18000\18082\18082.000\AutoCad\Plan Set\18082.000_Cross Sections_Main Trail.dwg Layout Name: Main Trail 3 Plotted By: TCK01007 Plotted on: 6/5/2014 10:18:07 AM

BAR IS ONE INCH ON OFFICIAL DRAWINGS. 0 1" IF NOT ONE INCH, ADJUST SCALE ACCORDINGLY.

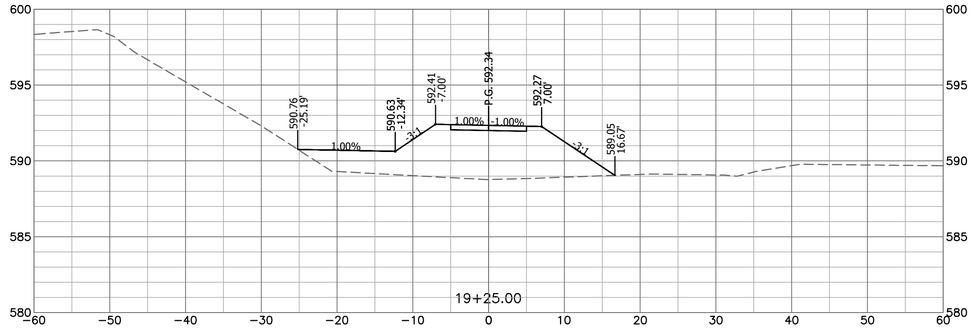

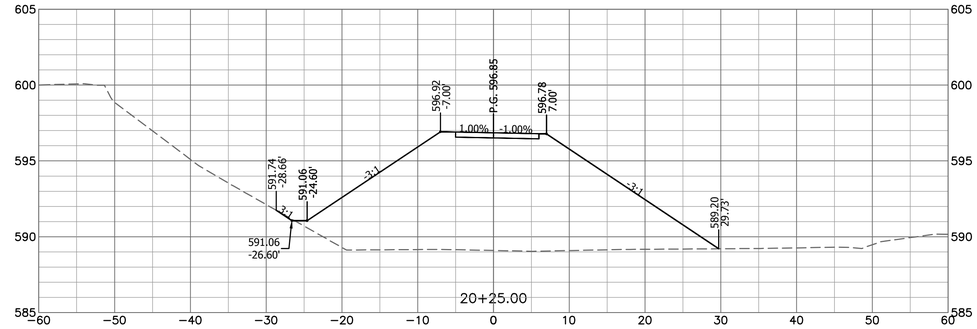

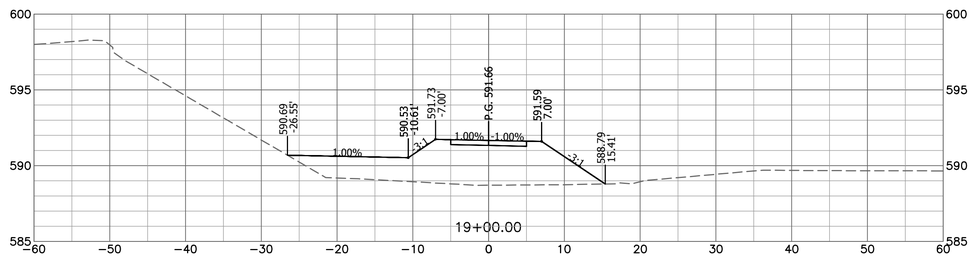

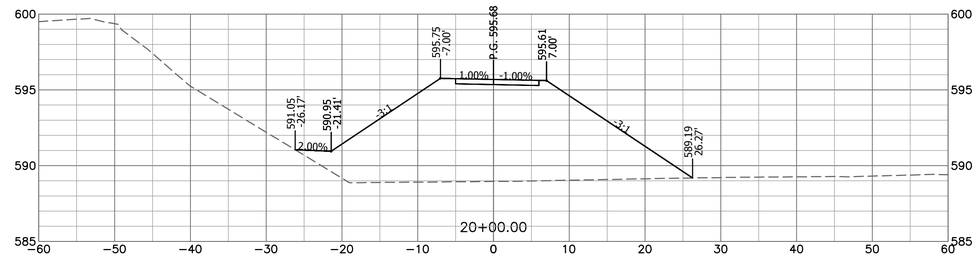

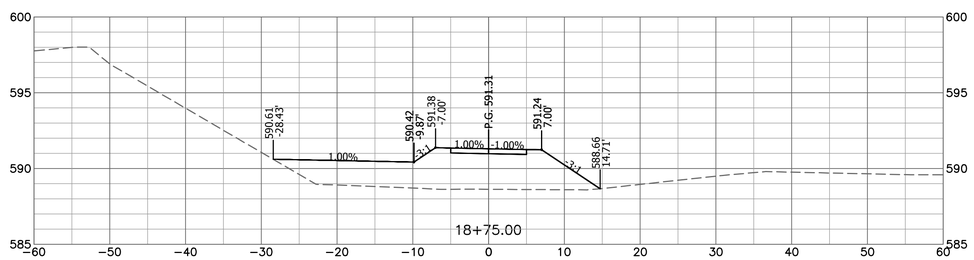

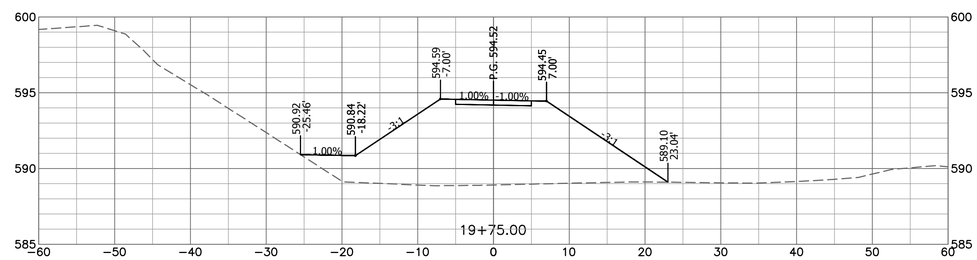

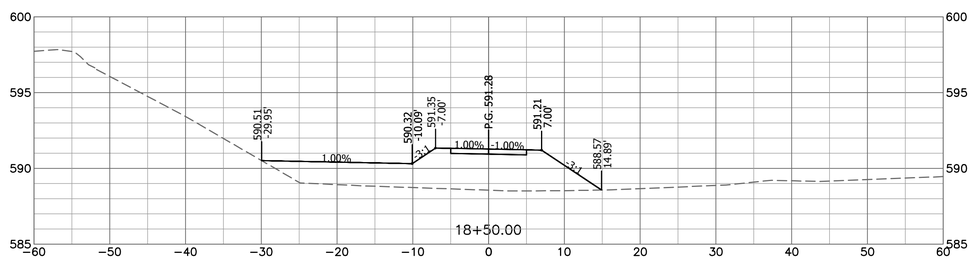

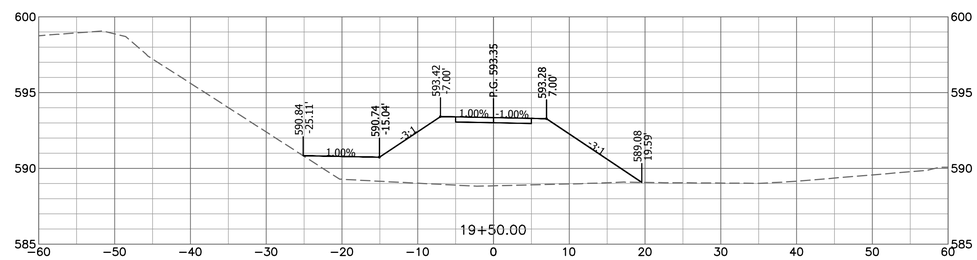

#	DATE	DESCRIPTION	BY

BARTLETT & WEST
1719 SOUTHRIDGE DR, SUITE 100 · JEFFERSON CITY MO 65109-400
PHONE 573.634.3181 · FAX 573.634.7904
MISSOURI CERTIFICATE OF AUTHORITY NO. 000167 · ENGINEERING
WWW.BARTWEST.COM

CROSS SECTIONS
FORUM BLVD. TRAIL

FORUM BOULEVARD TRAIL PROJECT
CITY OF COLUMBIA, BOONE COUNTY, MISSOURI

NOT FOR CONSTRUCTION

SEALED DATE:	####
DESIGNED BY:	AKJ
DRAWN BY:	AKJ
APPROVED BY:	TCK
DESIGN PROJ:	18082.000
DATE:	JUNE 2014
DRAWING NO:	
SHEET NO:	14 of 24

ALL RIGHTS RESERVED. ALL BARTLETT & WEST PLANS, SPECIFICATIONS AND DRAWINGS ARE PROTECTED UNDER COPYRIGHT LAW, AND NO PART MAY BE COPIED, REPRODUCED, DISPLAYED PUBLICLY, USED TO CREATE DERIVATIVES, DISTRIBUTED, STORED IN A RETRIEVAL SYSTEM OR TRANSMITTED IN ANY FORM BY ANY MEANS WITHOUT PRIOR WRITTEN PERMISSION OF BARTLETT & WEST.

Last edit on: Jun 4, 2014 by: TCK01007 Drawing Name: W:\Proj\18000\18082\18082.000\AutoCad\Plan Set\18082.000_Cross Sections_Main Trail.dwg Layout Name: Main Trail 4 Plotted By: TCK01007 Plotted on: 6/5/2014 10:18:16 AM

BAR IS ONE INCH ON OFFICIAL DRAWINGS. 0 1" IF NOT ONE INCH, ADJUST SCALE ACCORDINGLY.

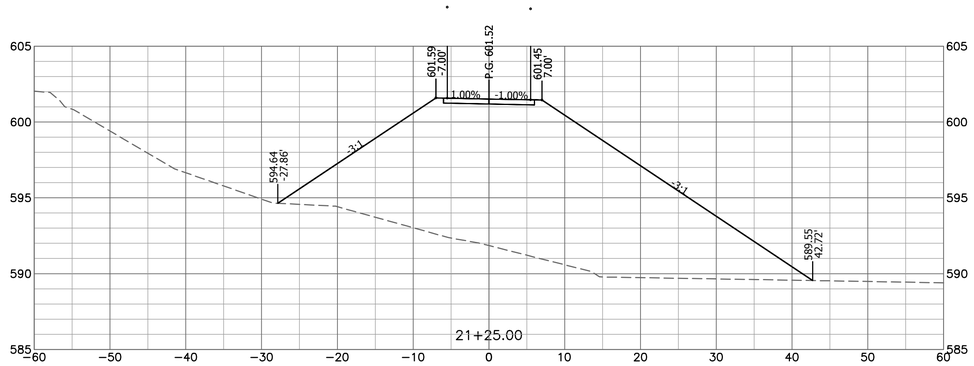

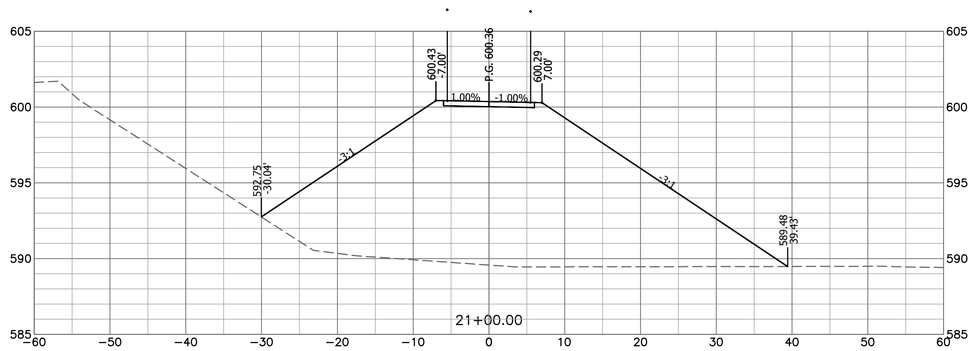

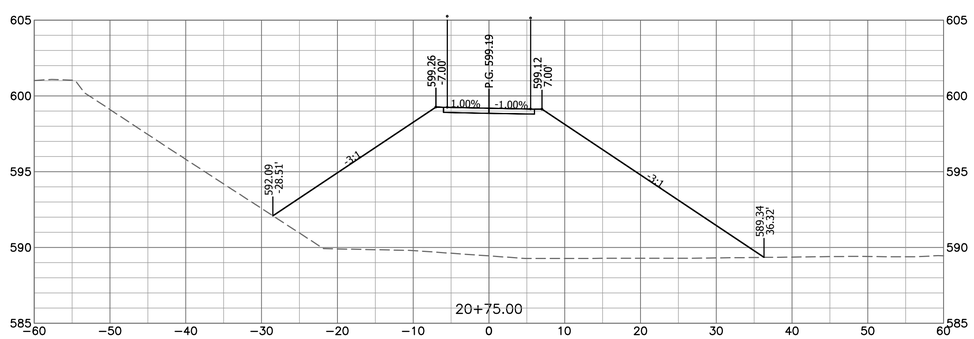

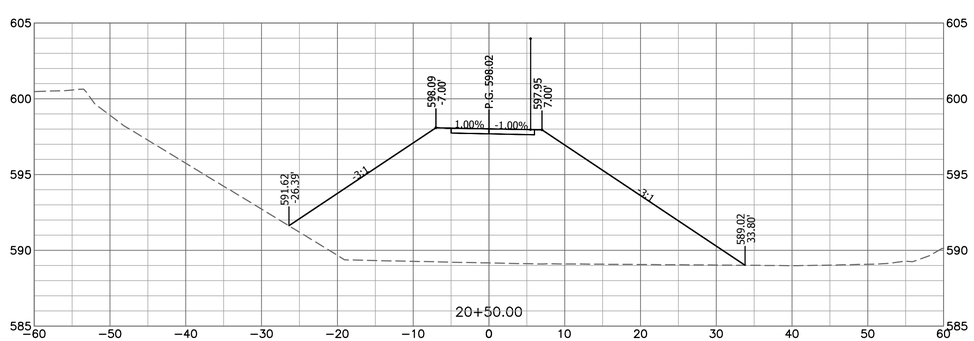

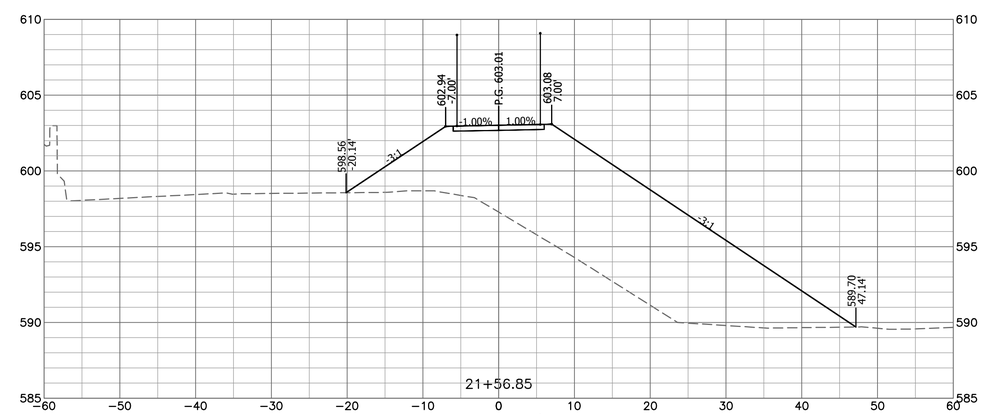

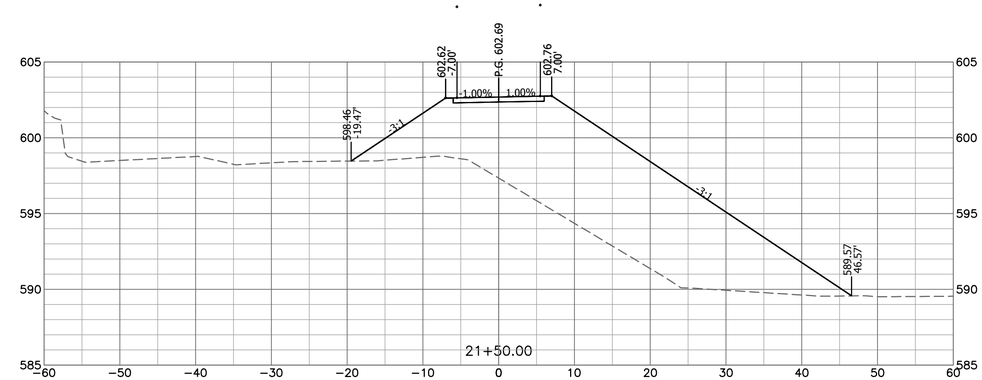

#	DATE	DESCRIPTION	BY

BARTLETT & WEST
1719 SOUTHRIDGE DR, SUITE 100 · JEFFERSON CITY, MO 65109-400
PHONE 573.634.3181 · FAX 573.634.7904
MISSOURI CERTIFICATE OF AUTHORITY NO. 000167 · ENGINEERING
WWW.BARTLETTWEST.COM

CROSS SECTIONS
FORUM BLVD. TRAIL

FORUM BOULEVARD TRAIL PROJECT
CITY OF COLUMBIA, BOONE COUNTY, MISSOURI

NOT FOR CONSTRUCTION

SEALED DATE:	####
DESIGNED BY:	AKJ
DRAWN BY:	AKJ
APPROVED BY:	TCK
DESIGN PROJ:	18082.000
DATE:	JUNE 2014
DRAWING NO:	
SHEET NO:	15 of 24

ALL RIGHTS RESERVED. ALL BARTLETT & WEST PLANS, SPECIFICATIONS AND DRAWINGS ARE PROTECTED UNDER COPYRIGHT LAW, AND NO PART MAY BE COPIED, REPRODUCED, DISPLAYED PUBLICLY, USED TO CREATE DERIVATIVES, DISTRIBUTED, STORED IN A RETRIEVAL SYSTEM OR TRANSMITTED IN ANY FORM BY ANY MEANS WITHOUT PRIOR WRITTEN PERMISSION OF BARTLETT & WEST.

Last edit on: Jun 4, 2014 by: TCK01007 Drawing Name: W:\Proj\18000\18082\18082.000\AutoCad\Plan Set\18082.000_Cross Sections_Main Trail.dwg Layout Name: Main Trail 5 Plotted By: TCK01007 Plotted on: 6/5/2014 10:18:24 AM

BAR IS ONE INCH ON OFFICIAL DRAWINGS. 0 1" IF NOT ONE INCH, ADJUST SCALE ACCORDINGLY.

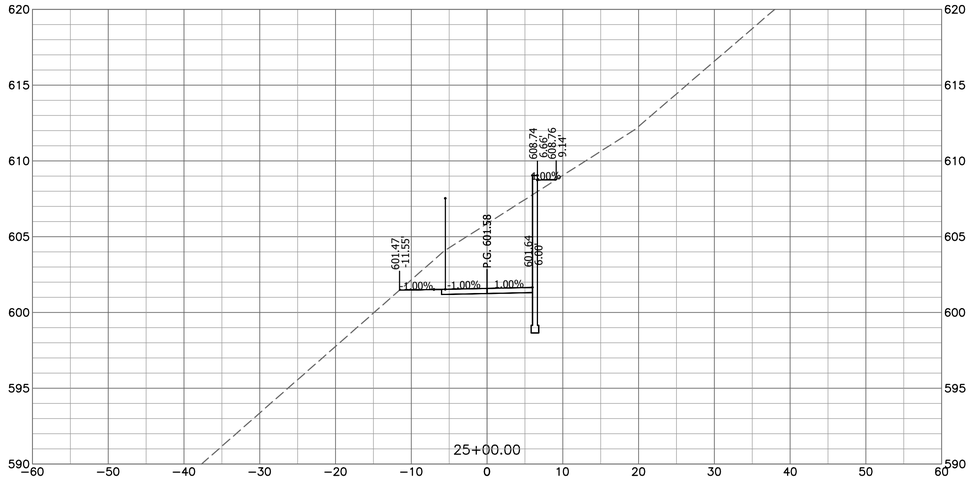

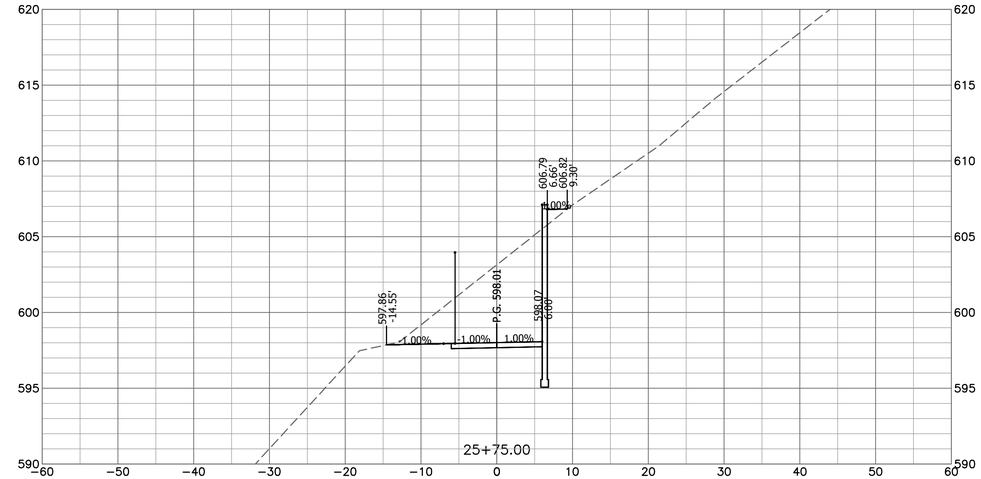

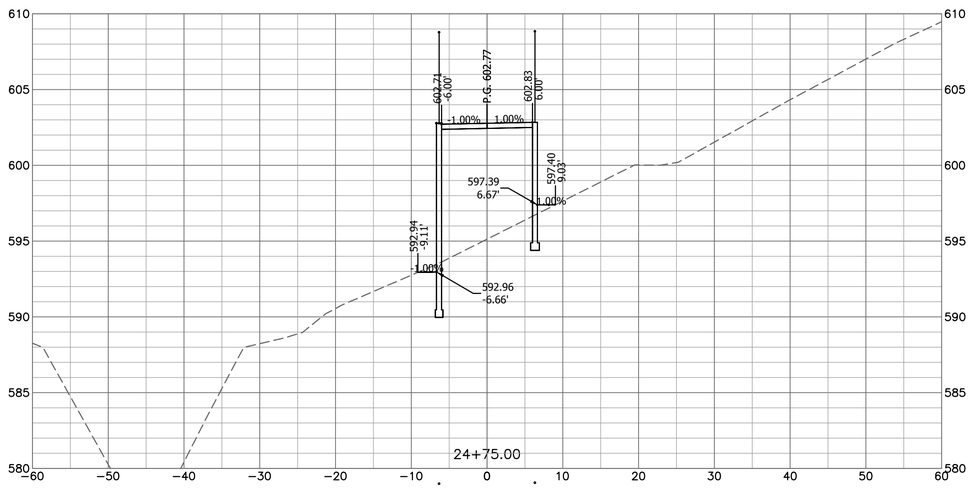

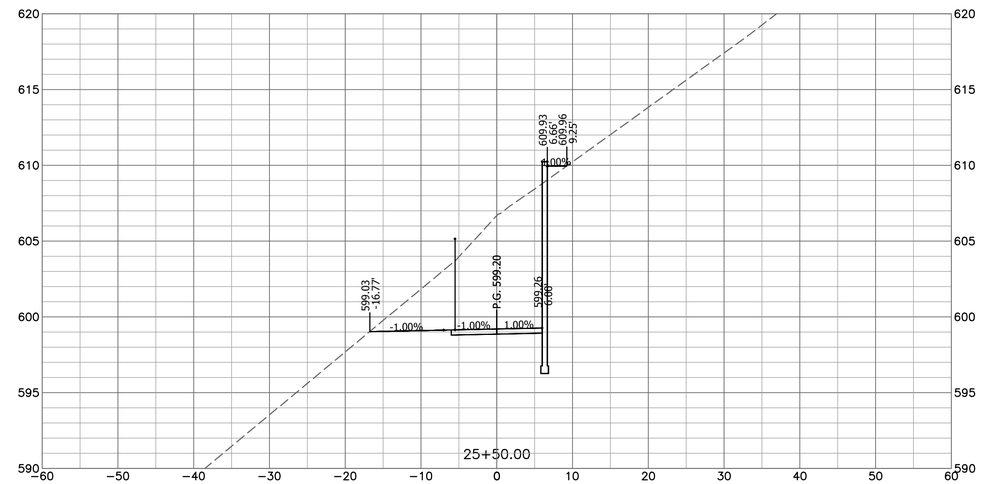

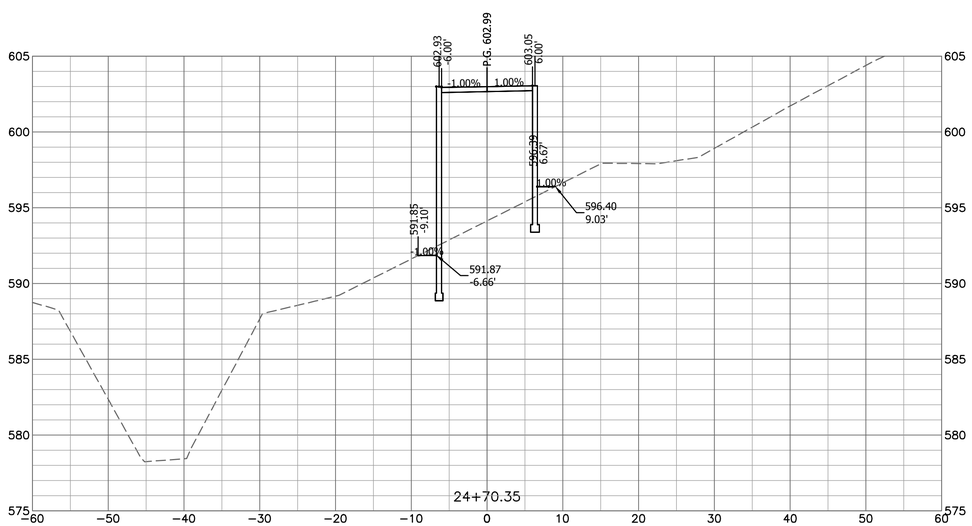

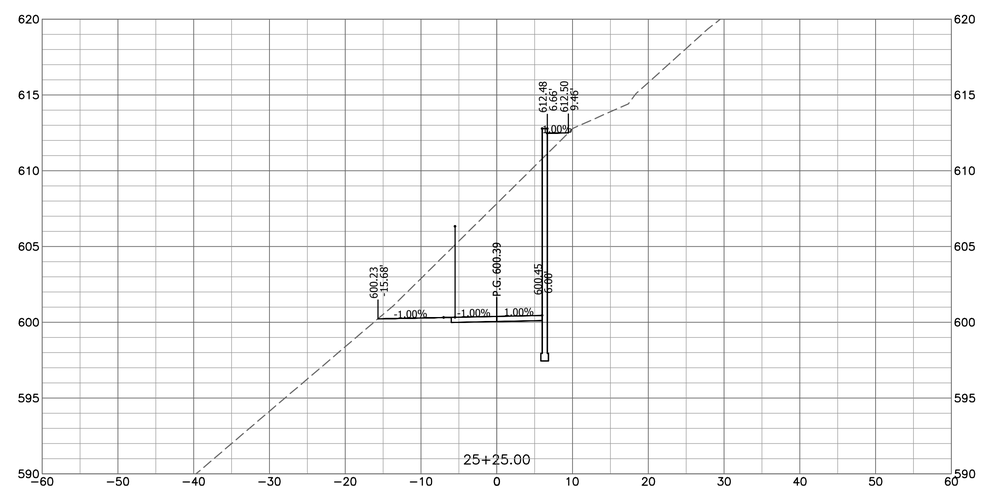

#	DATE	DESCRIPTION	BY

BARTLETT & WEST
1719 SOUTHRIDGE DR., SUITE 100 · JEFFERSON CITY, MO 65109-400
PHONE 573.634.3181 · FAX 573.634.7904
MISSOURI CERTIFICATE OF AUTHORITY NO. 000167 · ENGINEERING
WWW.BARTLETTWEST.COM

CROSS SECTIONS
FORUM BLVD. TRAIL

FORUM BOULEVARD TRAIL PROJECT
CITY OF COLUMBIA, BOONE COUNTY, MISSOURI

NOT FOR CONSTRUCTION

SEALED DATE:	####
DESIGNED BY:	AKJ
DRAWN BY:	AKJ
APPROVED BY:	TCK
DESIGN PROJ:	18082.000
DATE:	JUNE 2014
DRAWING NO:	
SHEET NO:	16 of 24

ALL RIGHTS RESERVED. ALL BARTLETT & WEST PLANS, SPECIFICATIONS AND DRAWINGS ARE PROTECTED UNDER COPYRIGHT LAW, AND NO PART MAY BE COPIED, REPRODUCED, DISPLAYED PUBLICLY, USED TO CREATE DERIVATIVES, DISTRIBUTED, STORED IN A RETRIEVAL SYSTEM OR TRANSMITTED IN ANY FORM BY ANY MEANS WITHOUT PRIOR WRITTEN PERMISSION OF BARTLETT & WEST.

Last edit on: Jun 4, 2014 by: TCK01007 Drawing Name: W:\Proj\18000\18082\18082.000\AutoCad\Plan Set\18082.000_Cross Sections_Main Trail.dwg Layout Name: Main Trail 6 Plotted By: TCK01007 Plotted on: 6/5/2014 10:18:33 AM

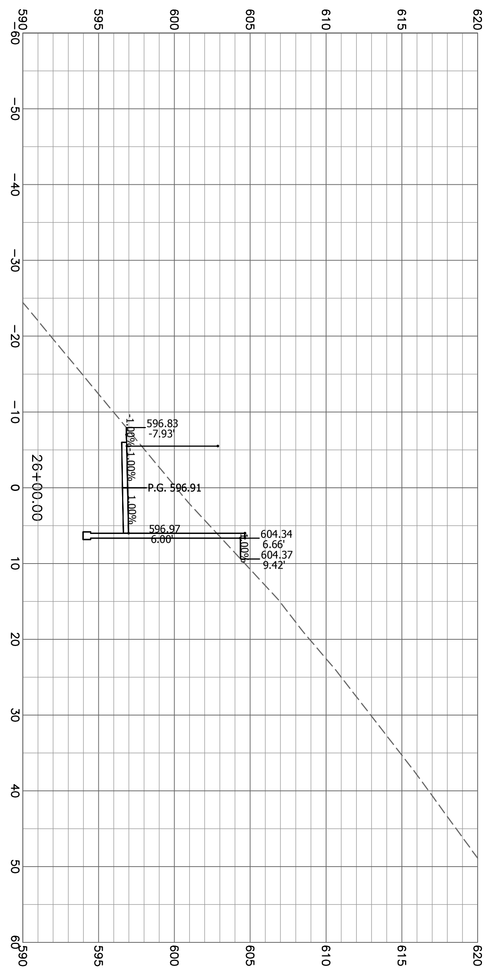

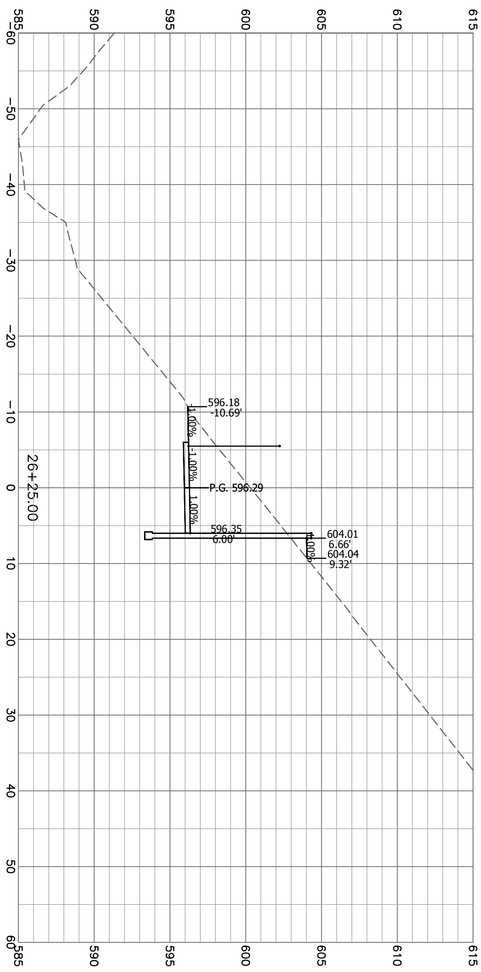

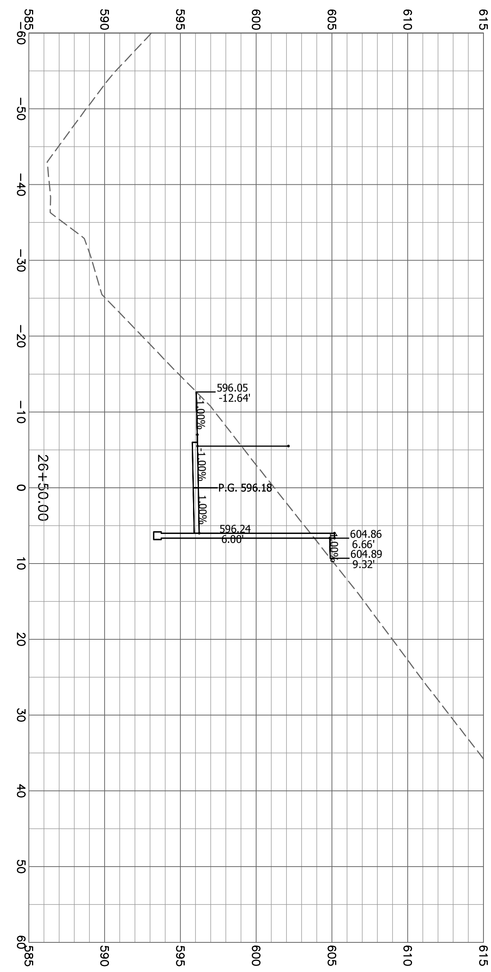

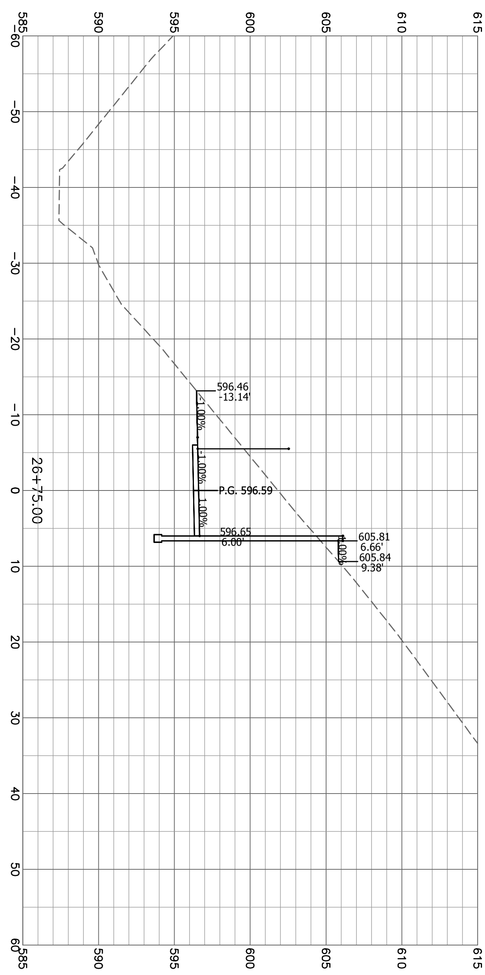

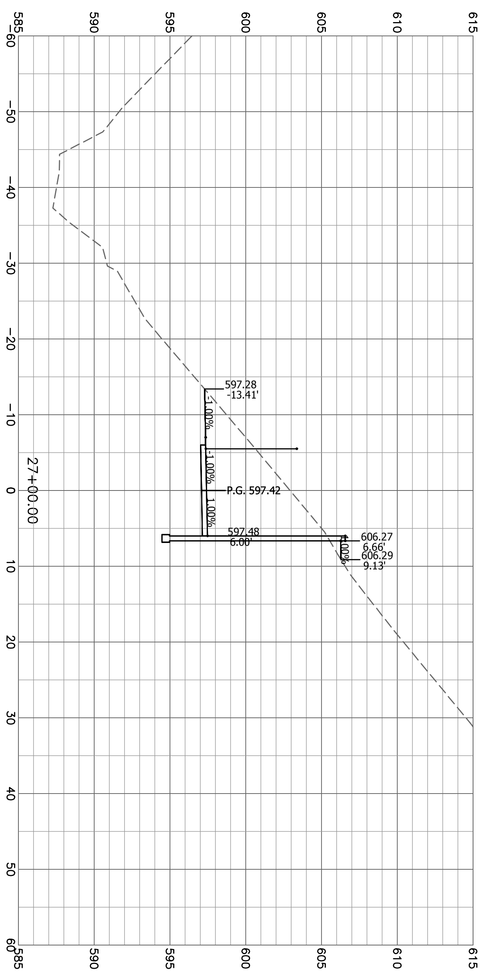

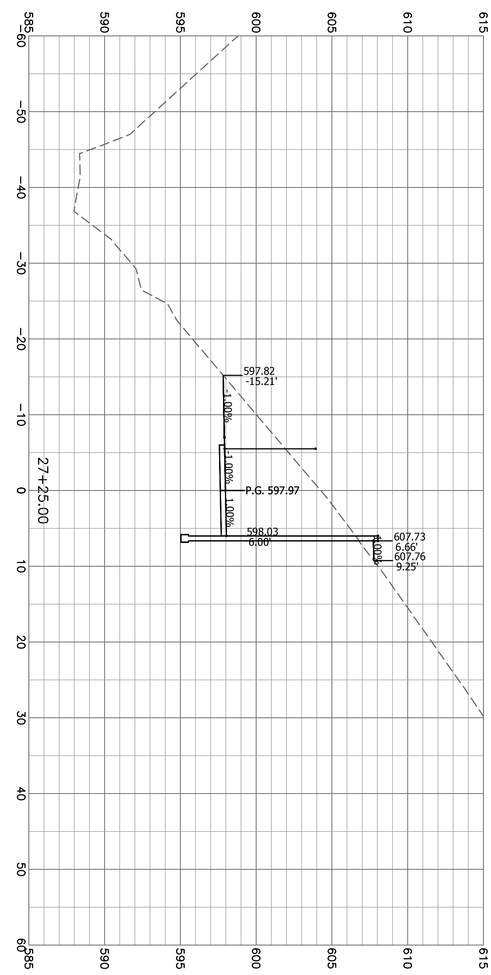

BAR IS ONE INCH ON OFFICIAL DRAWINGS. 0 1"
IF NOT ONE INCH, ADJUST SCALE ACCORDINGLY.

SEALED DATE:	NOT FOR CONSTRUCTION
DESIGNED BY:	###
DRAWN BY:	AKJ
APPROVED BY:	AKJ
DESIGN PROJ:	TCK
DATE:	18082.000
	JUNE 2014
DRAWING NO:	
SHEET NO:	17 of 24

CROSS SECTIONS
FORUM BLVD. TRAIL

FORUM BOULEVARD TRAIL PROJECT
CITY OF COLUMBIA, BOONE COUNTY, MISSOURI

BARTLETT & WEST
1719 SOUTHRIDGE DR., SUITE 100 - JEFFERSON CITY MO 65109.400
PHONE 573.634.3181 - FAX 573.634.7904
MISSOURI CERTIFICATE OF AUTHORITY NO. D00167 - ENGINEERING
WWW.BARTWEST.COM

#	DATE	DESCRIPTION	BY

ALL RIGHTS RESERVED. ALL BARTLETT & WEST PLANS, SPECIFICATIONS AND DRAWINGS ARE PROTECTED UNDER COPYRIGHT LAW, AND NO PART MAY BE COPIED, REPRODUCED, DISPLAYED PUBLICLY, USED TO CREATE DERIVATIVES, DISTRIBUTED, STORED IN A RETRIEVAL SYSTEM OR TRANSMITTED IN ANY FORM BY ANY MEANS WITHOUT PRIOR WRITTEN PERMISSION OF BARTLETT & WEST.

BAR IS ONE INCH ON OFFICIAL DRAWINGS. 0 1" IF NOT ONE INCH, ADJUST SCALE ACCORDINGLY.

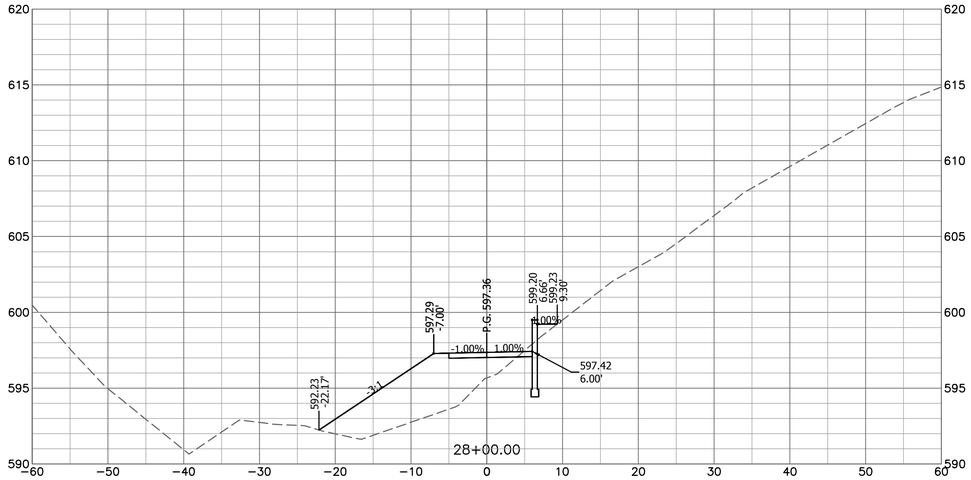

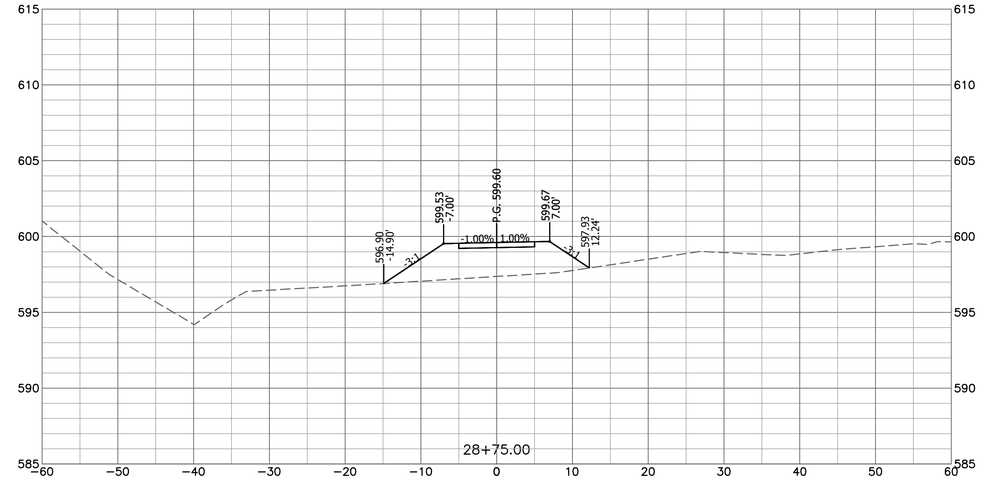

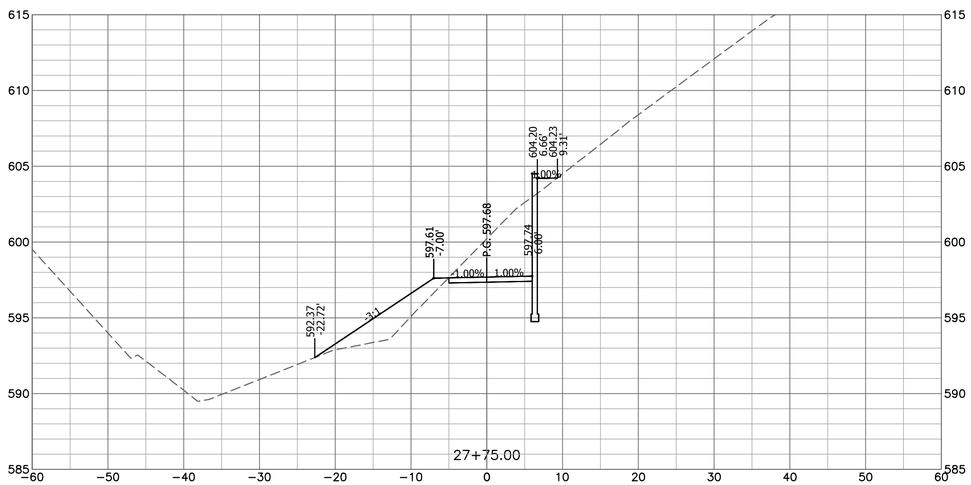

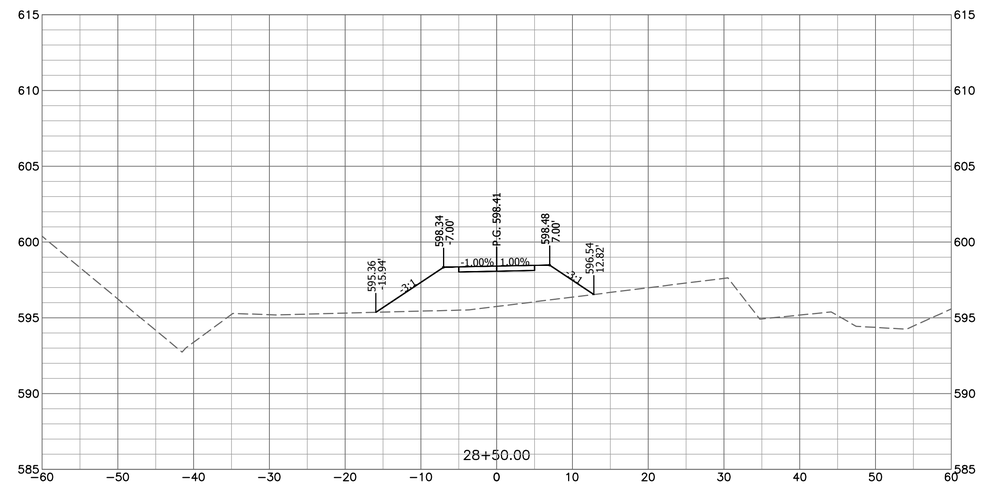

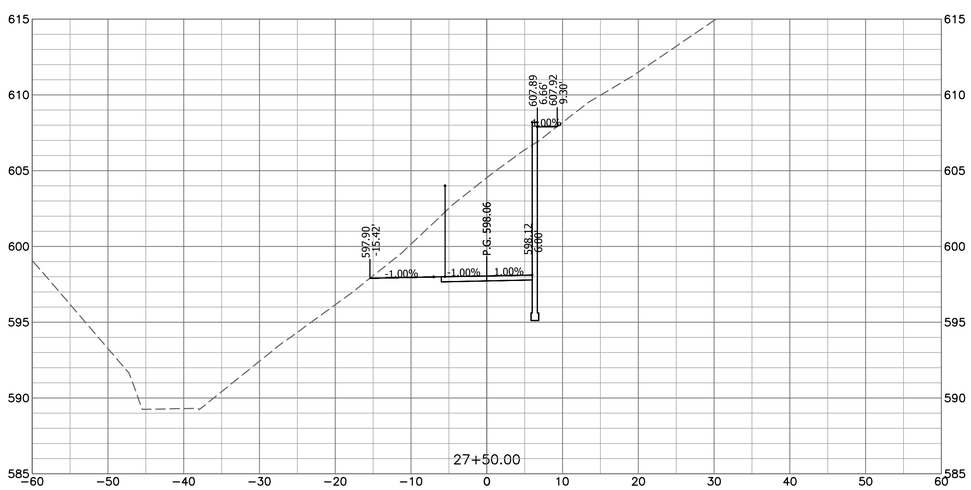

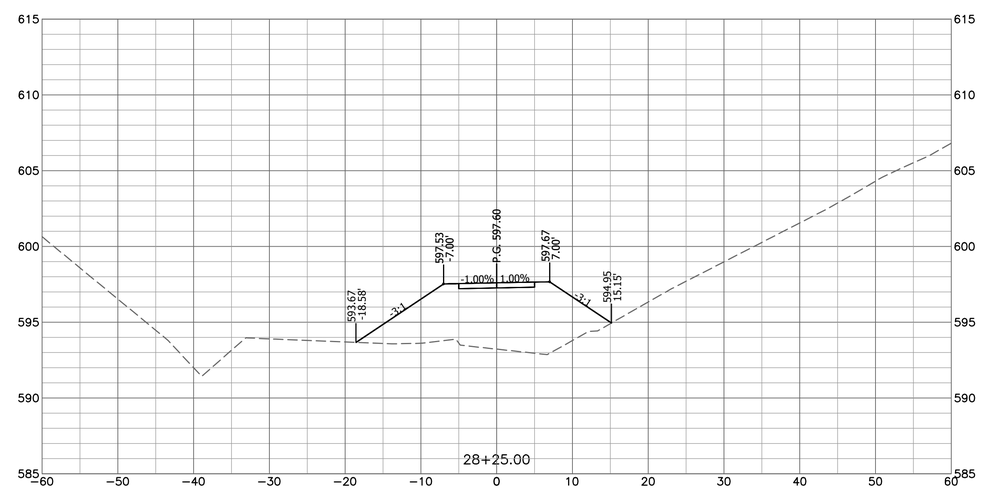

#	DATE	DESCRIPTION	BY

BARTLETT & WEST
1719 SOUTHRIDGE DR, SUITE 100 JEFFERSON CITY MO 65109-400
PHONE 573.634.3181 FAX 573.634.7904
MISSOURI CERTIFICATE OF AUTHORITY NO. 000167 ENGINEERING
WWW.BARTLETTWEST.COM

CROSS SECTIONS
FORUM BLVD. TRAIL

FORUM BOULEVARD TRAIL PROJECT
CITY OF COLUMBIA, BOONE COUNTY, MISSOURI

NOT FOR CONSTRUCTION

SEALED DATE:	####
DESIGNED BY:	AKJ
DRAWN BY:	AKJ
APPROVED BY:	TCK
DESIGN PROJ:	18082.000
DATE:	JUNE 2014
DRAWING NO:	
SHEET NO:	18 of 24

ALL RIGHTS RESERVED. ALL BARTLETT & WEST PLANS, SPECIFICATIONS AND DRAWINGS ARE PROTECTED UNDER COPYRIGHT LAW, AND NO PART MAY BE COPIED, REPRODUCED, DISPLAYED PUBLICLY, USED TO CREATE DERIVATIVES, DISTRIBUTED, STORED IN A RETRIEVAL SYSTEM OR TRANSMITTED IN ANY FORM BY ANY MEANS WITHOUT PRIOR WRITTEN PERMISSION OF BARTLETT & WEST.

Last edit on: Jun 4, 2014 by: TCK01007 Drawing Name: W:\Proj\18000\18082\18082.000\AutoCad\Plan Set\18082.000_Cross Sections_Main Trail.dwg Layout Name: Main Trail & Plotted By: TCK01007 Plotted on: 6/5/2014 10:18:48 AM

BAR IS ONE INCH ON OFFICIAL DRAWINGS. 0 1" IF NOT ONE INCH, ADJUST SCALE ACCORDINGLY.

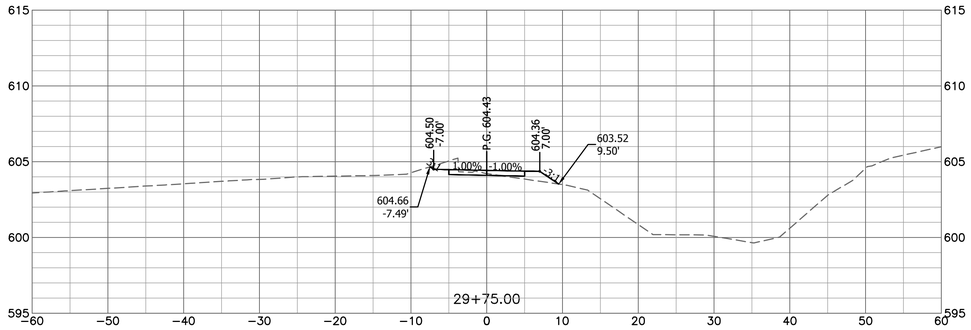

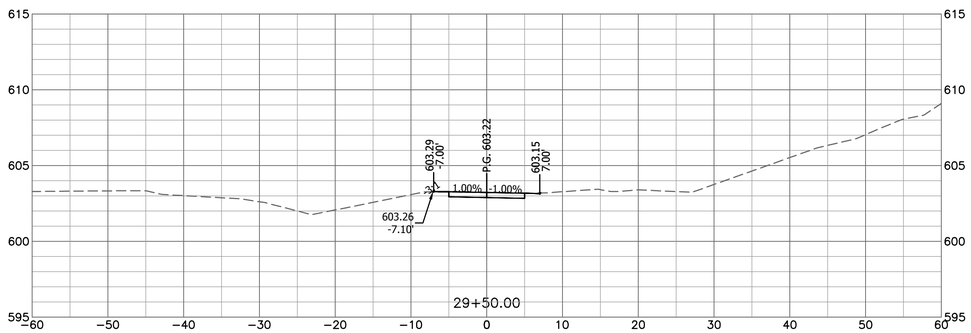

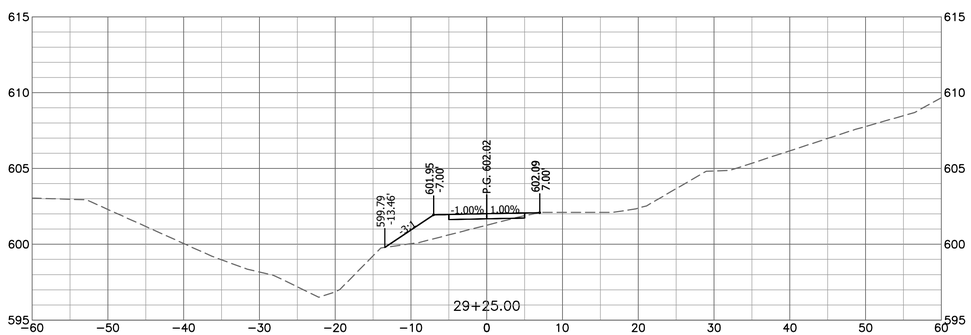

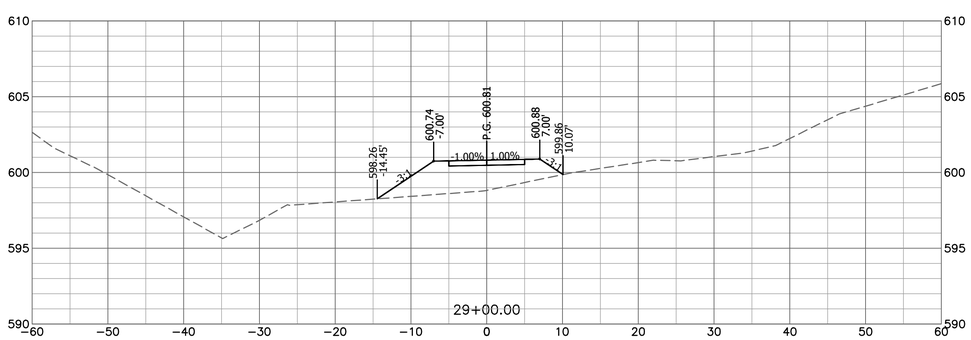

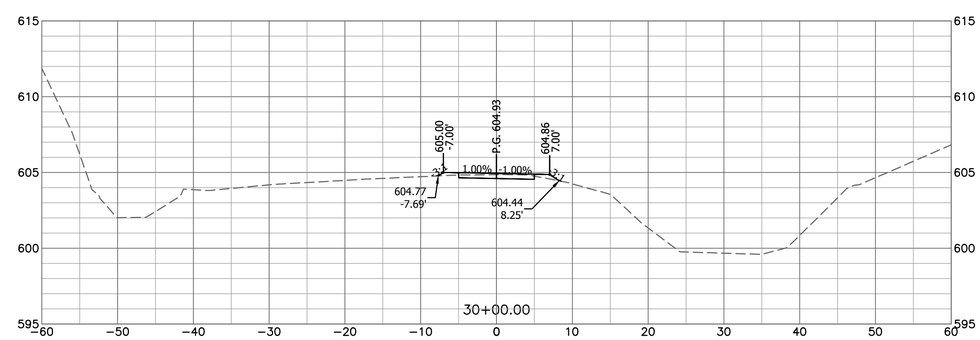

#	DATE	DESCRIPTION	BY

BARTLETT & WEST
1719 SOUTHRIDGE DR., SUITE 100 · JEFFERSON CITY, MO 65109-400
PHONE 573.634.3181 · FAX 573.634.7904
MISSOURI CERTIFICATE OF AUTHORITY NO. 000167 · ENGINEERING
WWW.BARTWEST.COM

CROSS SECTIONS
FORUM BLVD. TRAIL

FORUM BOULEVARD TRAIL PROJECT
CITY OF COLUMBIA, BOONE COUNTY, MISSOURI

NOT FOR CONSTRUCTION

SEALED DATE:	####
DESIGNED BY:	AKJ
DRAWN BY:	AKJ
APPROVED BY:	TCK
DESIGN PROJ:	18082.000
DATE:	JUNE 2014
DRAWING NO:	
SHEET NO:	19 of 24

ALL RIGHTS RESERVED. ALL BARTLETT & WEST PLANS, SPECIFICATIONS AND DRAWINGS ARE PROTECTED UNDER COPYRIGHT LAW, AND NO PART MAY BE COPIED, REPRODUCED, DISPLAYED PUBLICLY, USED TO CREATE DERIVATIVES, DISTRIBUTED, STORED IN A RETRIEVAL SYSTEM OR TRANSMITTED IN ANY FORM BY ANY MEANS WITHOUT PRIOR WRITTEN PERMISSION OF BARTLETT & WEST.

Last edit on: Jun 4, 2014 by: TCK01007 Drawing Name: W:\Proj\18000\18082\18082.000\AutoCad\Plan Set\18082.000_Cross Sections_Main Trail.dwg Layout Name: Main Trail 9 Plotted by: TCK01007 Plotted on: 6/5/2014 10:18:55 AM

BAR IS ONE INCH ON OFFICIAL DRAWINGS. 0 1" IF NOT ONE INCH, ADJUST SCALE ACCORDINGLY.

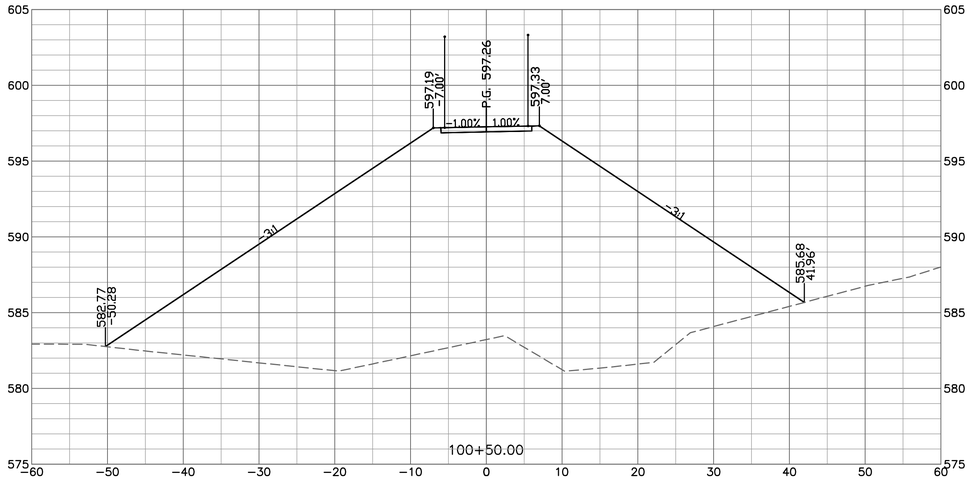

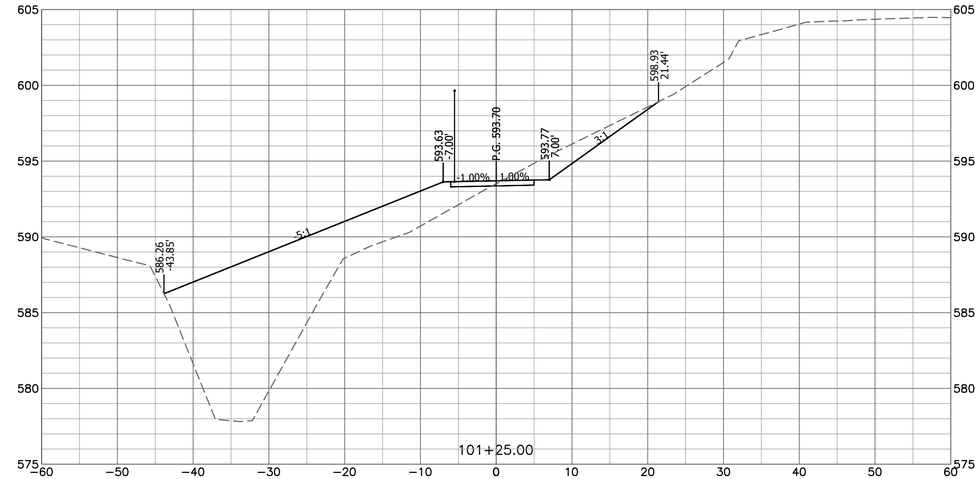

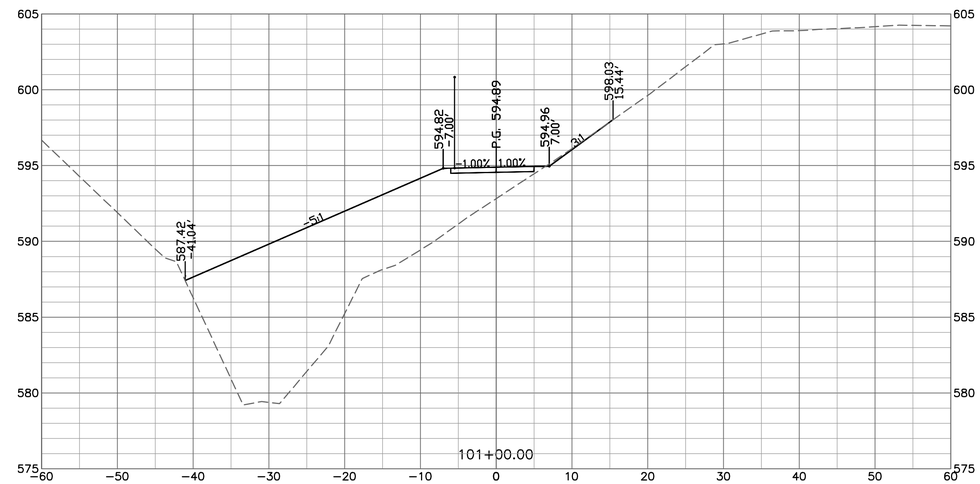

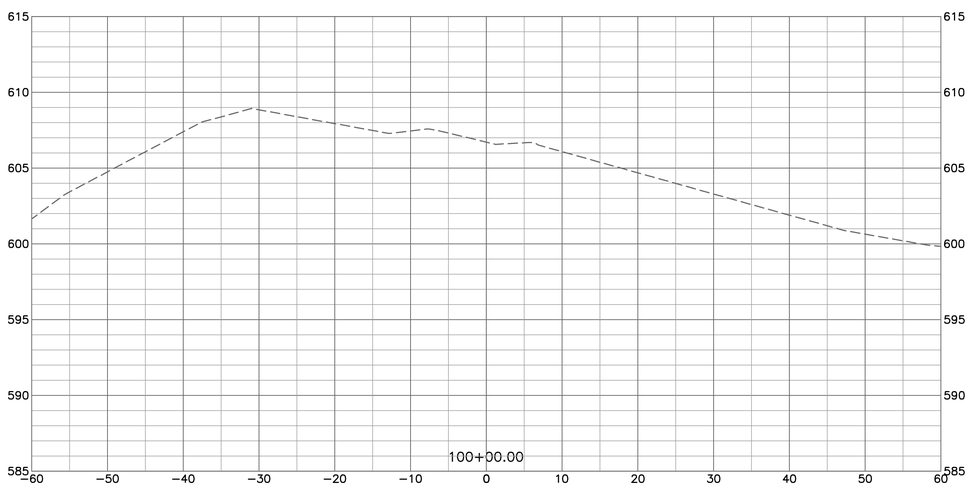

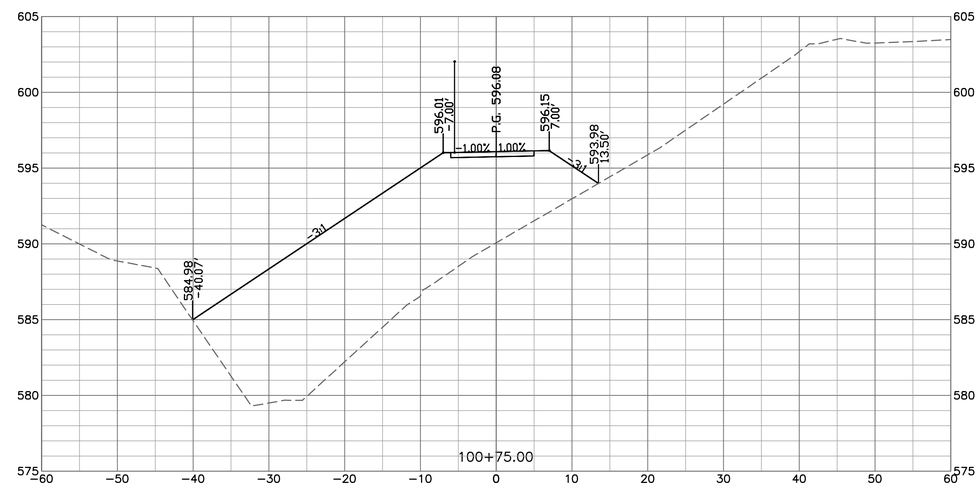

#	DATE	DESCRIPTION	BY

BARTLETT & WEST
1719 SOUTHRIDGE DR., SUITE 100 · JEFFERSON CITY MO 65109-400
PHONE 573.634.3181 · FAX 573.634.7904
MISSOURI CERTIFICATE OF AUTHORITY NO. 000167 · ENGINEERING
WWW.BARTLETTWEST.COM

CROSS SECTIONS WILSON'S CONNECTION

FORUM BOULEVARD TRAIL PROJECT
CITY OF COLUMBIA, BOONE COUNTY, MISSOURI

NOT FOR CONSTRUCTION

SEALED DATE:	####
DESIGNED BY:	AKJ
DRAWN BY:	AKJ
APPROVED BY:	TCK
DESIGN PROJ:	18082.000
DATE:	JUNE 2014
DRAWING NO:	
SHEET NO:	20 of 24

ALL RIGHTS RESERVED: ALL BARTLETT & WEST PLANS, SPECIFICATIONS AND DRAWINGS ARE PROTECTED UNDER COPYRIGHT LAW, AND NO PART MAY BE COPIED, REPRODUCED, DISPLAYED PUBLICLY, USED TO CREATE DERIVATIVES, DISTRIBUTED, STORED IN A RETRIEVAL SYSTEM OR TRANSMITTED IN ANY FORM BY ANY MEANS WITHOUT PRIOR WRITTEN PERMISSION OF BARTLETT & WEST.

Last edit on: Jan 4, 2014 by: TCK01007 Drawing Name: W:\Proj\18000\18082\18082.000\AutoCad\Plan Set\18082.000_Cross Sections_North Shoulder.dwg Layout Name: North Shoulder 1 Plotted By: TCK01007 Plotted on: 6/5/2014 10:19:44 AM

BAR IS ONE INCH ON OFFICIAL DRAWINGS. 0 1" IF NOT ONE INCH, ADJUST SCALE ACCORDINGLY.

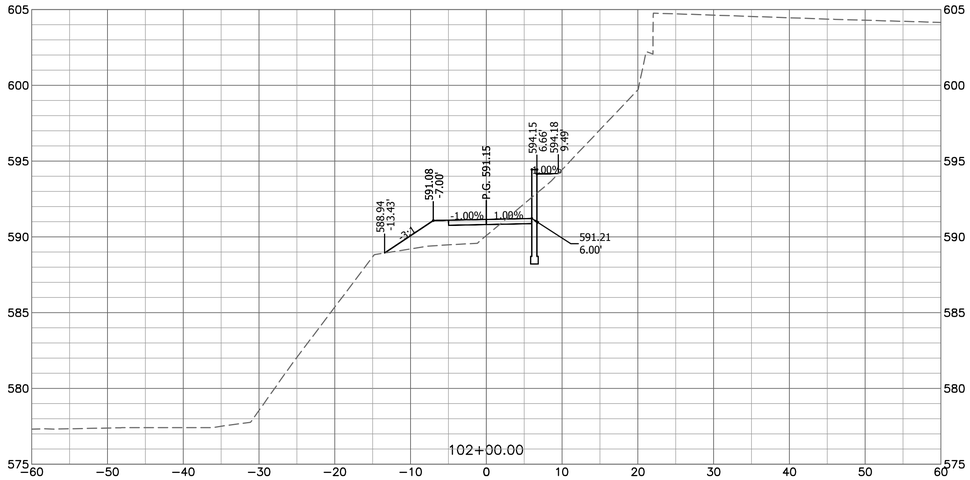

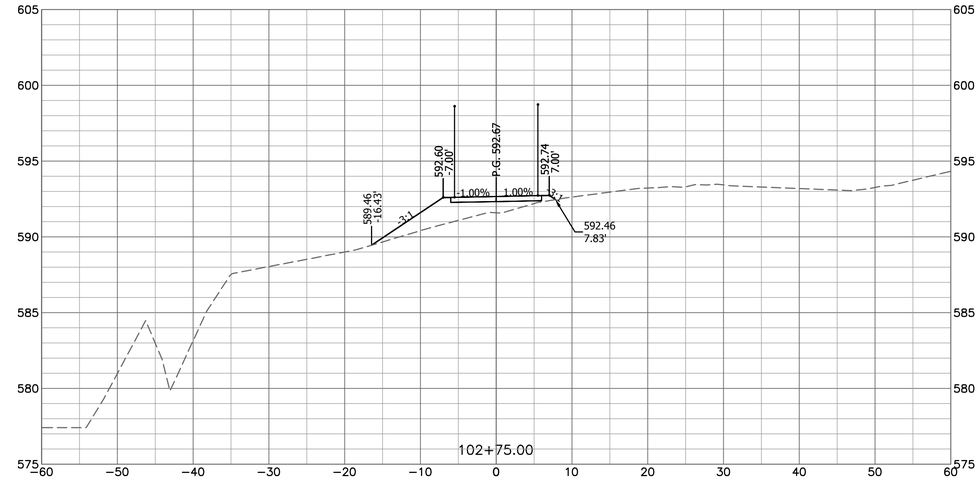

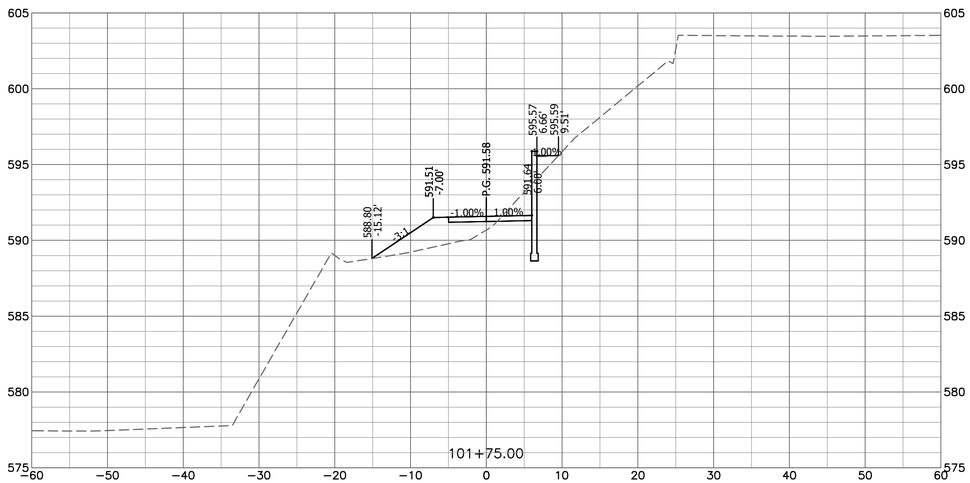

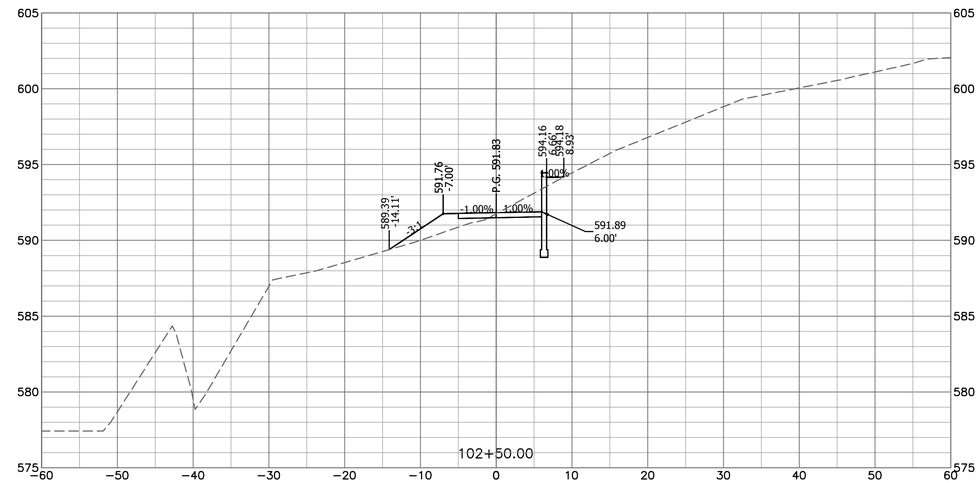

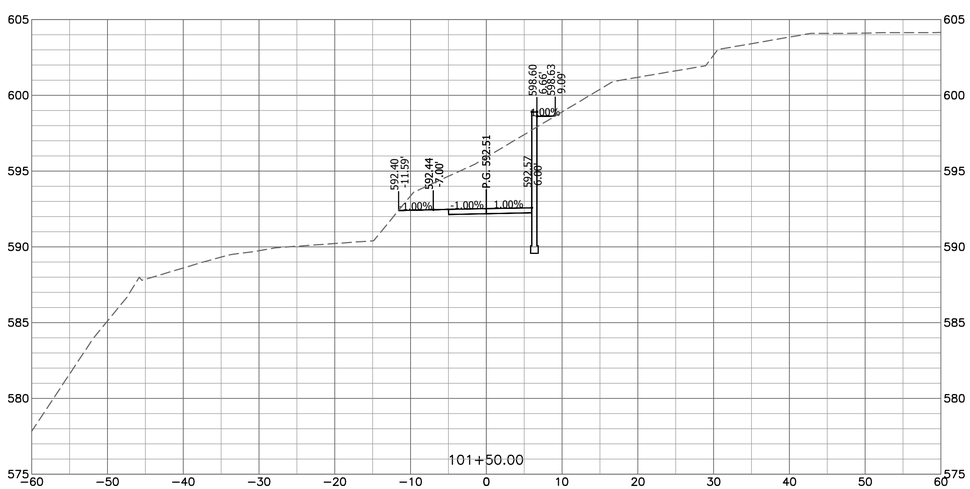

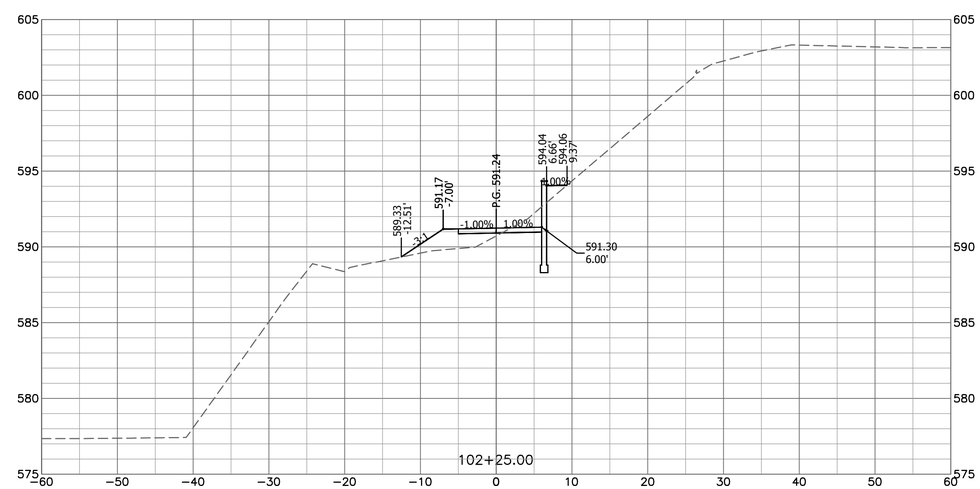

#	DATE	DESCRIPTION	BY

BARTLETT & WEST
1719 SOUTHRIDGE DR., SUITE 100 · JEFFERSON CITY MO 65109-400
PHONE 573.634.3181 · FAX 573.634.7904
MISSOURI CERTIFICATE OF AUTHORITY NO. 000167 · ENGINEERING
WWW.BARTLETTWEST.COM

CROSS SECTIONS
WILSON'S CONNECTION

FORUM BOULEVARD TRAIL PROJECT
CITY OF COLUMBIA, BOONE COUNTY, MISSOURI

NOT FOR CONSTRUCTION

SEALED DATE:	####
DESIGNED BY:	AKJ
DRAWN BY:	AKJ
APPROVED BY:	TCK
DESIGN PROJ:	18082.000
DATE:	JUNE 2014
DRAWING NO:	
SHEET NO:	21 of 24

ALL RIGHTS RESERVED: ALL BARTLETT & WEST PLANS, SPECIFICATIONS AND DRAWINGS ARE PROTECTED UNDER COPYRIGHT LAW, AND NO PART MAY BE COPIED, REPRODUCED, DISPLAYED PUBLICLY, USED TO CREATE DERIVATIVES, DISTRIBUTED, STORED IN A RETRIEVAL SYSTEM OR TRANSMITTED IN ANY FORM BY ANY MEANS WITHOUT PRIOR WRITTEN PERMISSION OF BARTLETT & WEST.

Last edit on: Jun 4, 2014 by: TCK01007 Drawing Name: W:\Proj\18000\18082\18082.000\AutoCad\Plan Set\18082.000_Cross Sections_North Shoulder.dwg Layout Name: North Shoulder 2 Plotted By: TCK01007 Plotted on: 6/5/2014 10:19:52 AM

BAR IS ONE INCH ON OFFICIAL DRAWINGS. 0 1" IF NOT ONE INCH, ADJUST SCALE ACCORDINGLY.

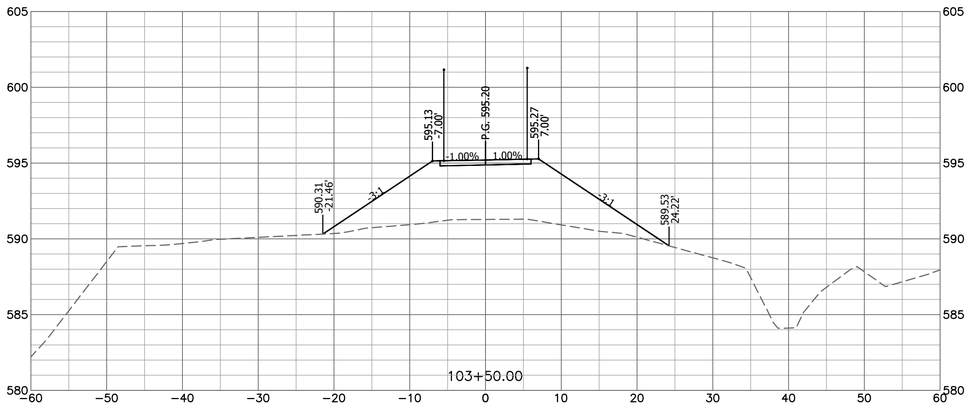

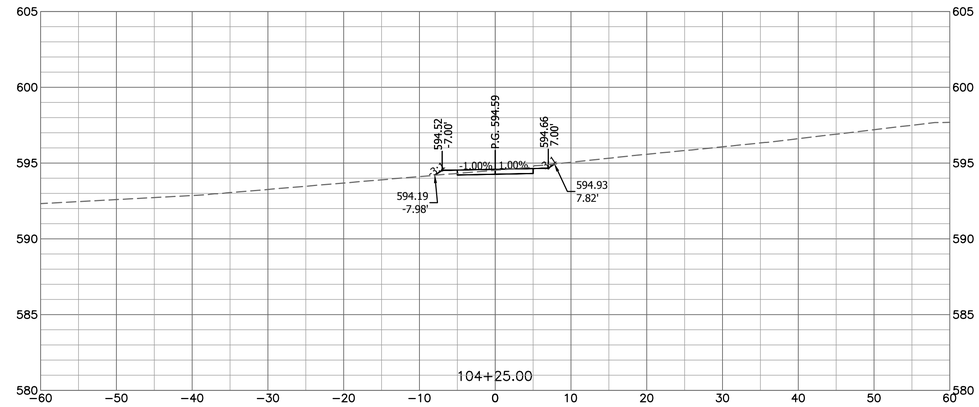

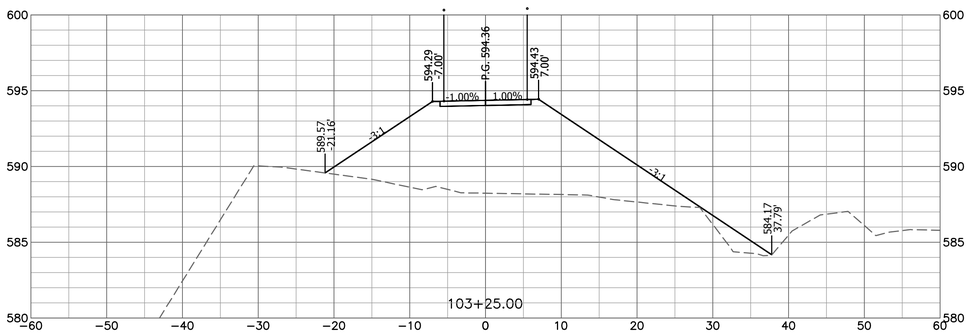

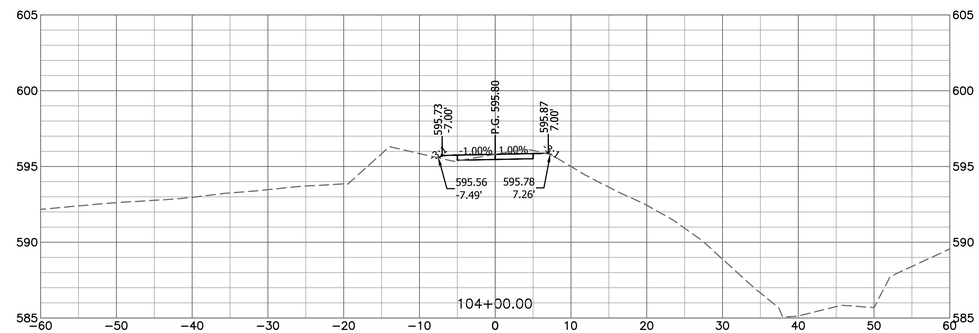

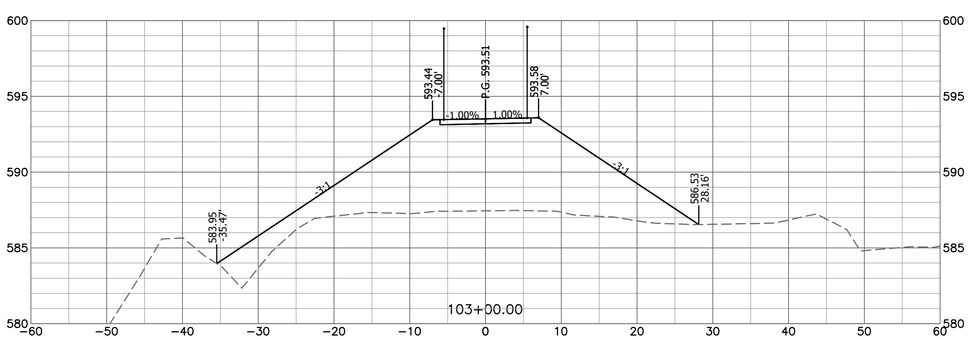

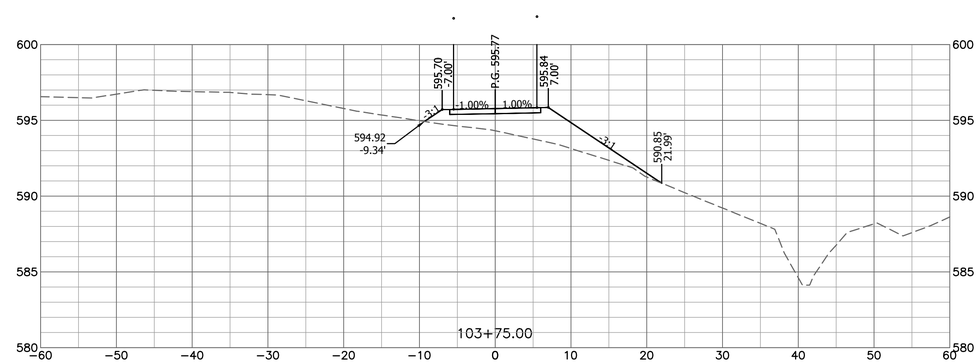

#	DATE	DESCRIPTION	BY

BARTLETT & WEST
1719 SOUTHRIDGE DR., SUITE 100 · JEFFERSON CITY MO 65109-400
PHONE 573.634.3181 · FAX 573.634.7904
MISSOURI CERTIFICATE OF AUTHORITY NO. 000167 · ENGINEERING
WWW.BARTLETTWEST.COM

CROSS SECTIONS
WILSON'S CONNECTION

FORUM BOULEVARD TRAIL PROJECT
CITY OF COLUMBIA, BOONE COUNTY, MISSOURI

NOT FOR CONSTRUCTION

SEALED DATE:	####
DESIGNED BY:	AKJ
DRAWN BY:	AKJ
APPROVED BY:	TCK
DESIGN PROJ:	18082.000
DATE:	JUNE 2014
DRAWING NO:	
SHEET NO:	22 of 24

ALL RIGHTS RESERVED. ALL BARTLETT & WEST PLANS, SPECIFICATIONS AND DRAWINGS ARE PROTECTED UNDER COPYRIGHT LAW, AND NO PART MAY BE COPIED, REPRODUCED, DEPRAVED PUBLICLY, USED TO CREATE DERIVATIVES, DISTRIBUTED, STORED IN A RETRIEVAL SYSTEM OR TRANSMITTED IN ANY FORM BY ANY MEANS WITHOUT PRIOR WRITTEN PERMISSION OF BARTLETT & WEST.

Last edit on: Jun 4, 2014 by: TCK01007 Drawing Name: W:\Proj\18000\18082\18082.000\AutoCad\Plan Set\18082.000_Cross Sections_North Shoulder.dwg Layout Name: North Shoulder 3 Plotted By: TCK01007 Plotted on: 6/5/2014 10:19:59 AM

BAR IS ONE INCH ON OFFICIAL DRAWINGS. 0 1" IF NOT ONE INCH, ADJUST SCALE ACCORDINGLY.

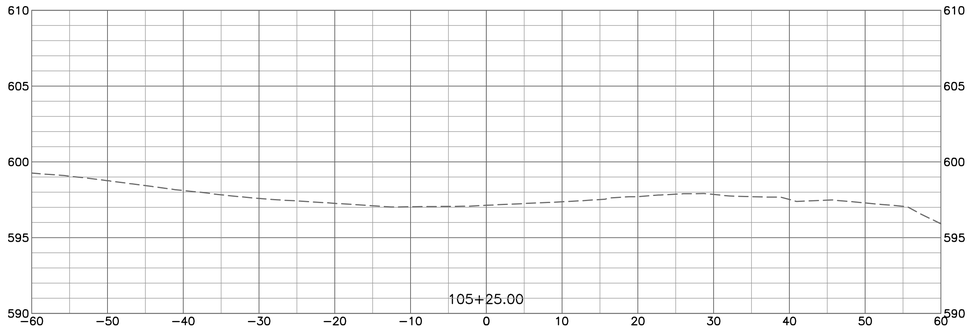

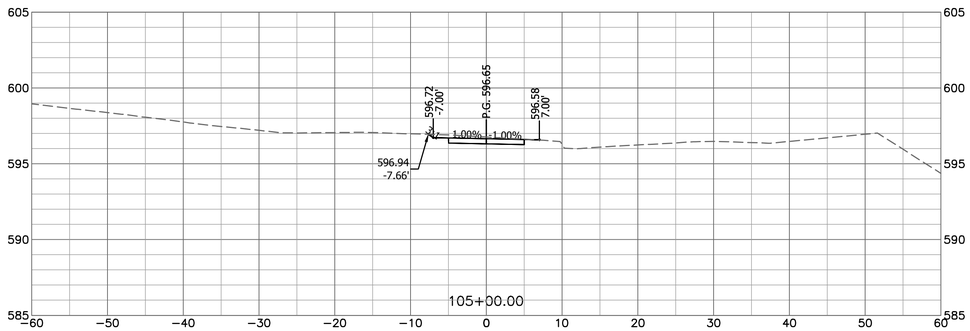

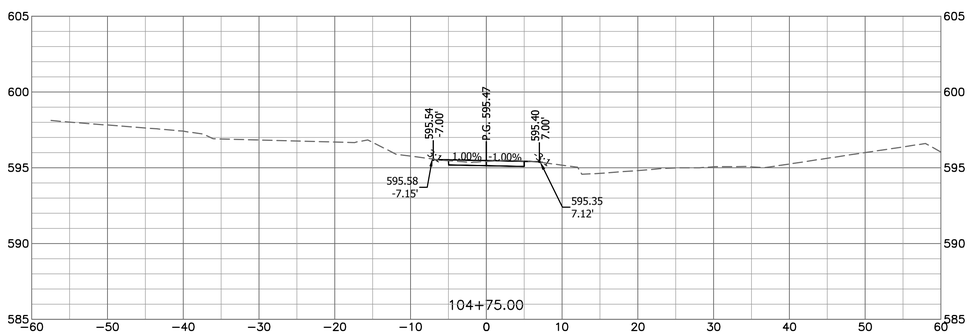

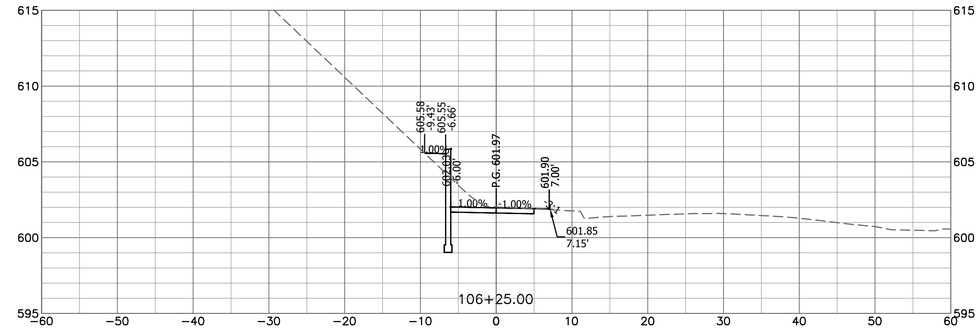

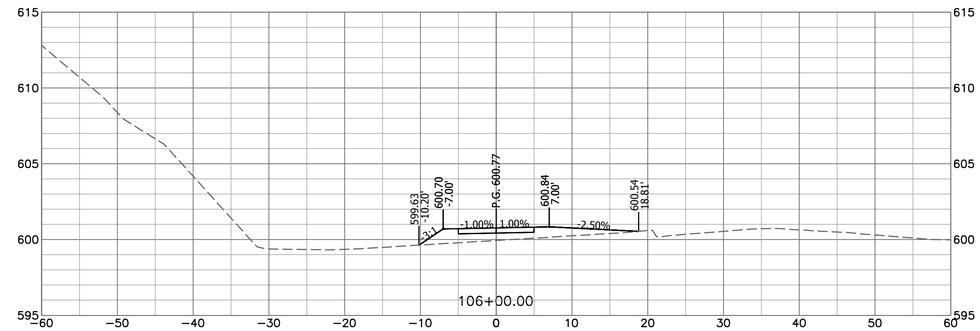

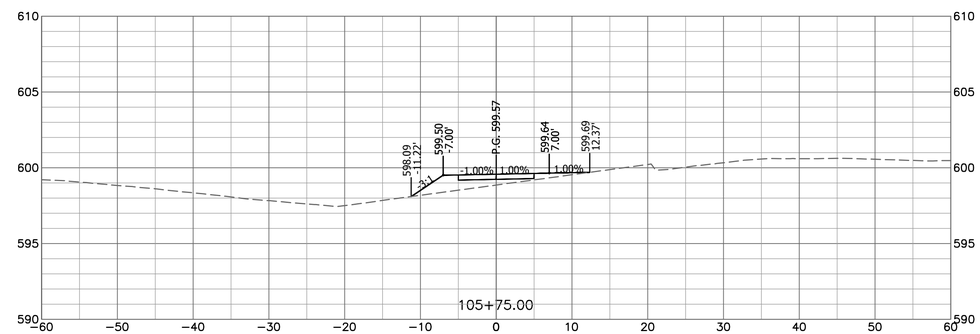

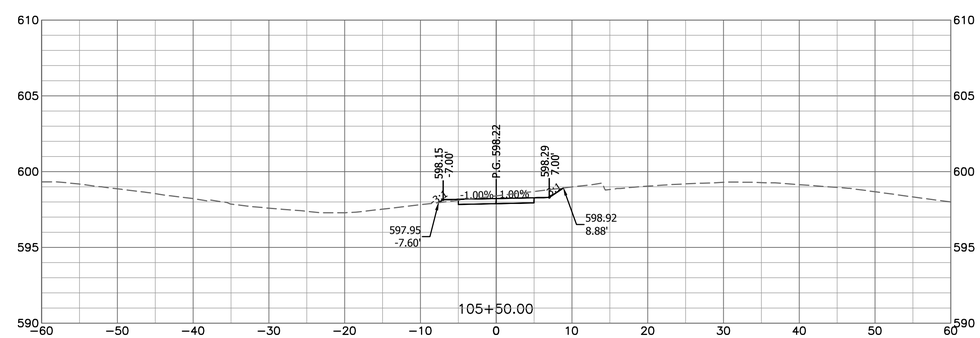

#	DATE	DESCRIPTION	BY

BARTLETT & WEST
1719 SOUTHRIDGE DR., SUITE 100 · JEFFERSON CITY MO 65109-400
PHONE 573.634.3181 · FAX 573.634.7904
MISSOURI CERTIFICATE OF AUTHORITY NO. 000167 · ENGINEERING
WWW.BARTLETTWEST.COM

CROSS SECTIONS
WILSON'S CONNECTION

FORUM BOULEVARD TRAIL PROJECT
CITY OF COLUMBIA, BOONE COUNTY, MISSOURI

NOT FOR CONSTRUCTION

SEALED DATE:	####
DESIGNED BY:	AKJ
DRAWN BY:	AKJ
APPROVED BY:	TCK
DESIGN PROJ:	18082.000
DATE:	JUNE 2014
DRAWING NO:	
SHEET NO:	23 of 24

ALL RIGHTS RESERVED. ALL BARTLETT & WEST PLANS, SPECIFICATIONS AND DRAWINGS ARE PROTECTED UNDER COPYRIGHT LAW, AND NO PART MAY BE COPIED, REPRODUCED, DISPLAYED PUBLICLY, USED TO CREATE DERIVATIVES, DISTRIBUTED, STORED IN A RETRIEVAL SYSTEM OR TRANSMITTED IN ANY FORM BY ANY MEANS WITHOUT PRIOR WRITTEN PERMISSION OF BARTLETT & WEST.

Last edit on: Jun 4, 2014 by: TCK01007 Drawing Name: W:\Proj\18080\18082\18082.000\AutoCad\Plan Set\18082.000_Cross Sections_North Shoulder.dwg Layout Name: North Shoulder 4 Plotted By: TCK01007 Plotted on: 6/5/2014 10:20:07 AM

BAR IS ONE INCH ON OFFICIAL DRAWINGS. 0 1" IF NOT ONE INCH, ADJUST SCALE ACCORDINGLY.

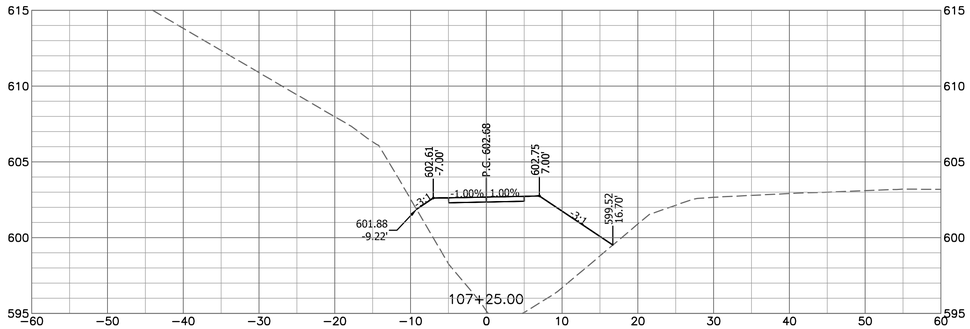

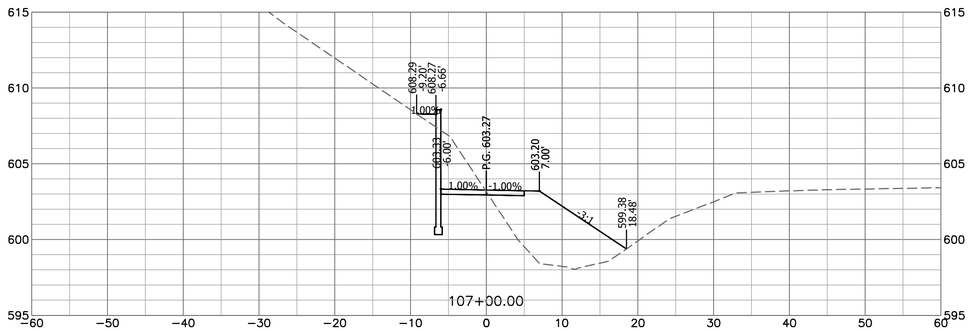

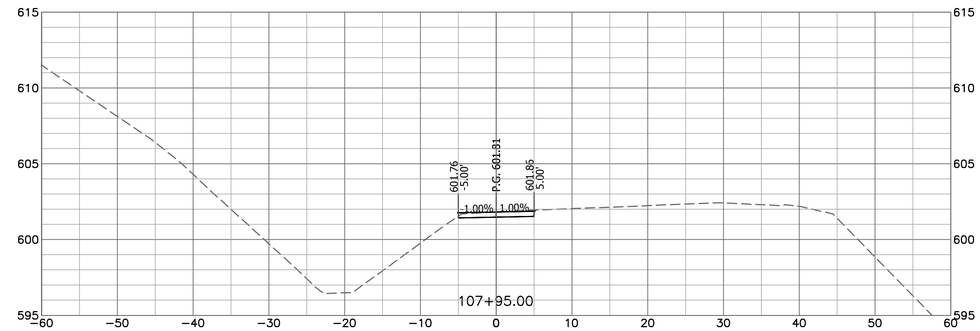

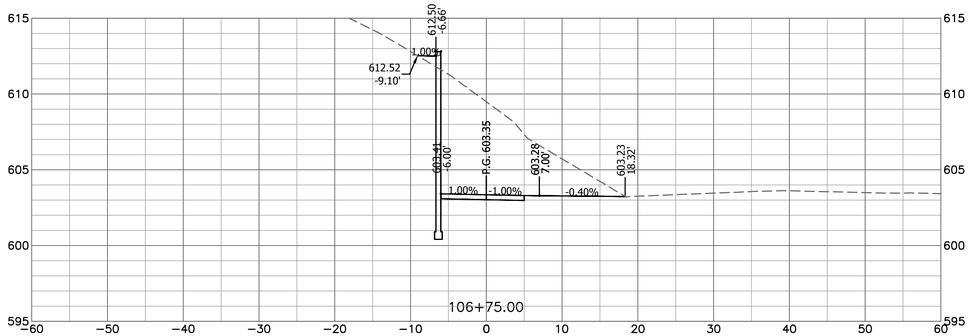

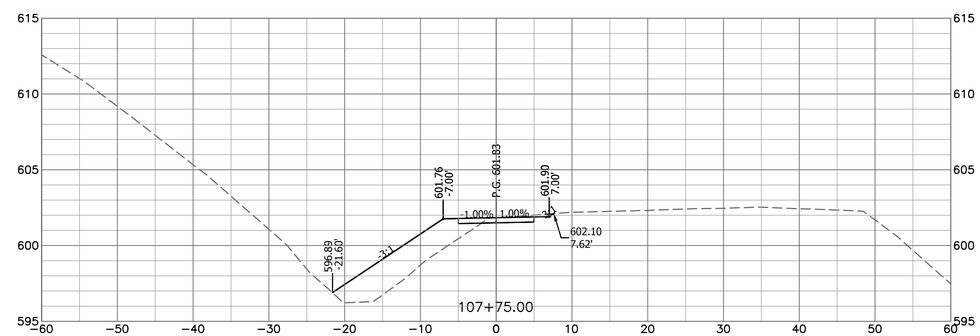

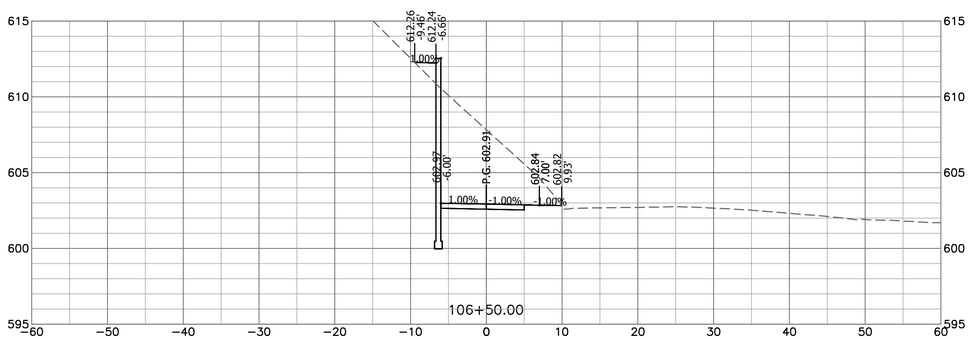

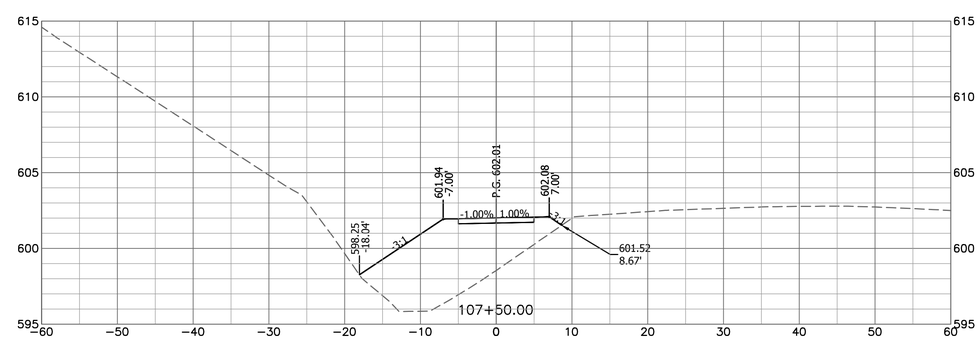

#	DATE	DESCRIPTION	BY

BARTLETT & WEST
1719 SOUTHRIDGE DR., SUITE 100 · JEFFERSON CITY MO 65109-400
PHONE 573.634.3181 · FAX 573.634.7904
MISSOURI CERTIFICATE OF AUTHORITY NO. 000167 · ENGINEERING
WWW.BARTLETTWEST.COM

CROSS SECTIONS
WILSON'S CONNECTION

FORUM BOULEVARD TRAIL PROJECT
CITY OF COLUMBIA, BOONE COUNTY, MISSOURI

NOT FOR CONSTRUCTION

SEALED DATE:	####
DESIGNED BY:	AKJ
DRAWN BY:	AKJ
APPROVED BY:	TCK
DESIGN PROJ:	18082.000
DATE:	JUNE 2014
DRAWING NO:	
SHEET NO:	24 of 24

ALL RIGHTS RESERVED. ALL BARTLETT & WEST PLANS, SPECIFICATIONS AND DRAWINGS ARE PROTECTED UNDER COPYRIGHT LAW, AND NO PART MAY BE COPIED, REPRODUCED, DISPLAYED PUBLICLY, USED TO CREATE DERIVATIVES, DISTRIBUTED, STORED IN A RETRIEVAL SYSTEM OR TRANSMITTED IN ANY FORM BY ANY MEANS WITHOUT PRIOR WRITTEN PERMISSION OF BARTLETT & WEST.

Last edit on: Jun 4, 2014 by: TCK01007 Drawing Name: W:\Proj\18000\18082\18082.000\AutoCad\Plan Set\18082.000_Cross Sections_North Shoulder.dwg Layout Name: North Shoulder 5 Plotted By: TCK01007 Plotted on: 6/5/2014 10:20:15 AM