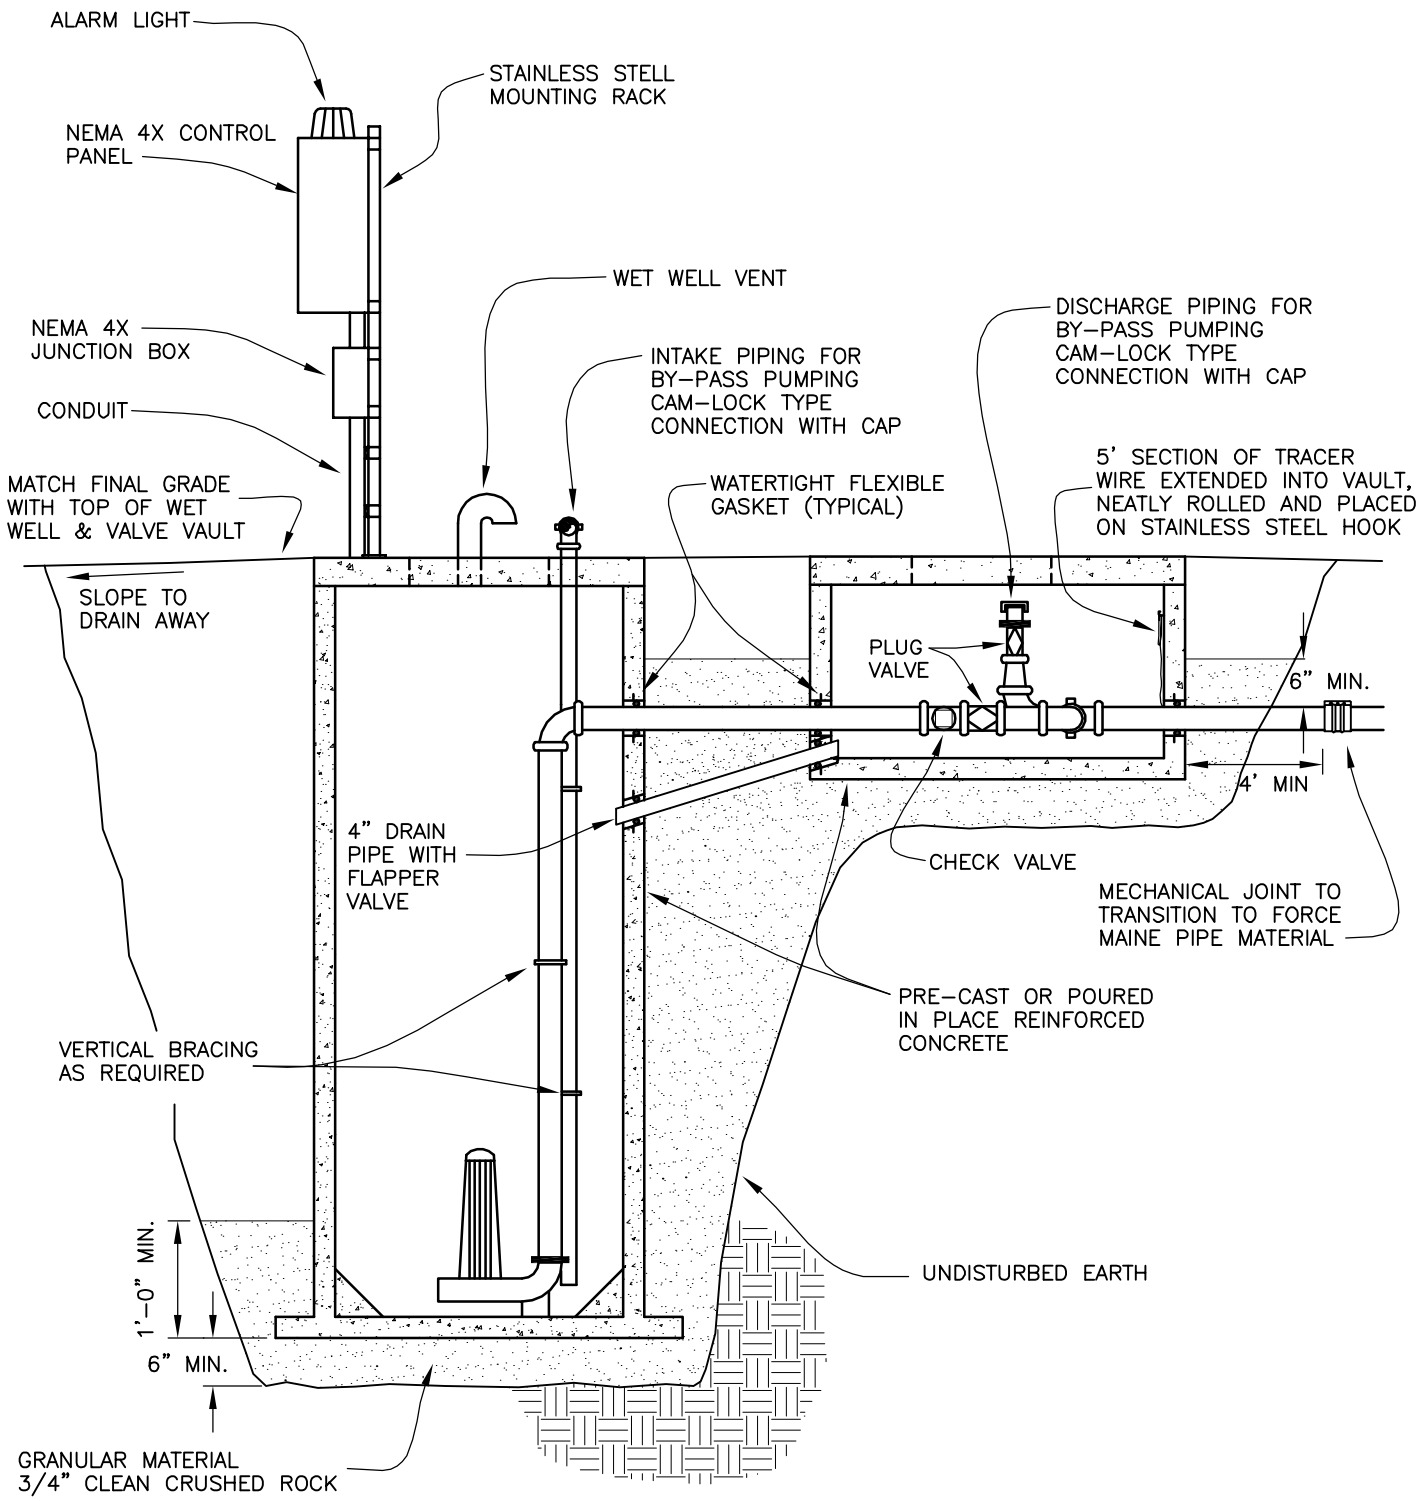

DM Approved	5/02/01 Date	City of Columbia Public Works Department	SUBMERSIBLE LIFT STATION - SECTION	10
Revisions				