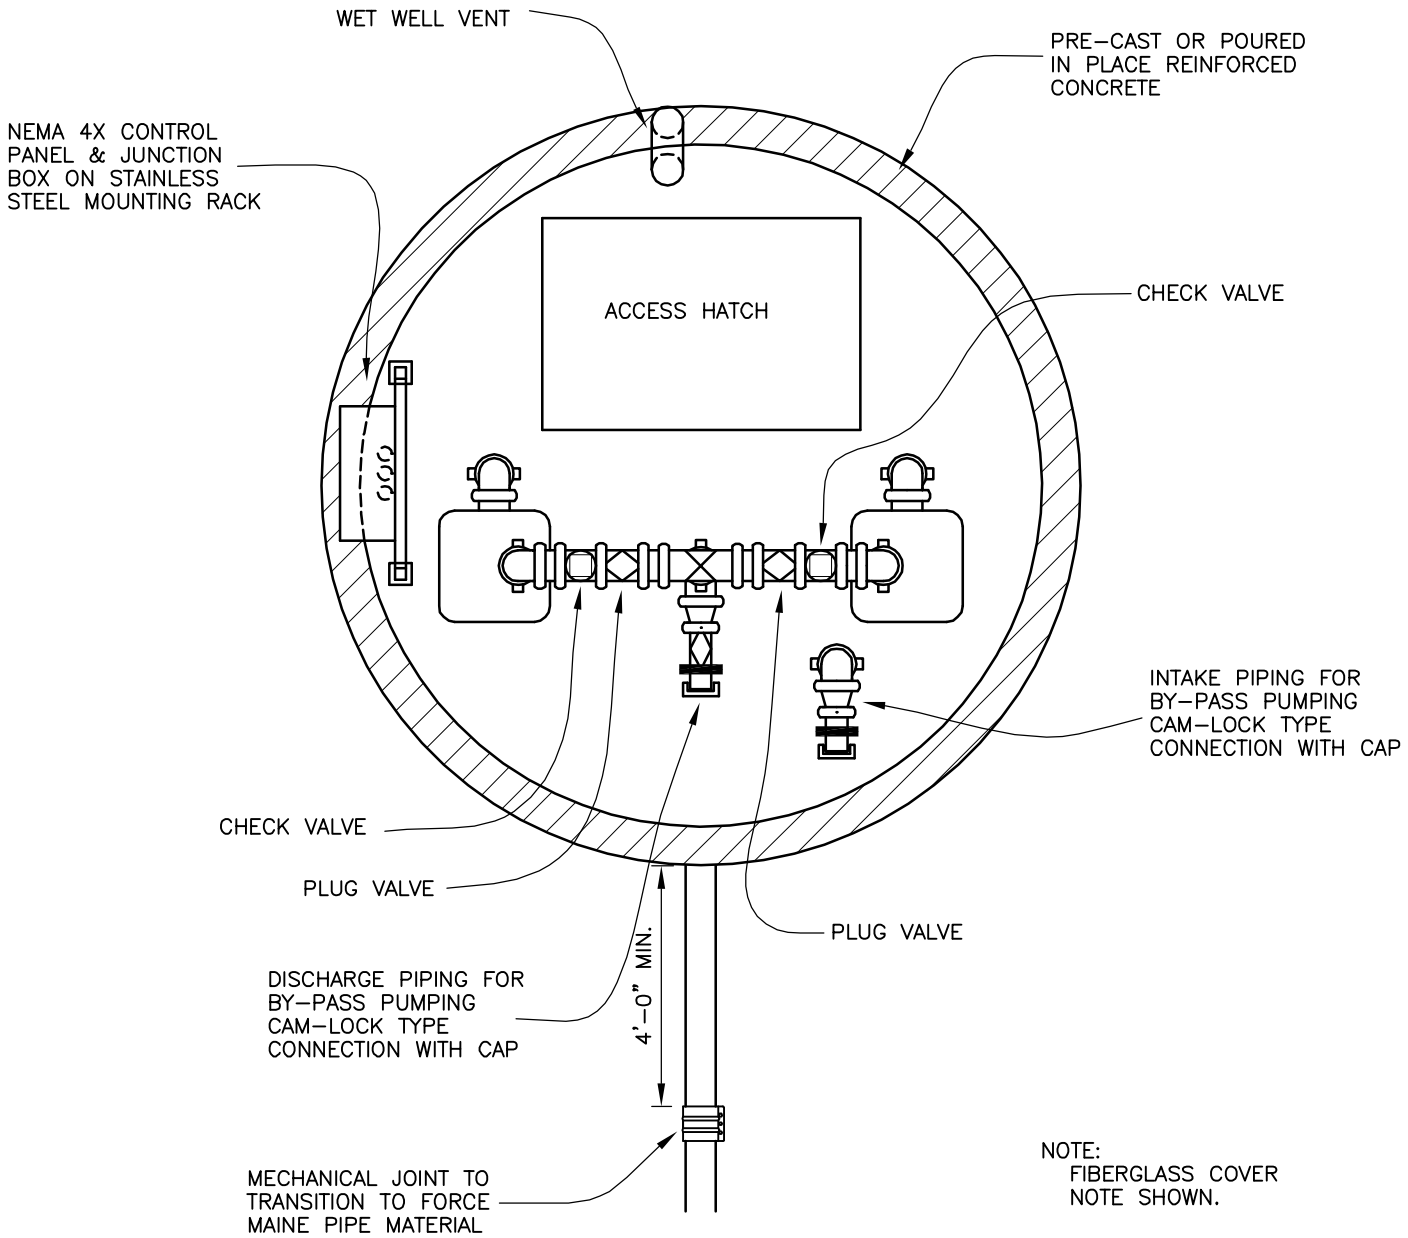

NOTE:
FIBERGLASS COVER NOTE SHOWN.

DM Approved	5/02/01 Date	City of Columbia Public Works Department	SUCTION-LIFT LIFT STATION - PLAN	13
Revisions				