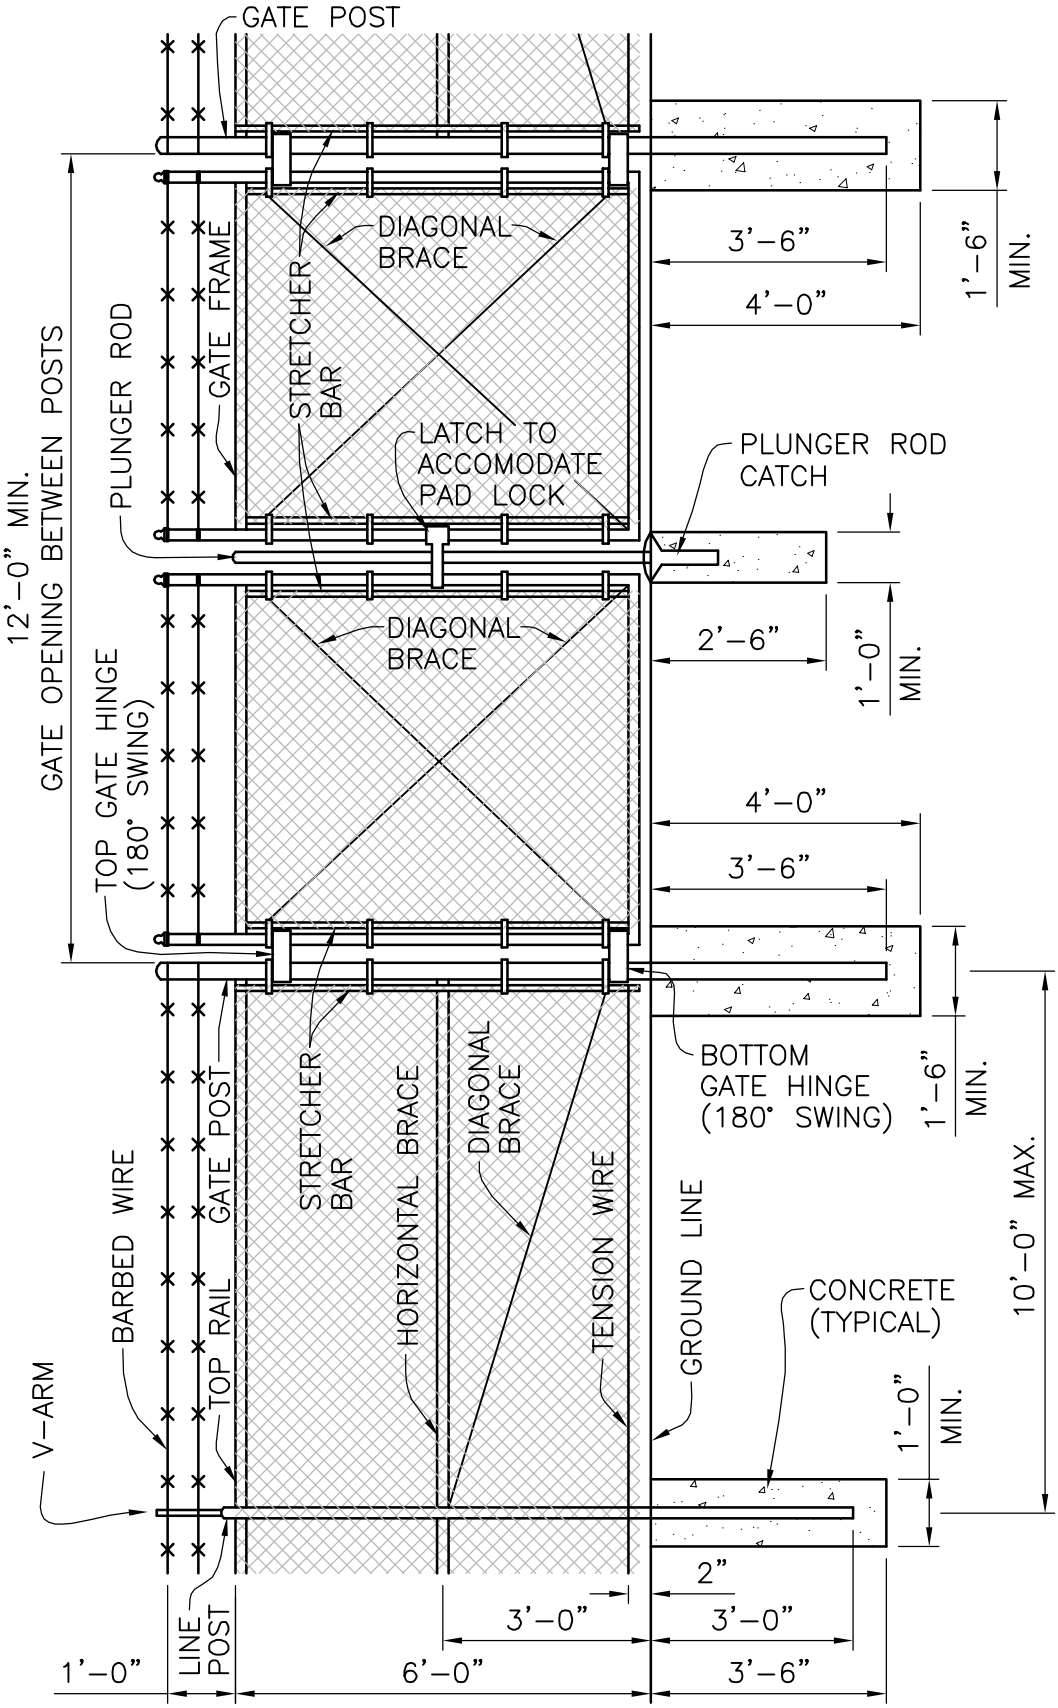

DM Approved	5/02/01 Date	City of Columbia Public Works Department	STANDARD GATE	20
Revisions				