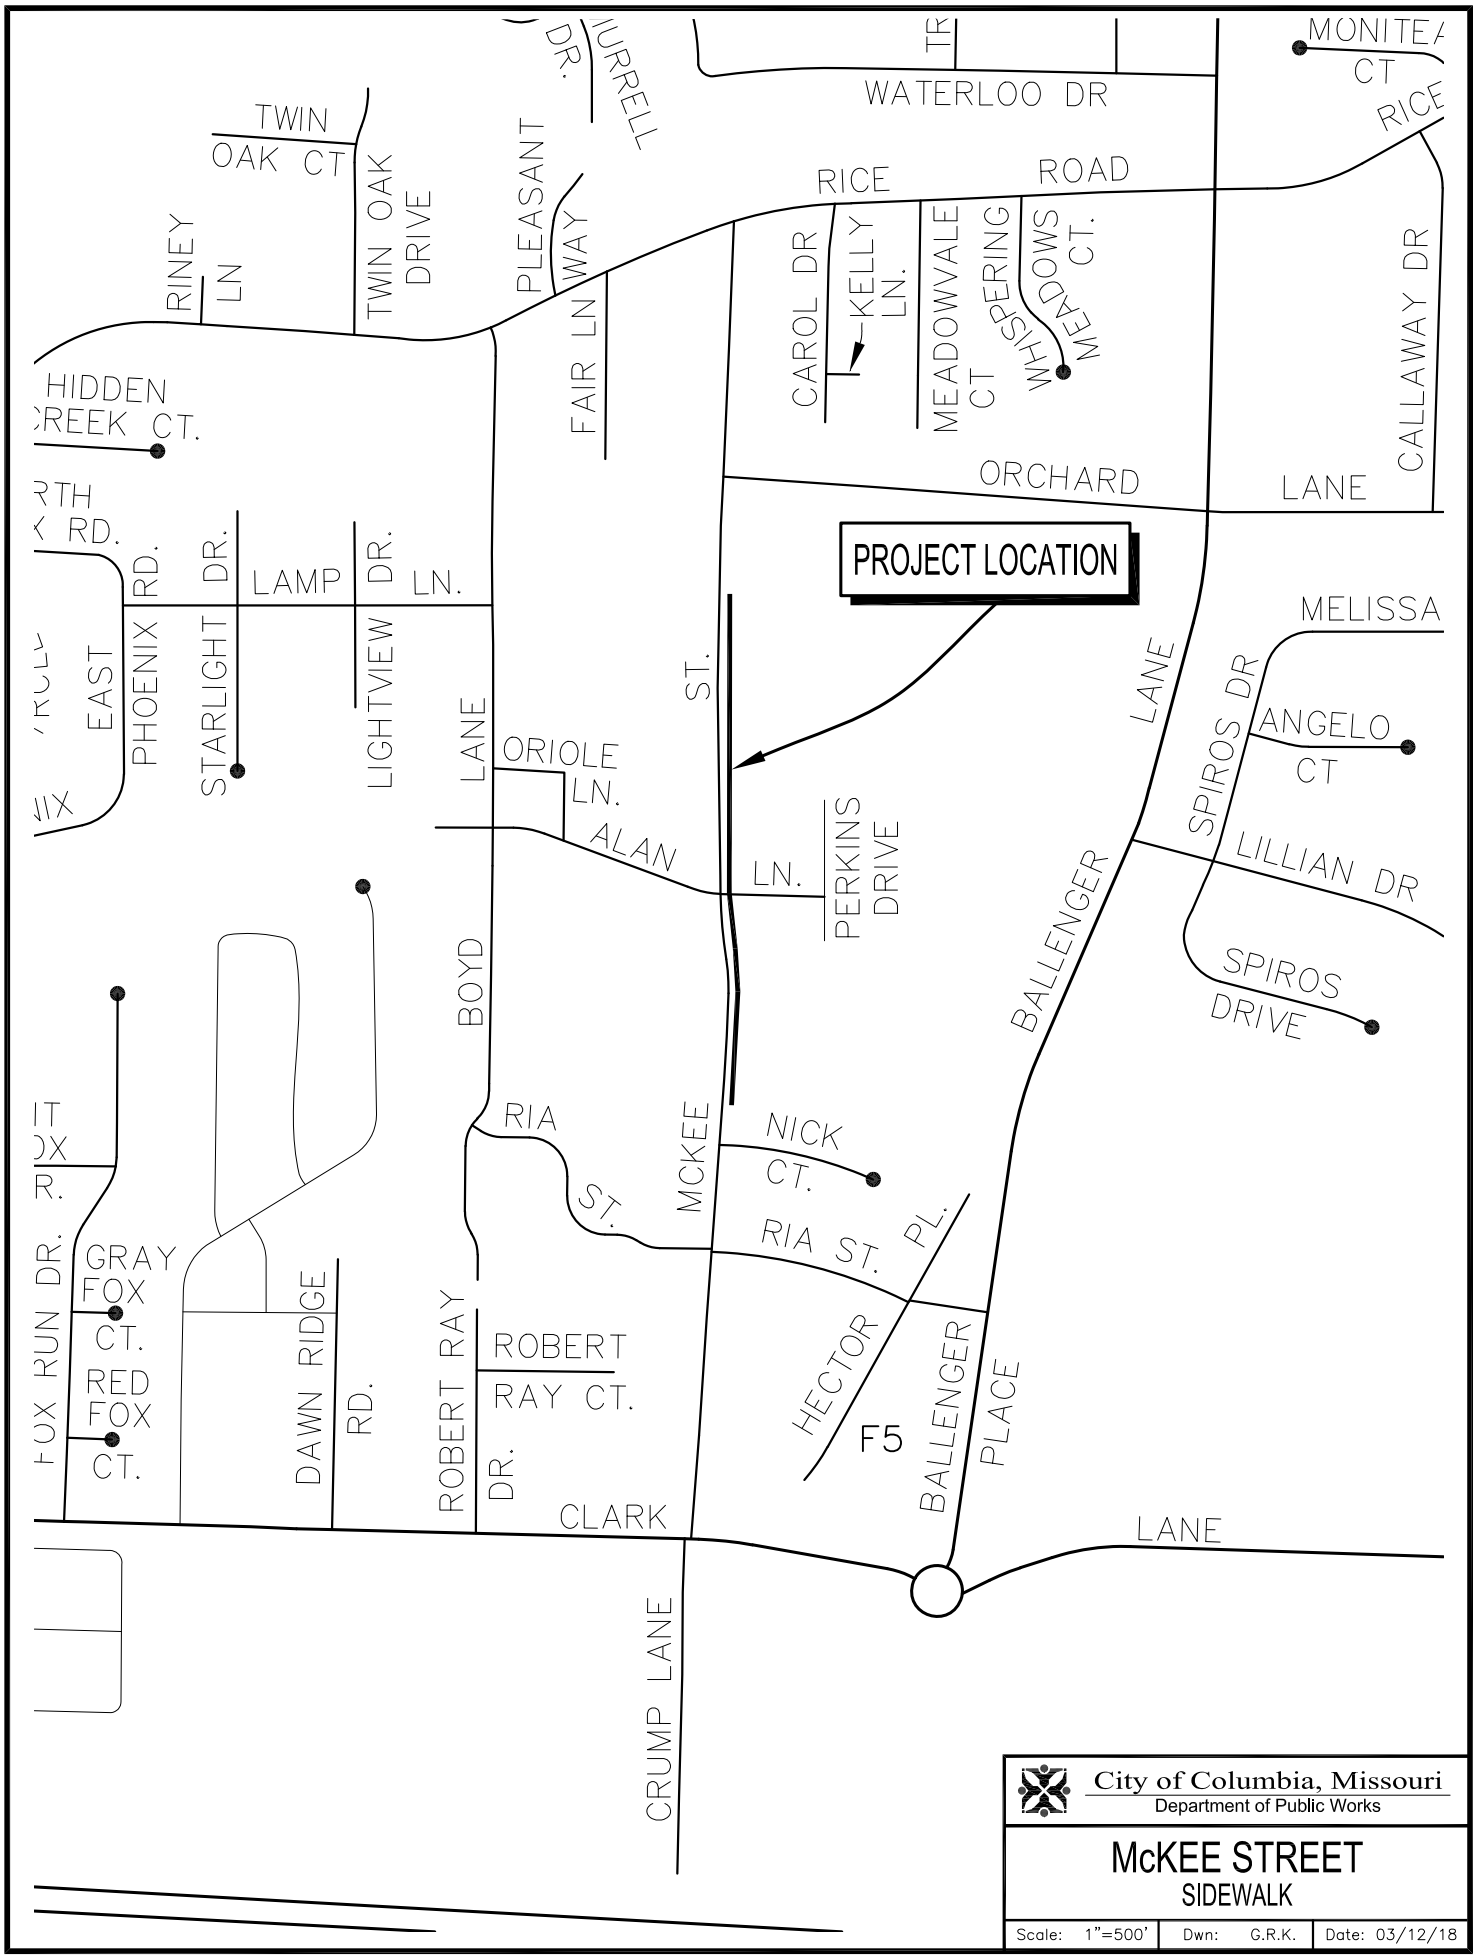

City of Columbia, Missouri
Department of Public Works

McKEE STREET
SIDEWALK

Scale: 1"=500'	Dwn: G.R.K.	Date: 03/12/18

k:\projects\18-side-walk\sidewalk\mckee street sidewalk\diagrams\mckee street location diagram.dwg