columbia associates
architecture, interiors & site planning
columbia & camdenton, missouri

P.O. Box 41
Columbia, MO. 65205
ph. 573-442-8888 ph. 573-443-3910
www.columbiaassociatesarchitecture.com

New Concessions, Restrooms, Changing, Storage

Atkins Memorial Field
Columbia, Missouri

Conceptual Rendering

Project number

Date **7/7/2011** Issue Date

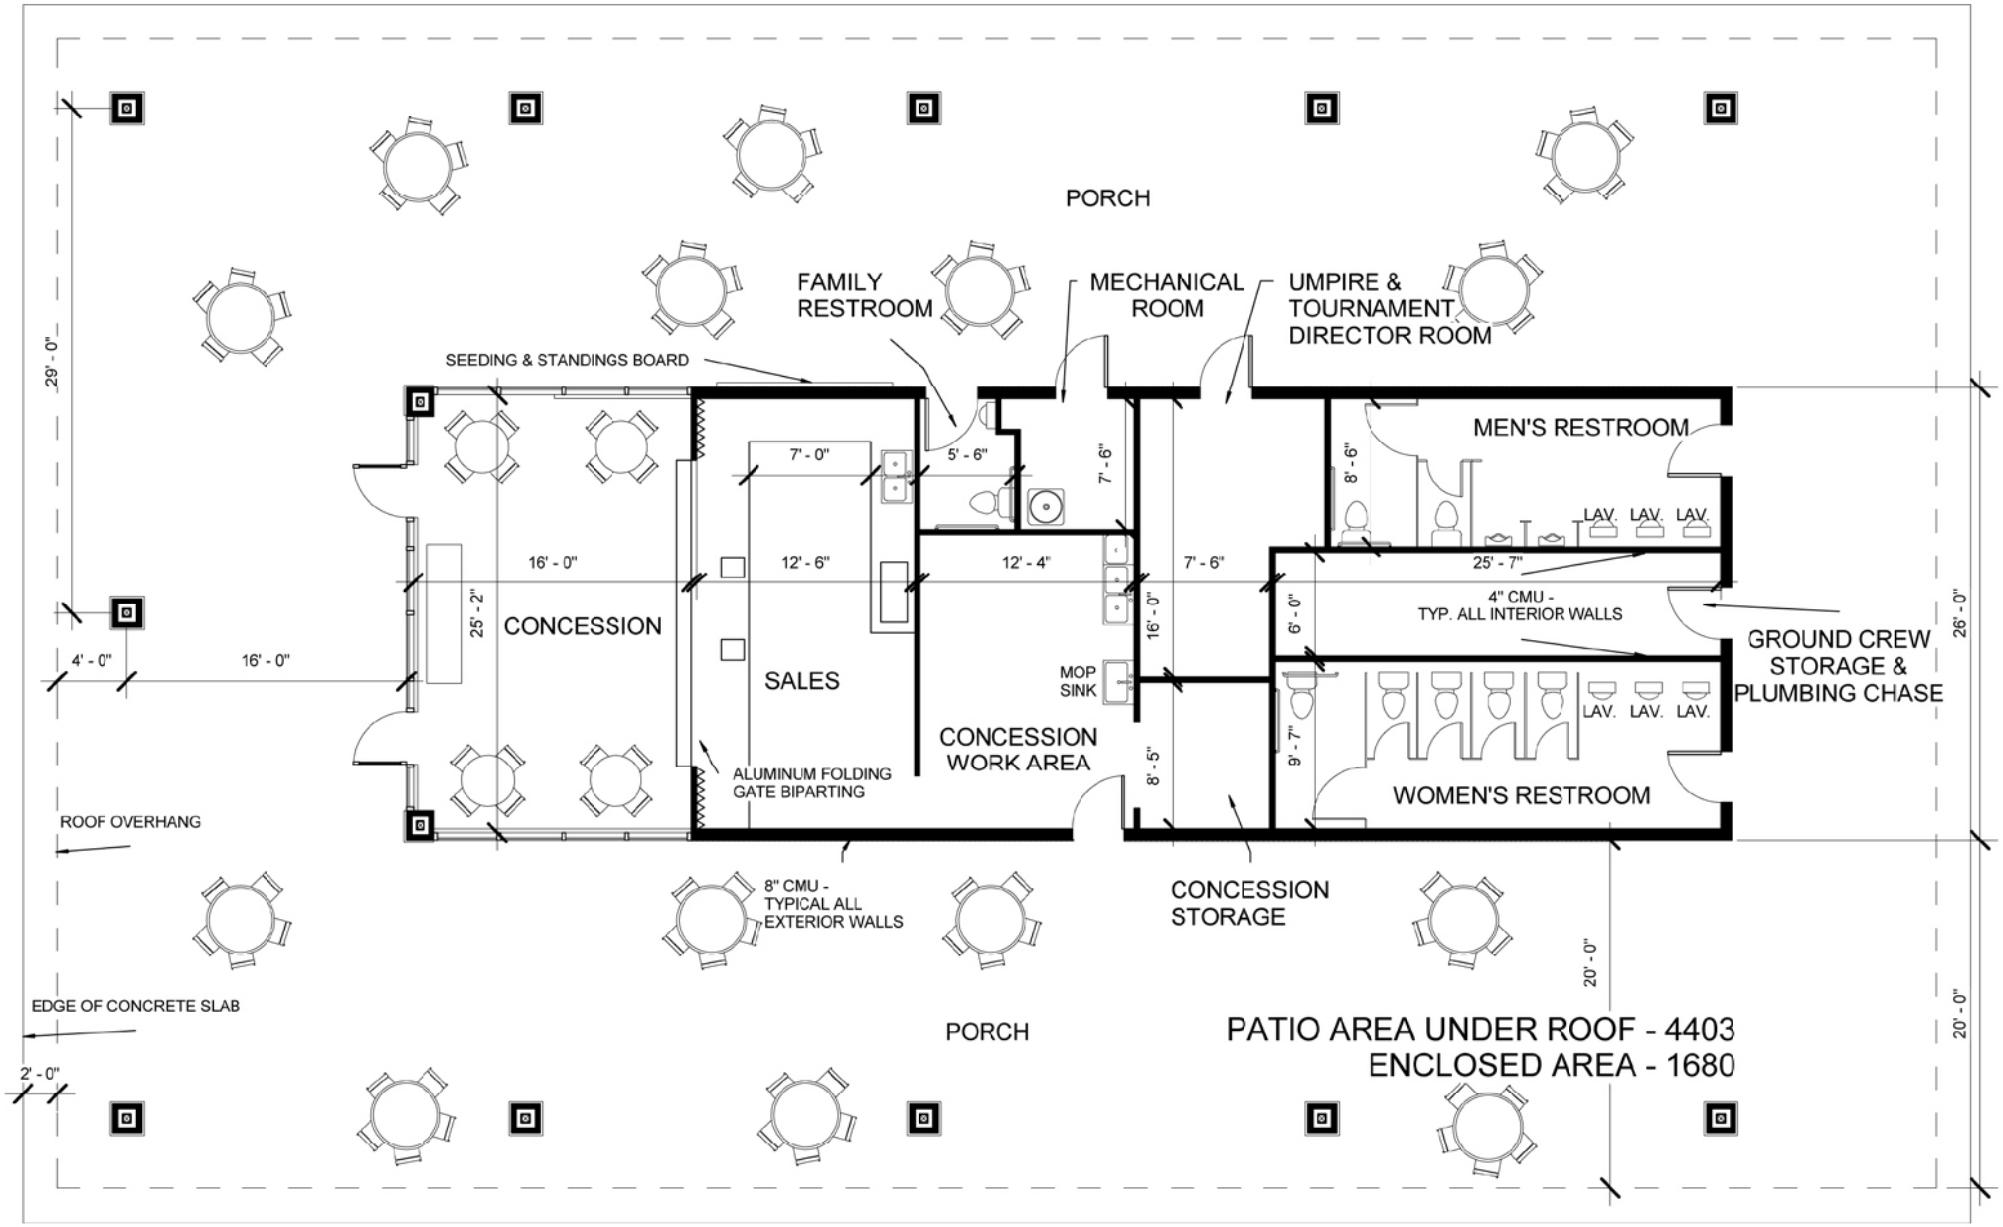

columbia associates
architecture, interiors & site planning
columbia & camdenton, missouri

P.O. Box 41
Columbia, MO. 65205
ph. 573-442-8888 ph. 573-443-3910
www.columbiaassociatesarchitecture.com

New Concessions, Restrooms, Changing, Storage

Atkins Memorial Field
Columbia, Missouri

Conceptual Rendering

Project number

Date **7/21/2011** Issue Date