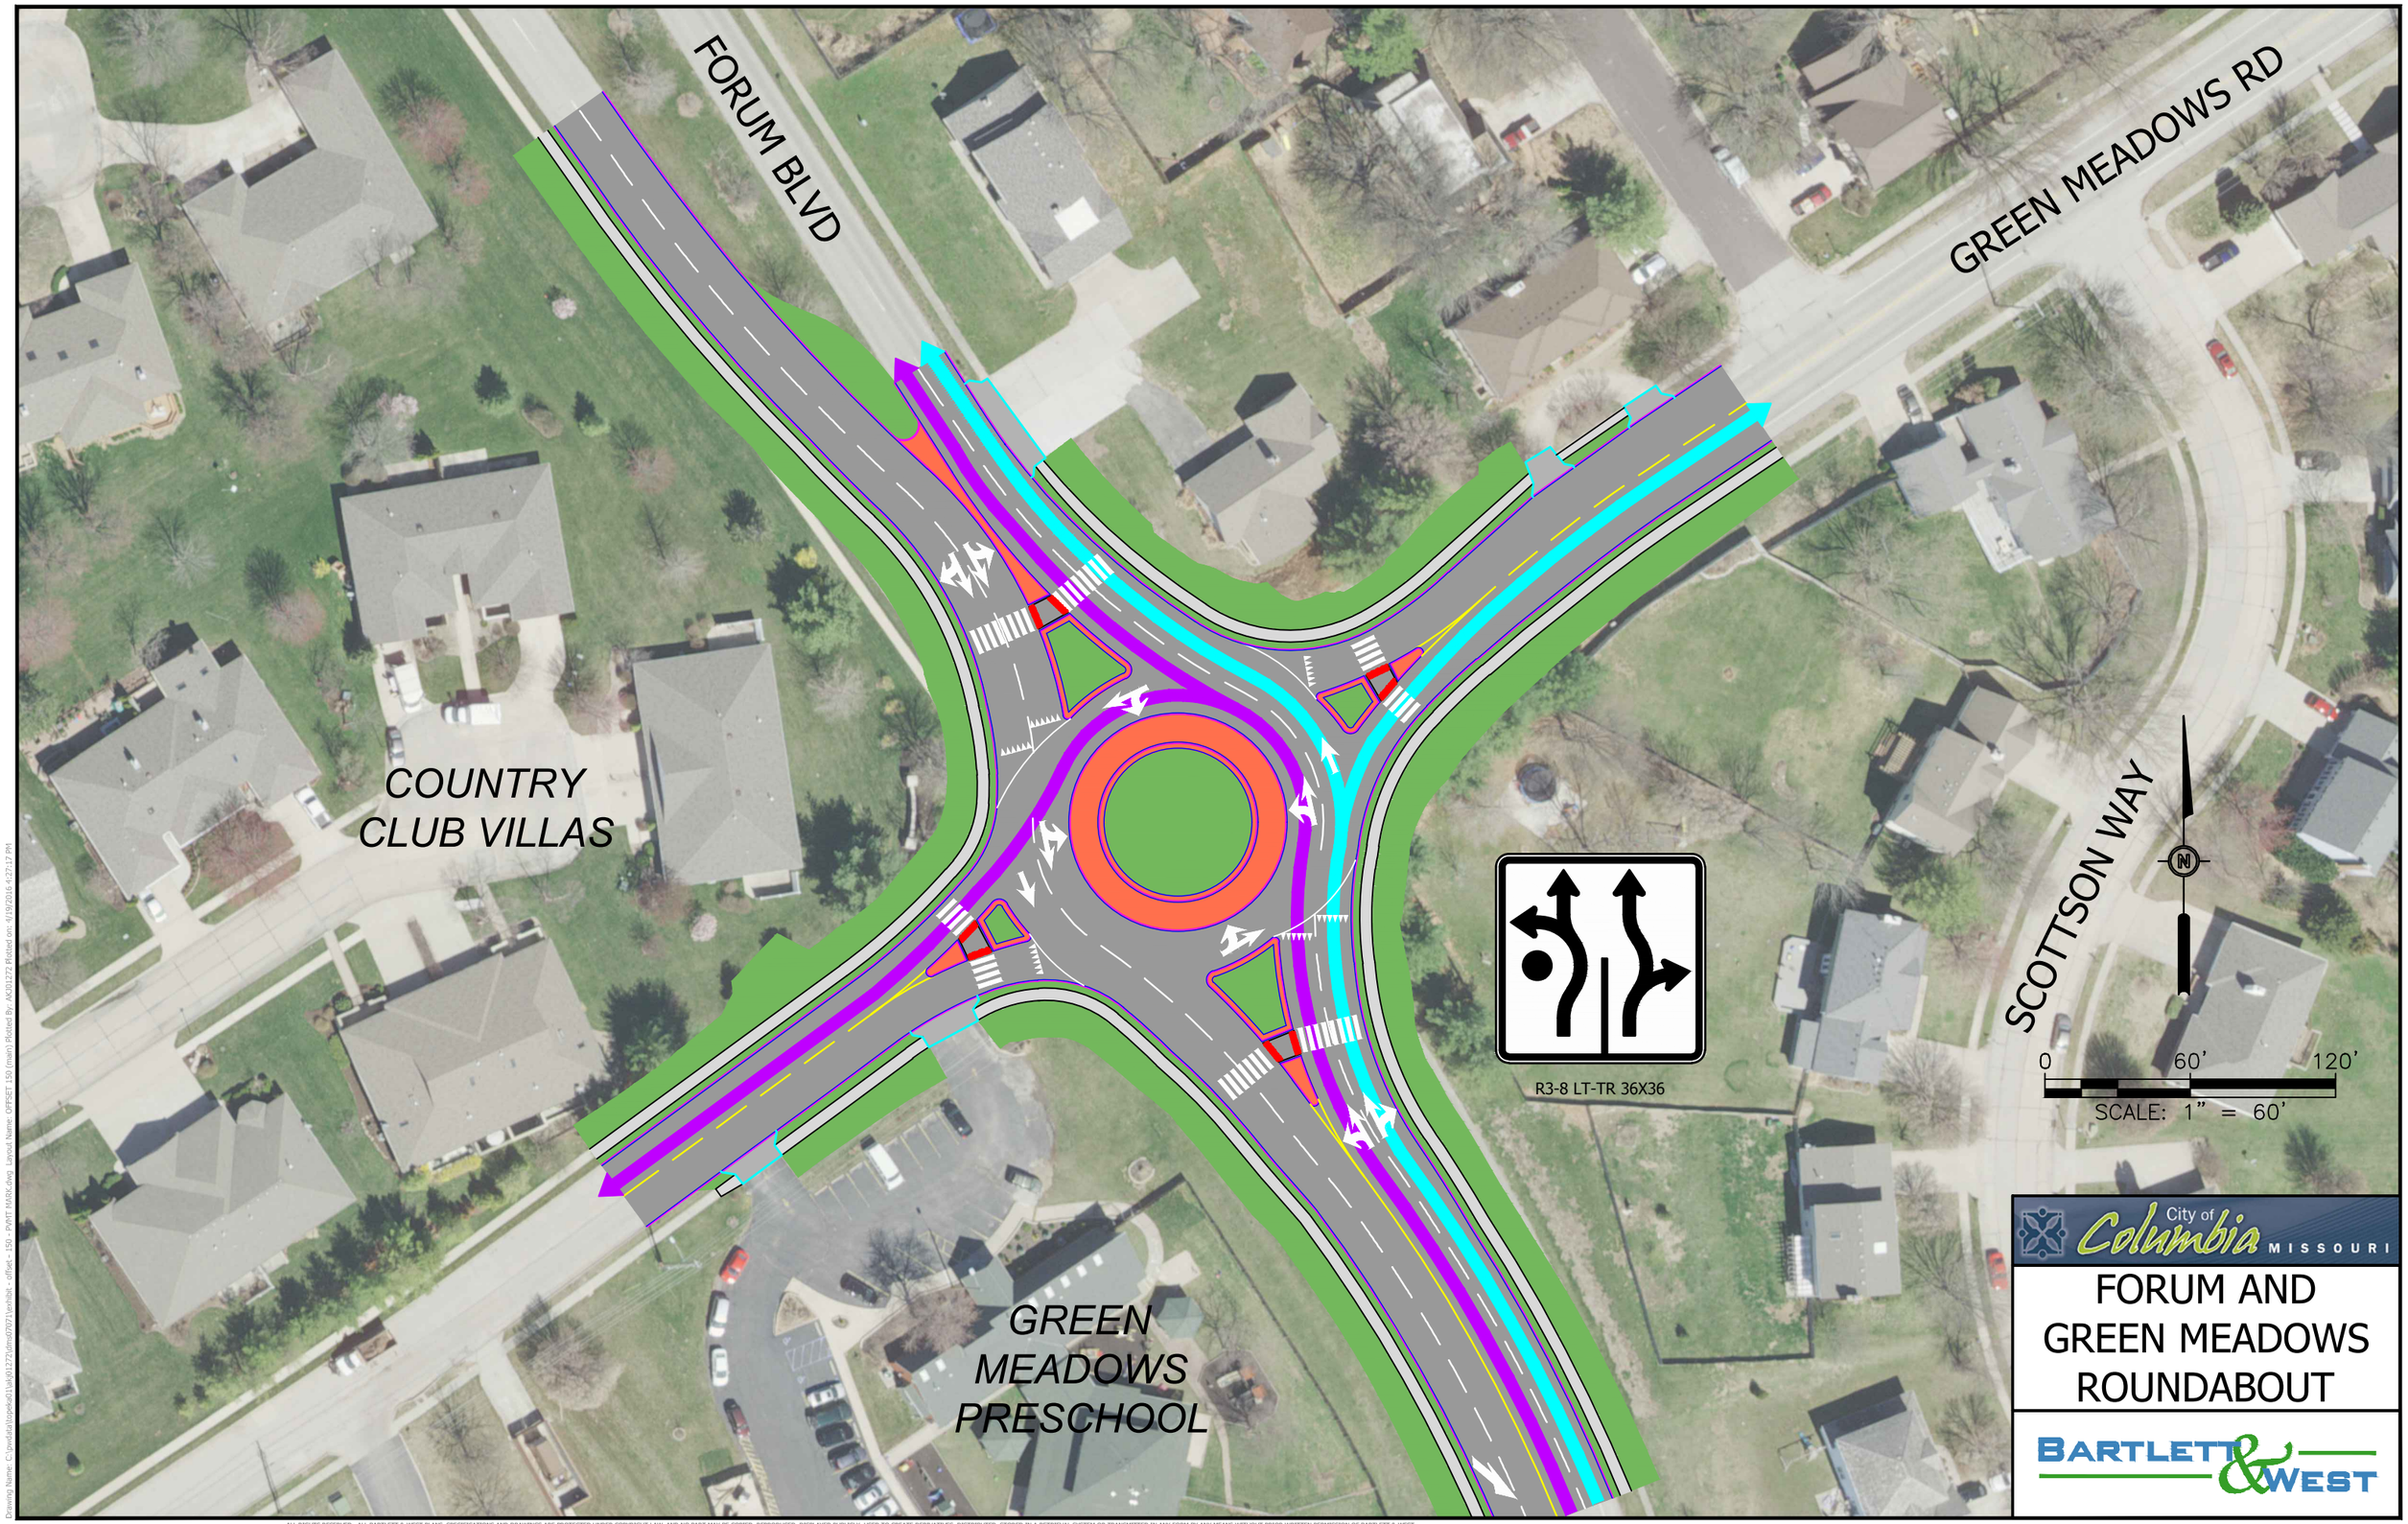

ALL RIGHTS RESERVED. ALL BARTLETT & WEST PLANS, SPECIFICATIONS AND DRAWINGS ARE PROTECTED UNDER COPYRIGHT LAW, AND NO PART MAY BE COPIED, REPRODUCED, DISPLAYED PUBLICLY, USED TO CREATE DERIVATIVES, DISTRIBUTED, STORED IN A RETRIEVAL SYSTEM OR TRANSMITTED IN ANY FORM BY ANY MEANS WITHOUT PRIOR WRITTEN PERMISSION OF BARTLETT & WEST.

Drawing Name: C:\pwdata\topeka01ask\01272\dms07071\exhibit - offset - 150 - PVMT MARK.dwg Layout Name: OFFSET 150 (main) Plotted By: AK01272 Plotted on: 4/19/2016 4:27:17 PM