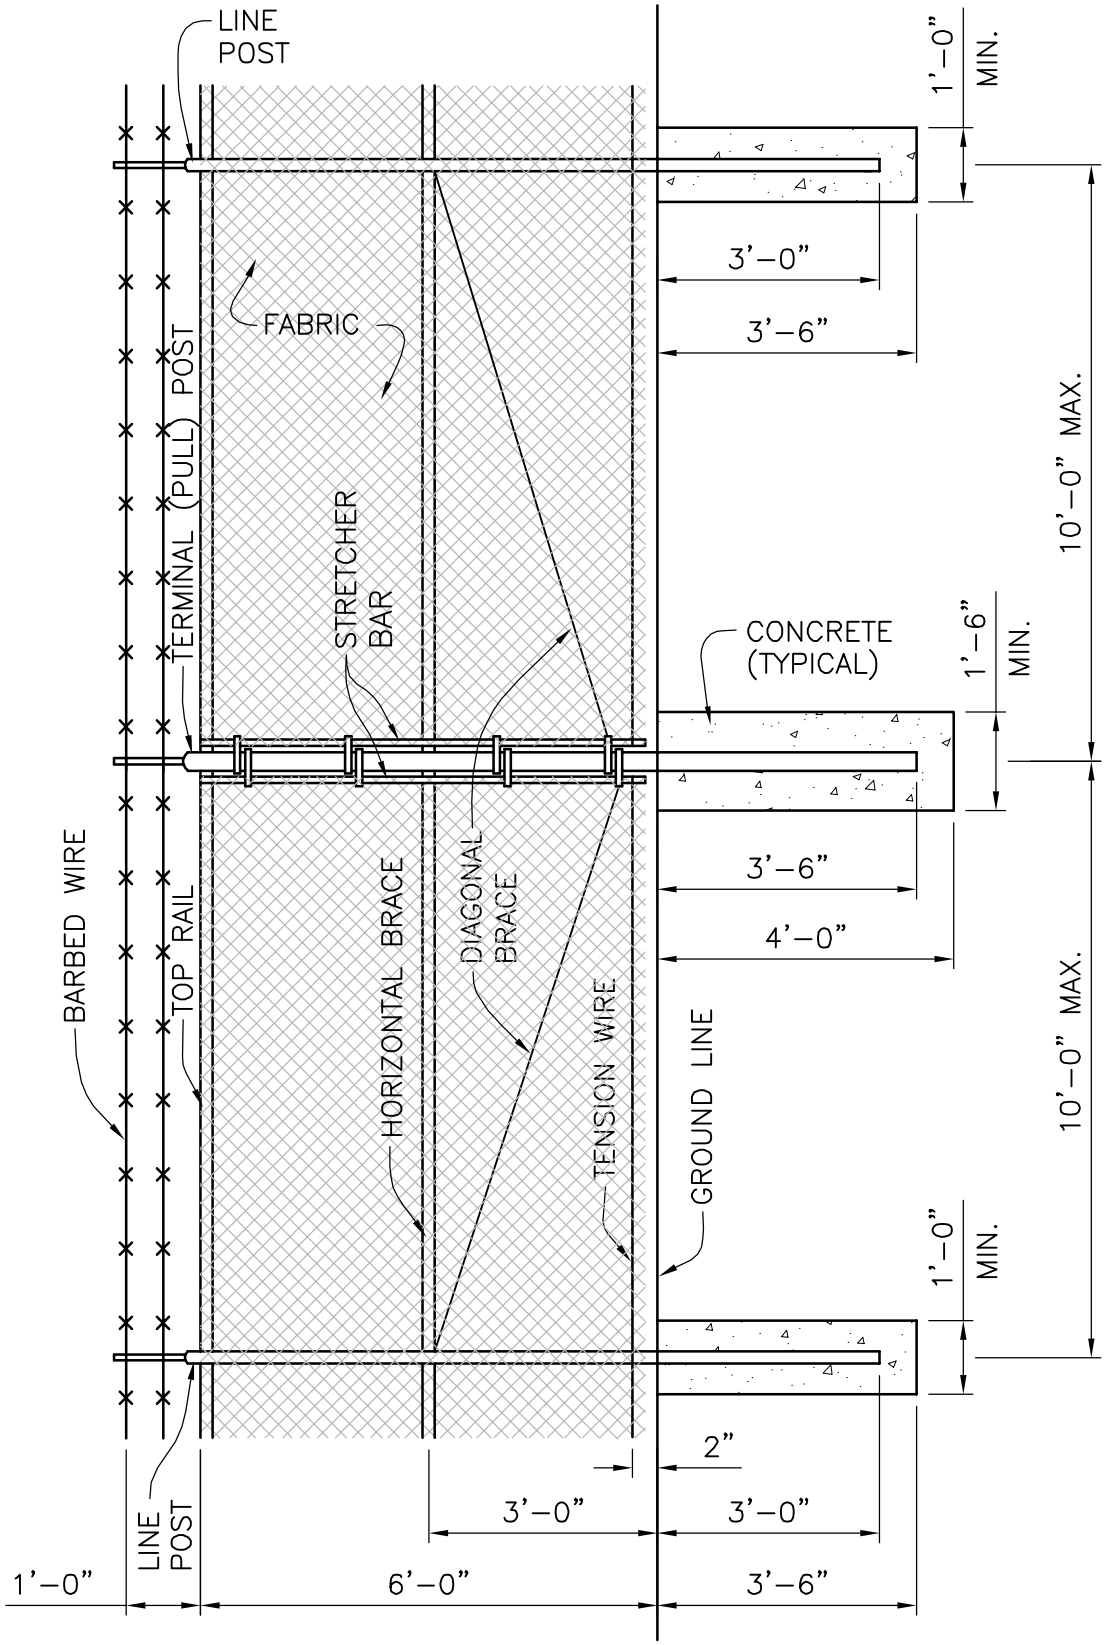

DM Approved	5/02/01 Date	City of Columbia Public Works Department	STANDARD PULL POST	19
Revisions				