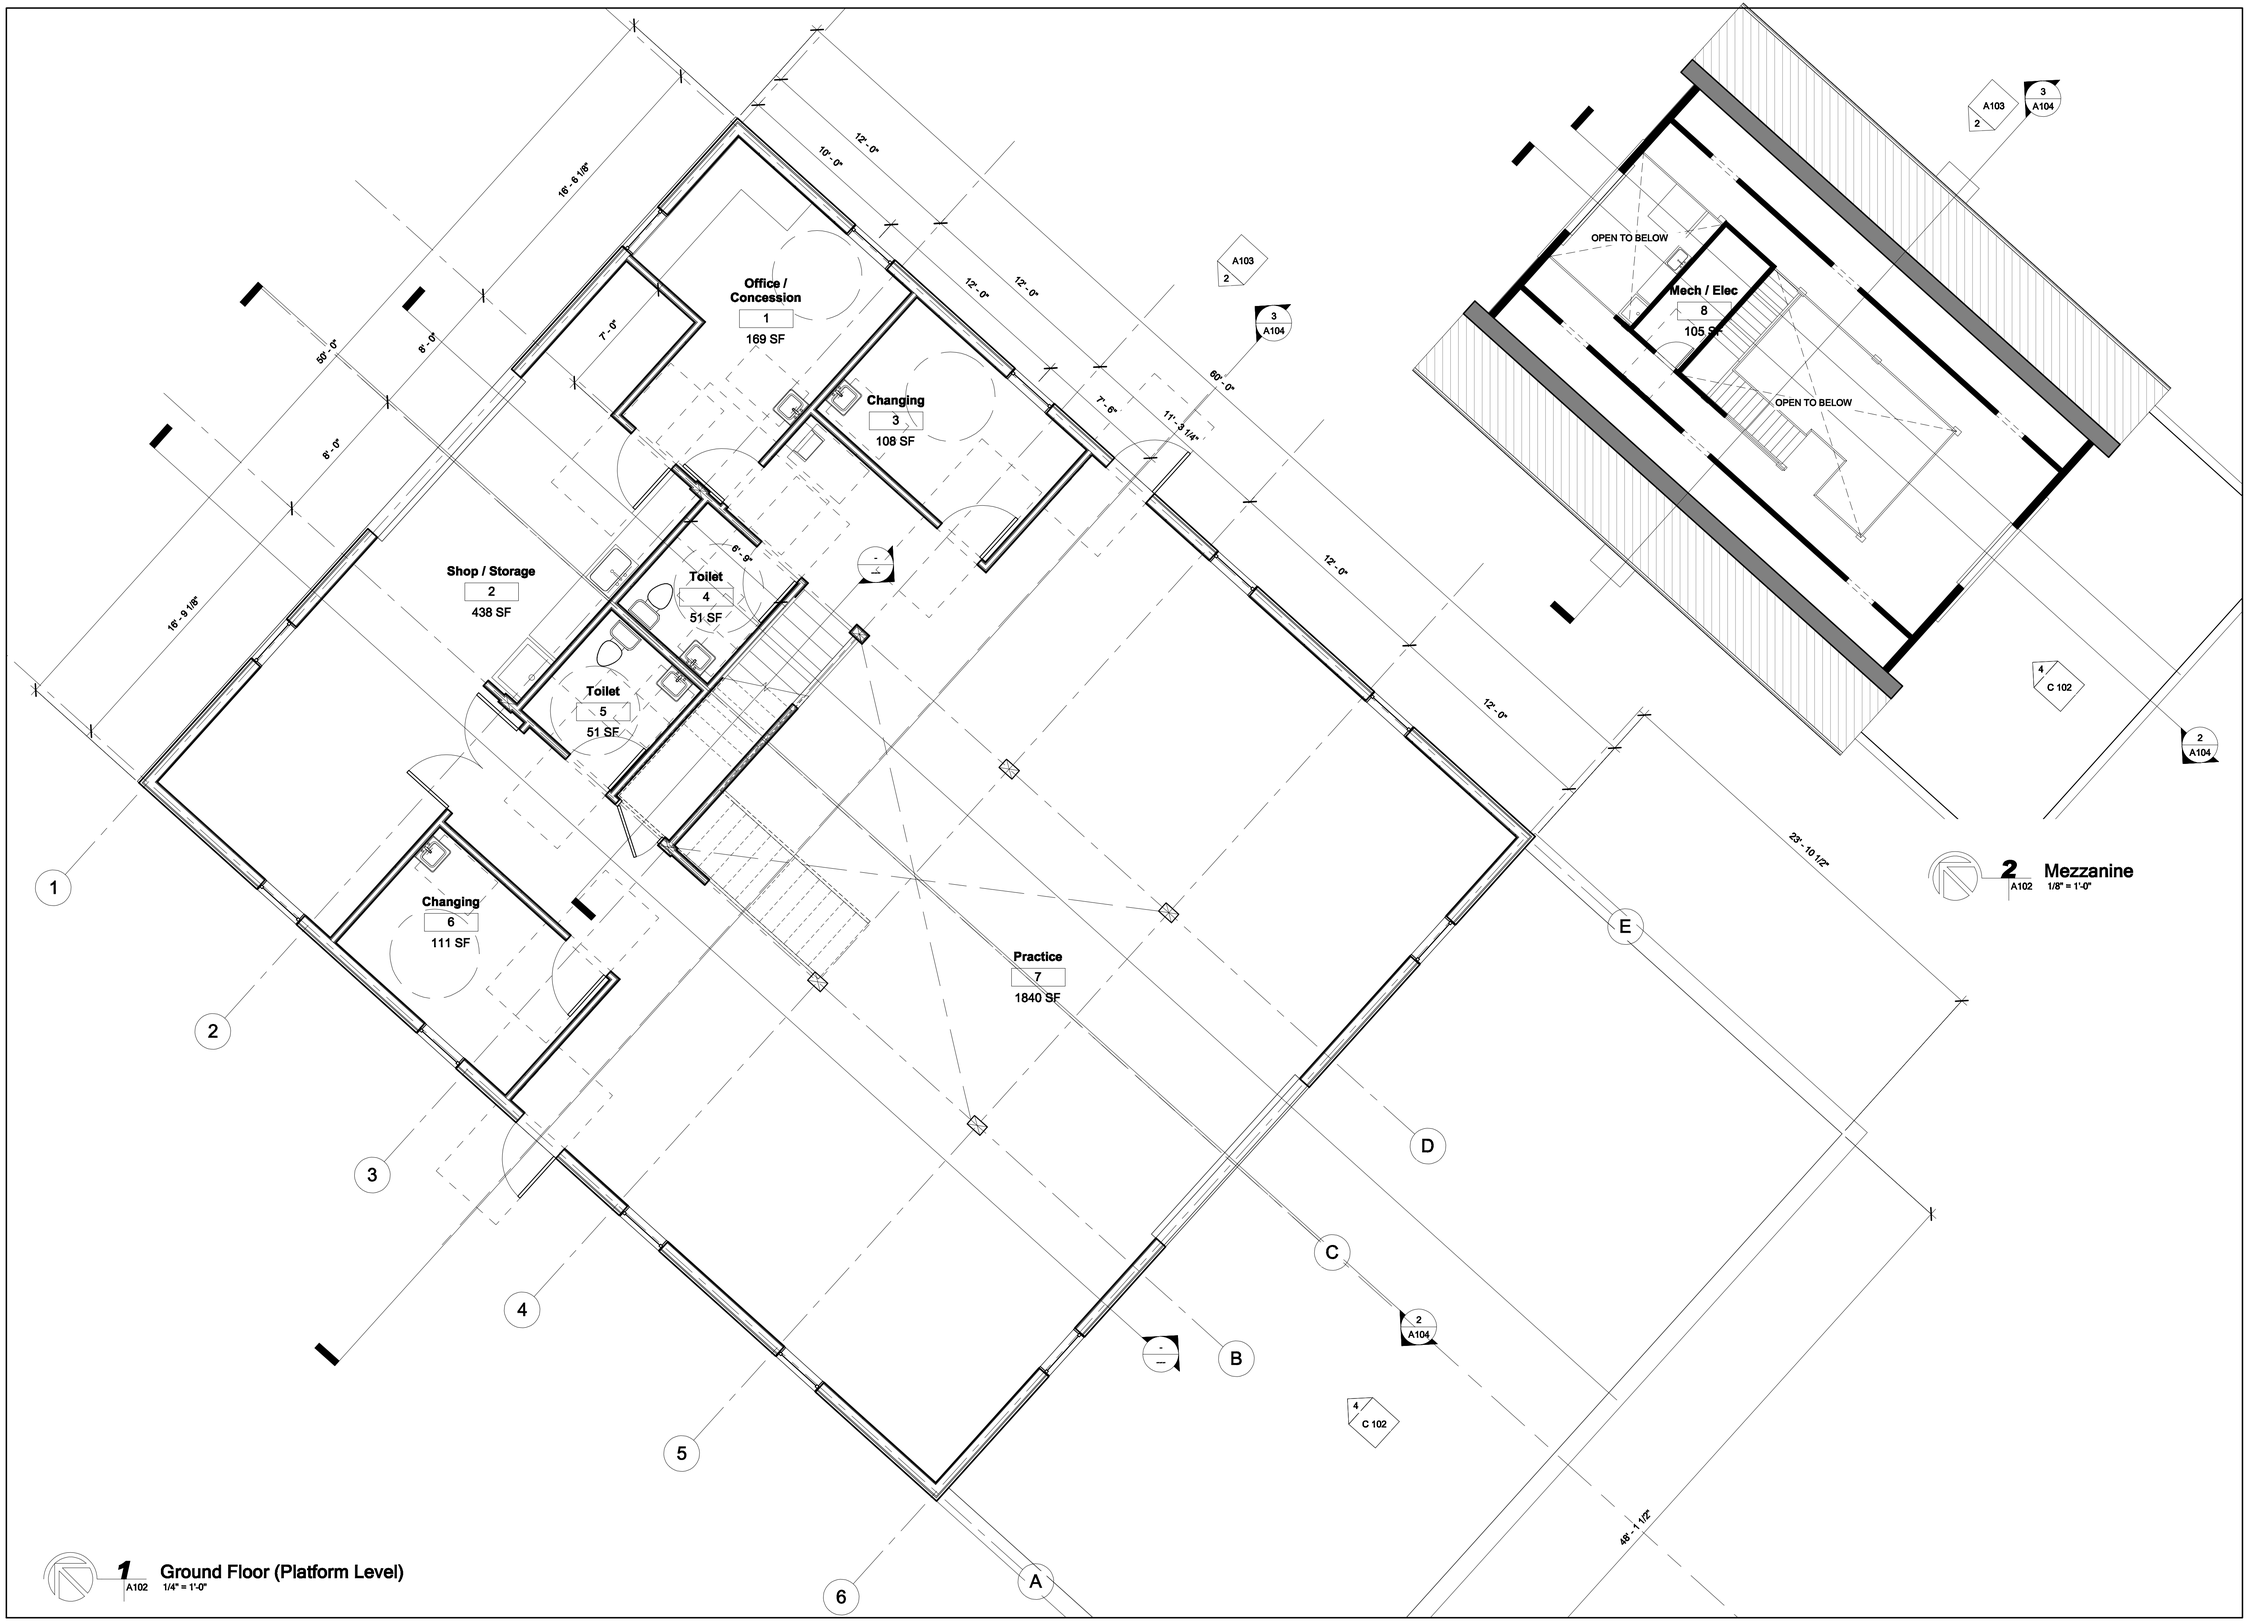

1 A102 Ground Floor (Platform Level)
1/4" = 1'-0"

2 A102 Mezzanine
1/8" = 1'-0"

3/17/2011 3:42:07 PM

preliminary not for construction

This Drawing is the property of Studio 4, LLC. Unauthorized reproduction is prohibited.

Studio 4
architecture . design . planning
1120 west broadway columbia, missouri 65203 573.529.6855
www.studio4columbia.com

Maplewood Barn Theatre - Nifong Park

Enter address here

ISSUE FOR: Preliminary

Issue Date	
REVISION	DATE

Floorplans

A102

PROJECT: 10-06

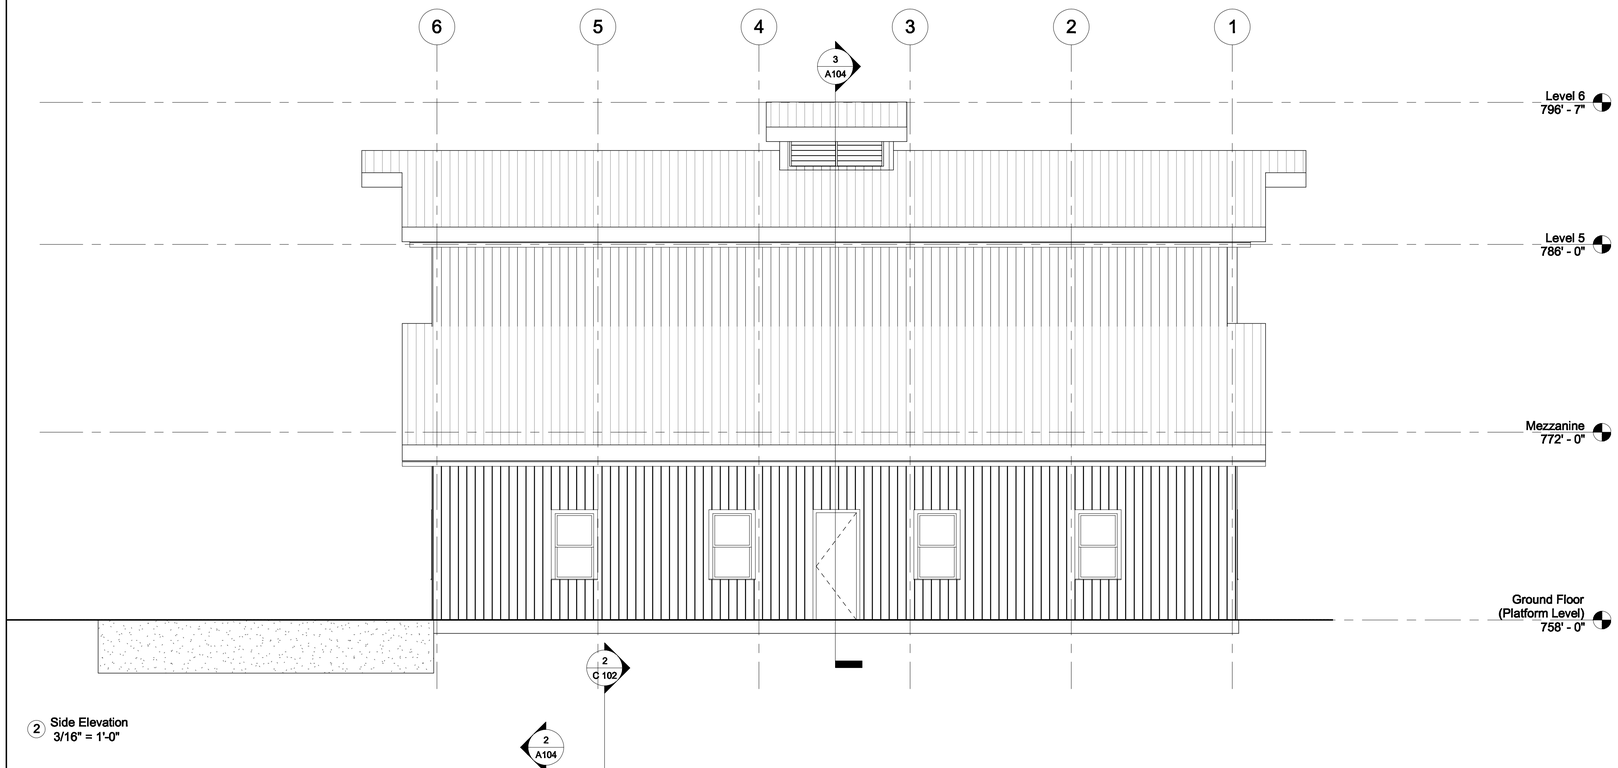

2 Side Elevation
3/16" = 1'-0"

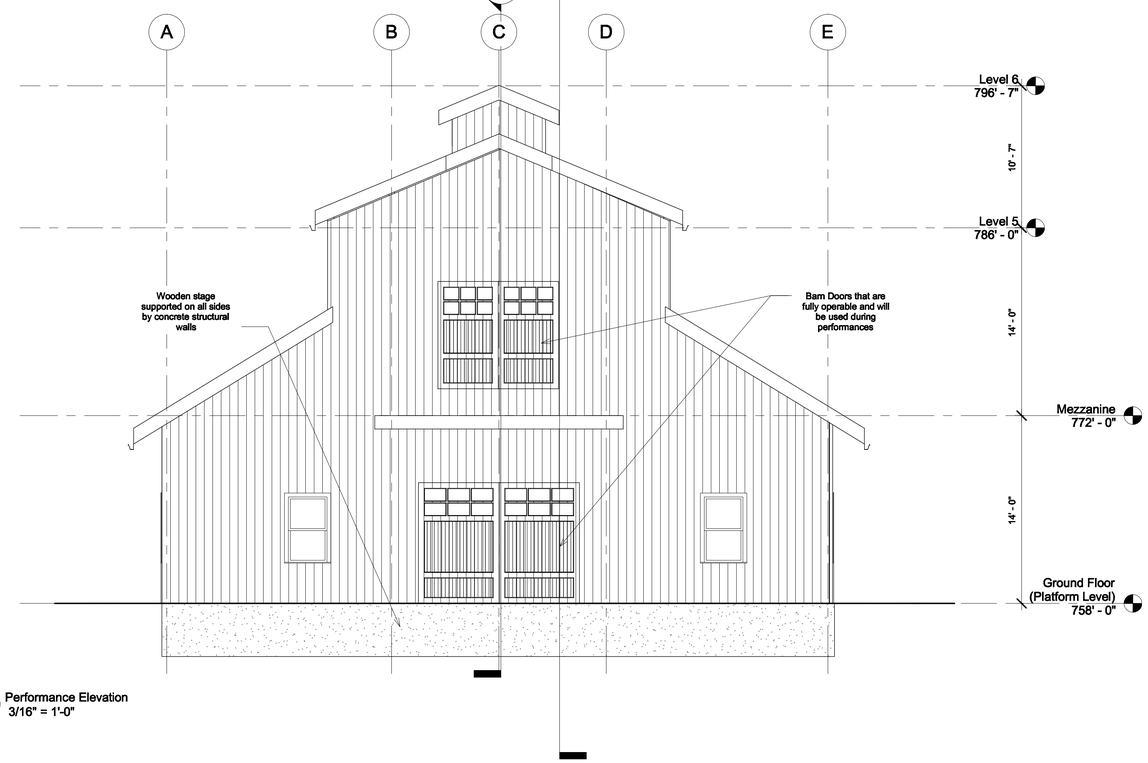

1 Performance Elevation
3/16" = 1'-0"

3/17/2011 3:42:10 PM

preliminary not for construction

This Drawing is the property of Studio 4, LLC. Unauthorized reproduction is prohibited.

Studio 4
architecture . design . planning
1120 west broadway columbia, missouri 65203 573.529.6855
www.studio4columbia.com

Maplewood Barn Theatre - Nifong Park

Enter address here

ISSUE FOR:	Preliminary
Issue Date	
REVISION	DATE

Elevations

A103

PROJECT: 10-06