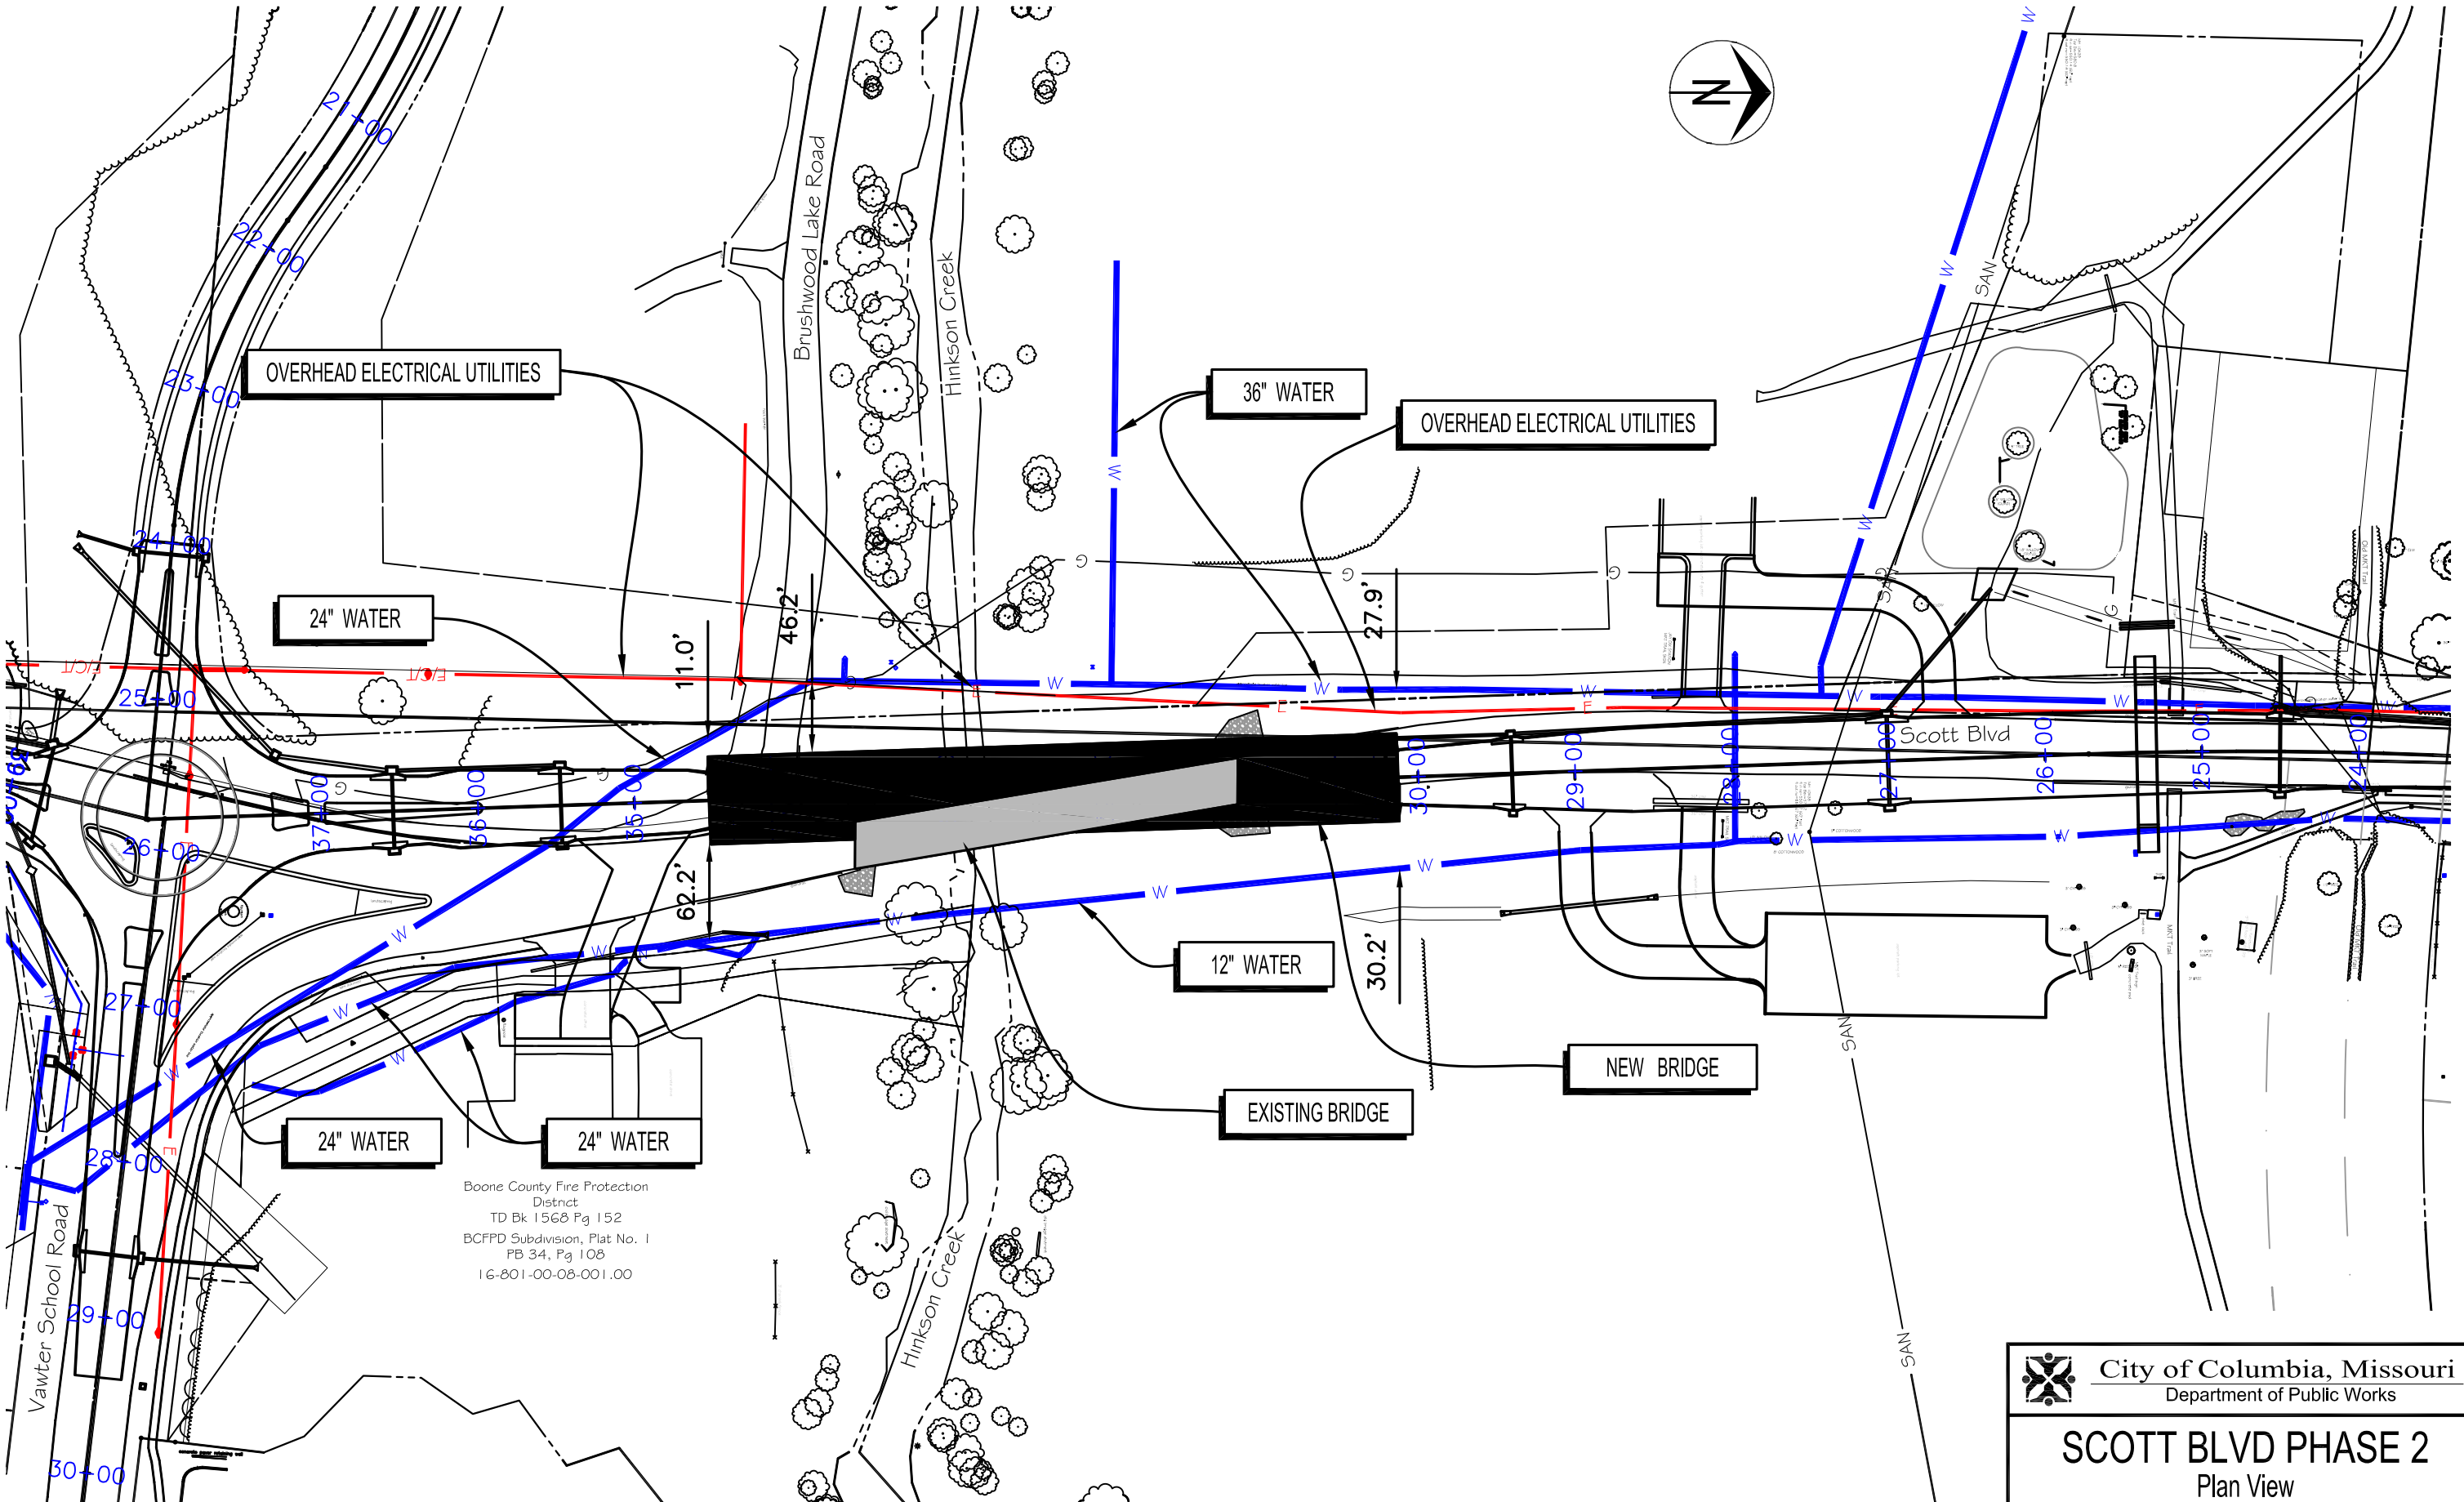

City of Columbia, Missouri
Department of Public Works

SCOTT BLVD PHASE 2
Plan View

Scale: 1"=100'	Dwn: B.F.R.	Date: 3/10/14

o:\caddproj\street\320707 scott blvd – brookview terrace to vawter school rd\diagram\diagram 03-10-2014.dwg

2011 Orthophoto Source: Boone County Assessor