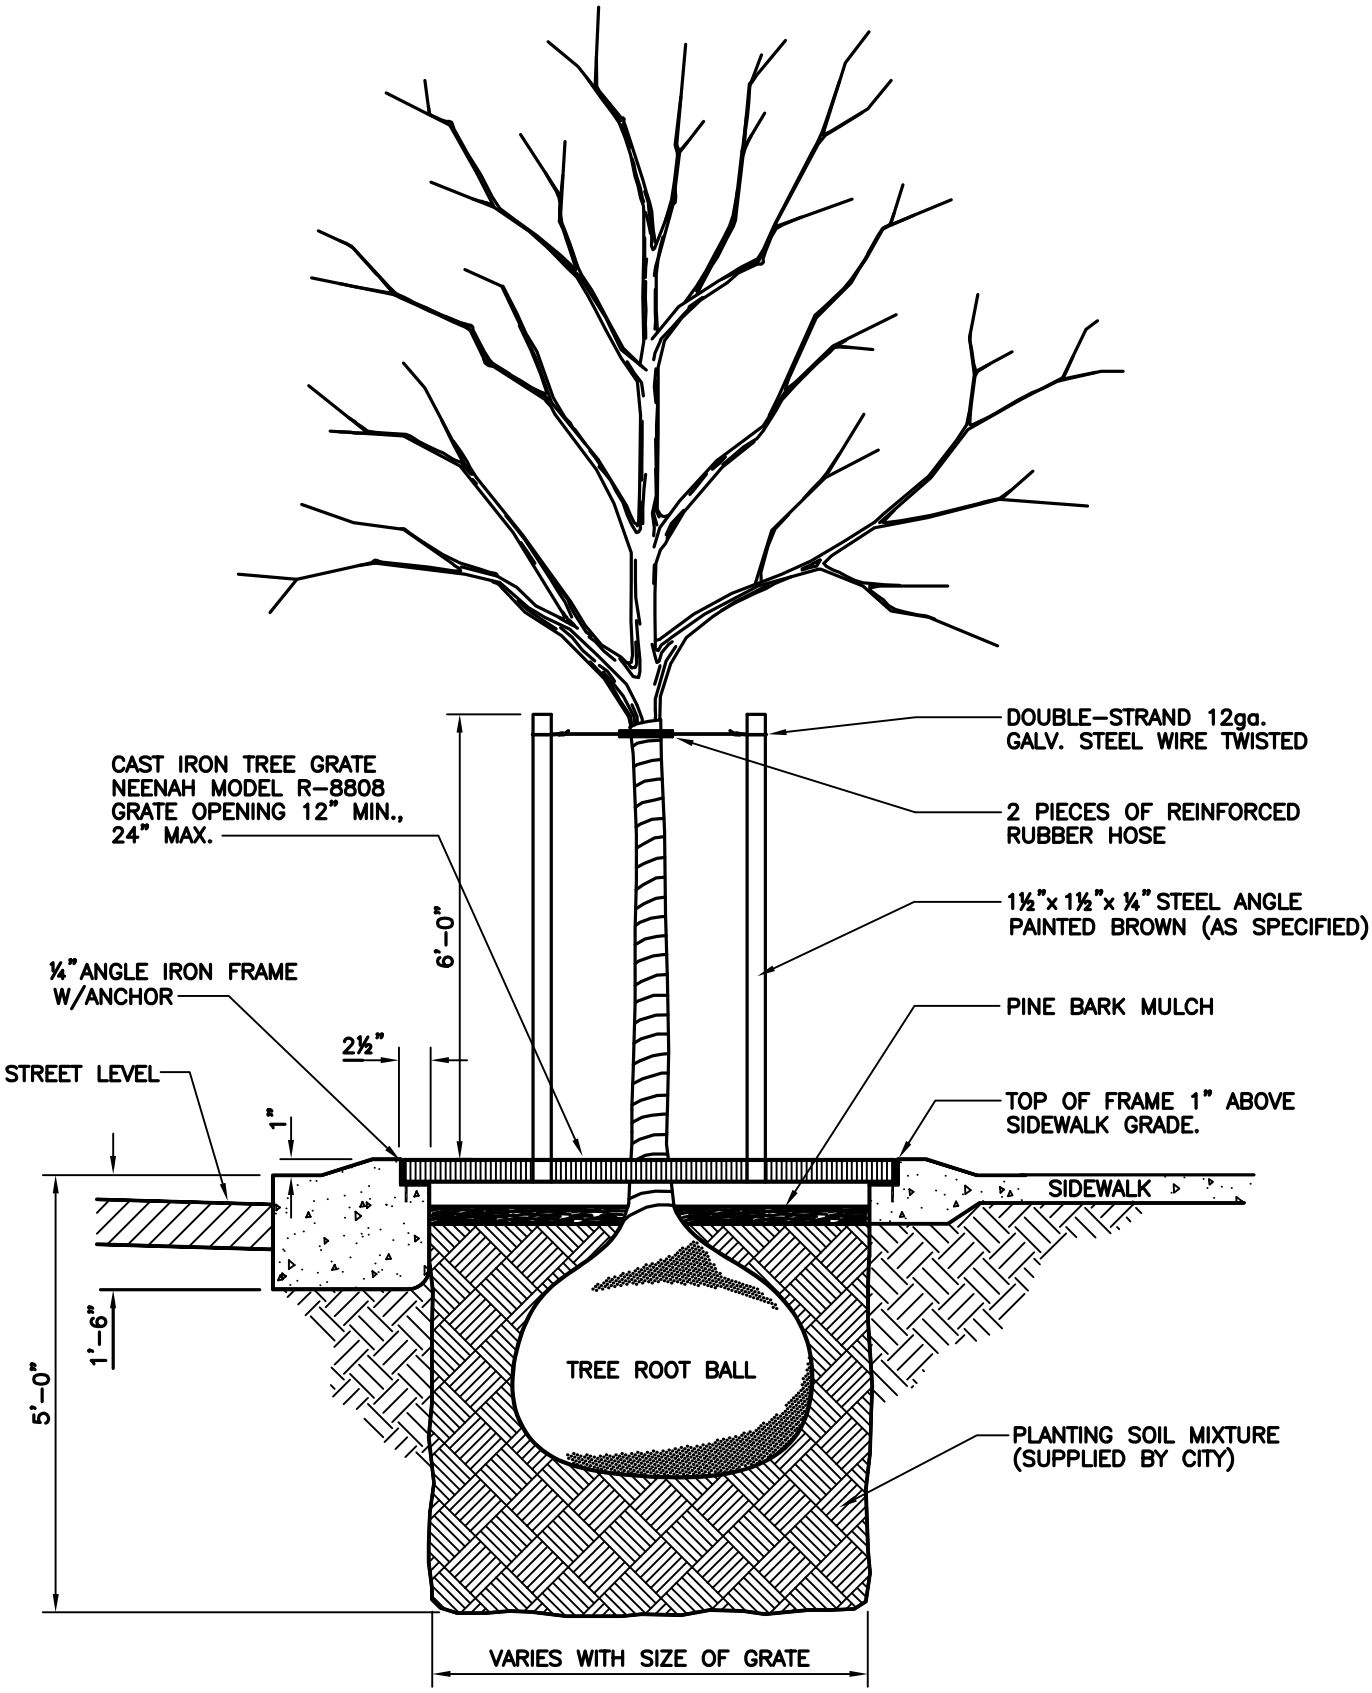

JDG Approved	1/1/12 Date	City of Columbia Public Works Department	TYPICAL DOWNTOWN TREE PLANTING DETAIL	1000.09
Revisions				