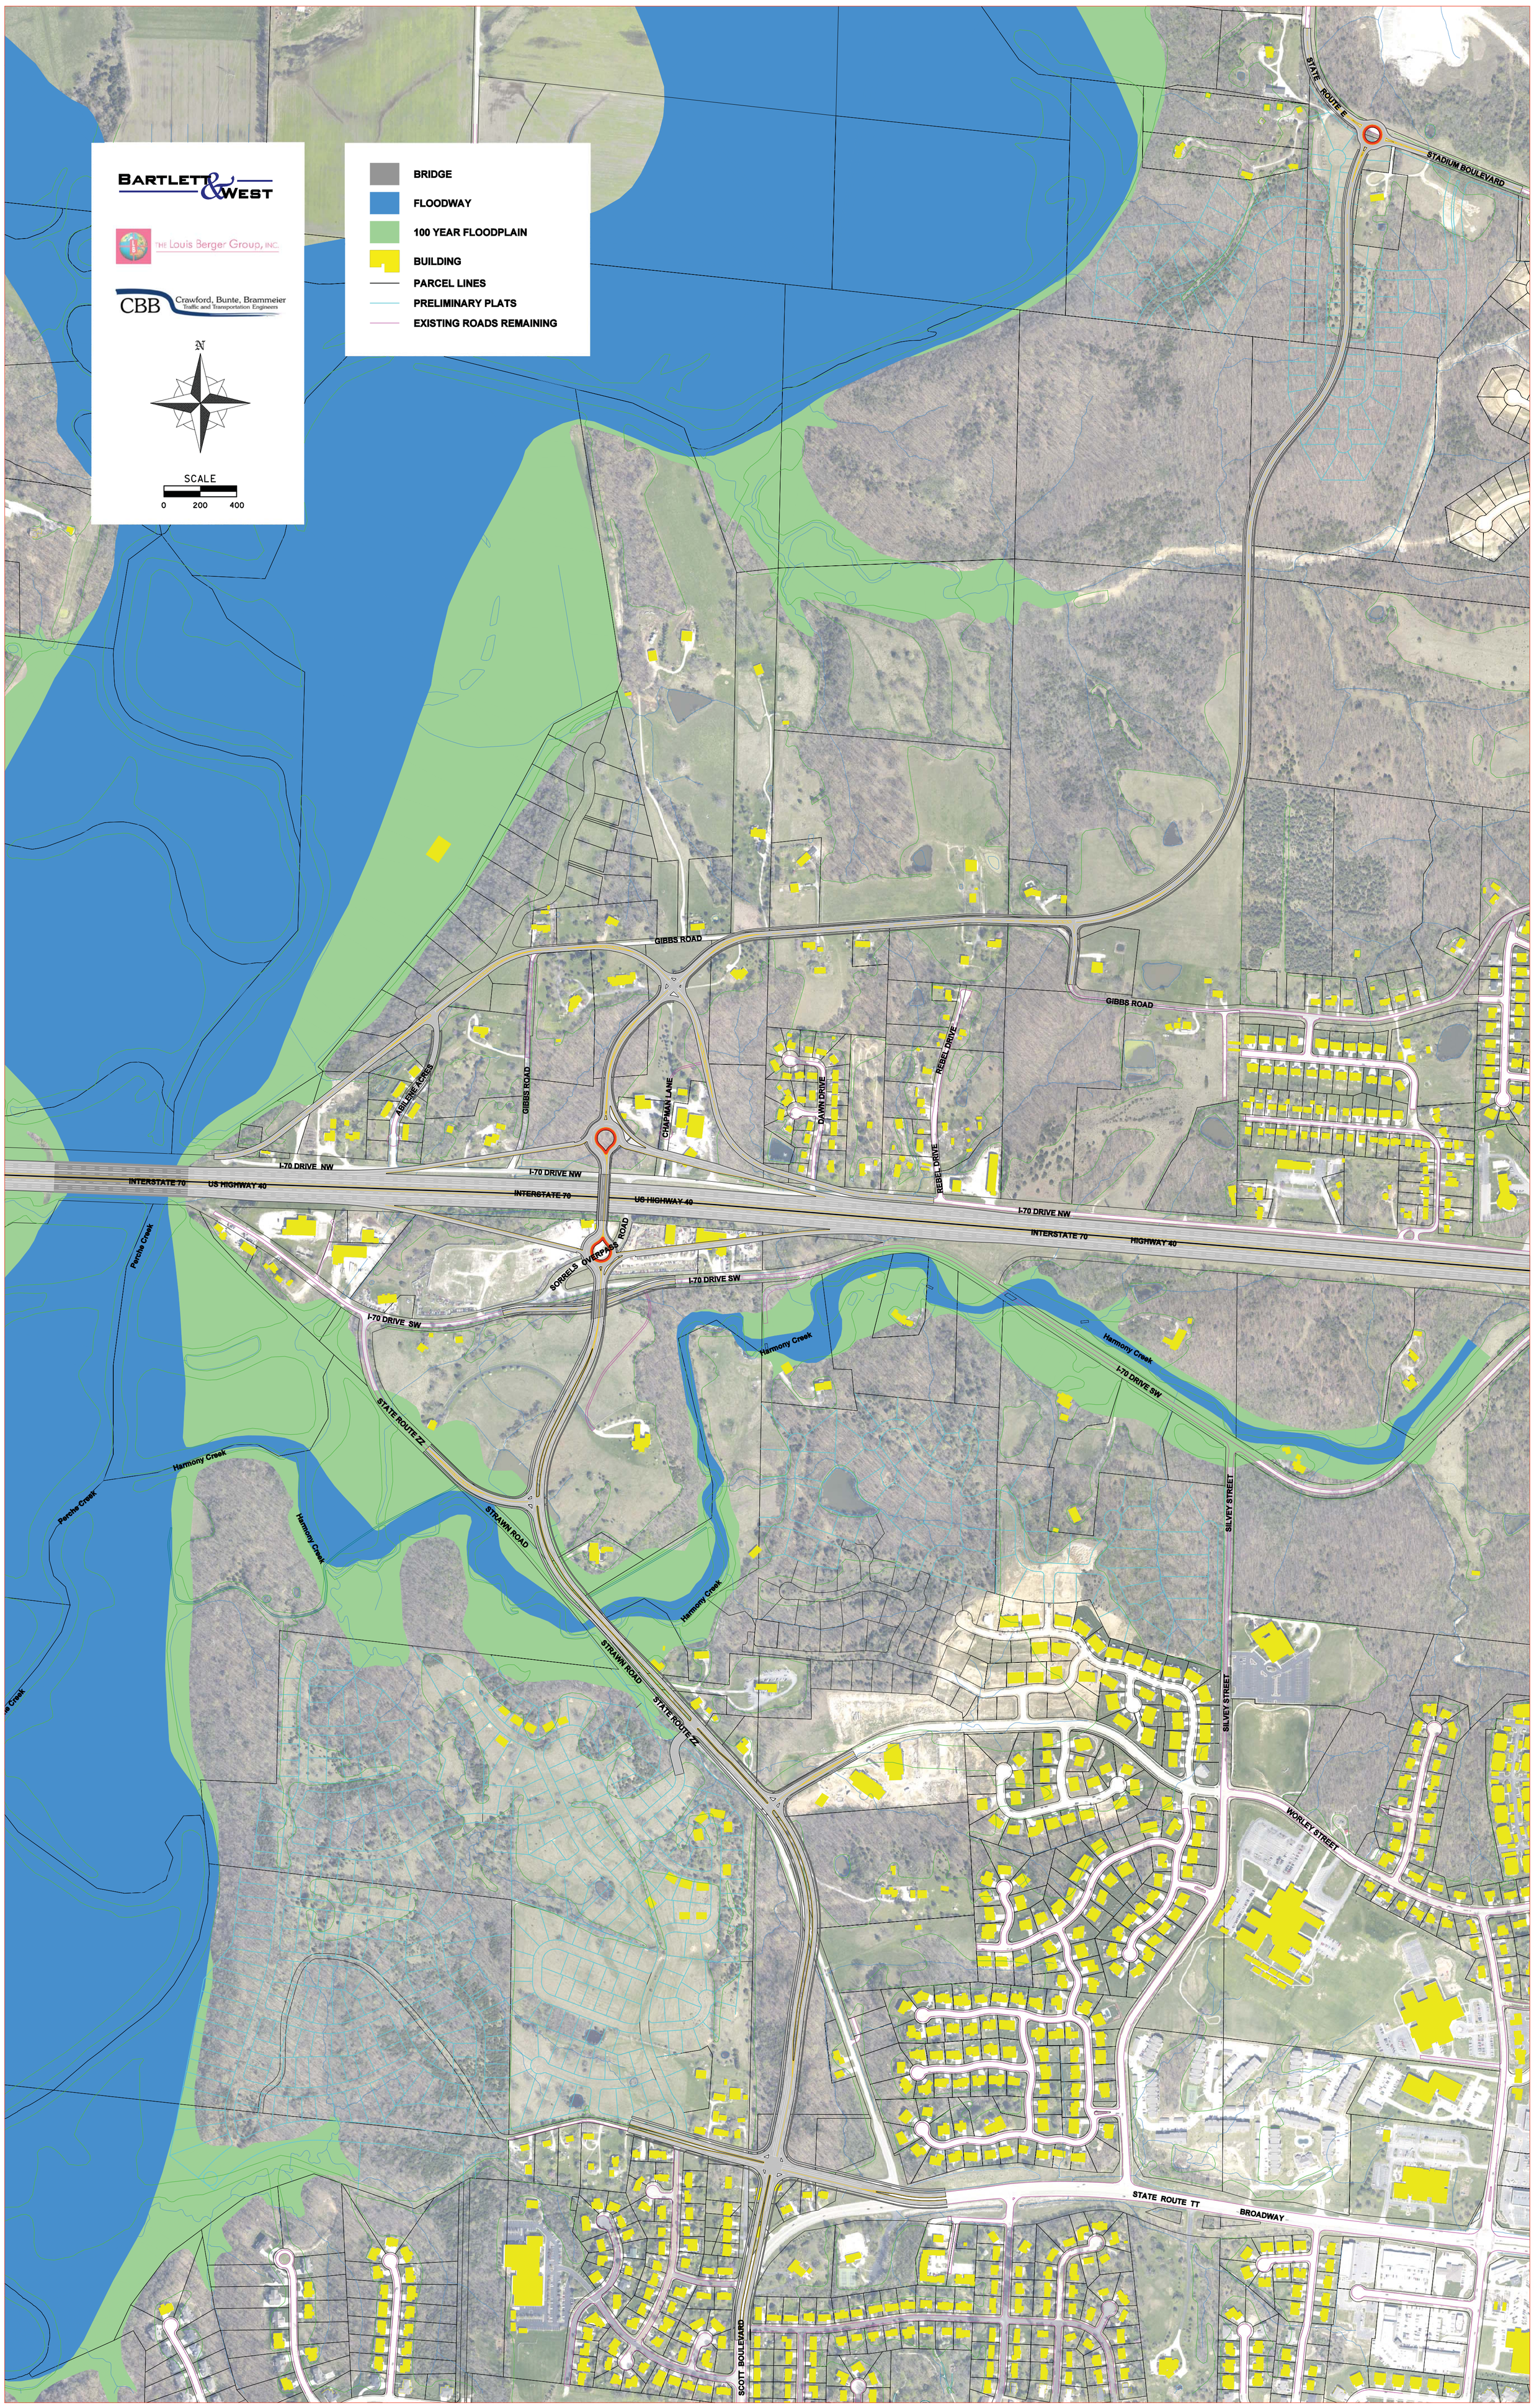
BARTLETT & WEST
THE Louis Berger Group, INC.
CBB Crawford, Bunte, Brammeier Traffic and Transportation Engineers
N
SCALE
0 200 400
BRIDGE
FLOODWAY
100 YEAR FLOODPLAIN
BUILDING
PARCEL LINES
PRELIMINARY PLATS
EXISTING ROADS REMAINING
STATE ROUTE E
STADIUM BOULEVARD
GIBBS ROAD
ABILENE ACRES
CHAPMAN LANE
DAWN DRIVE
REBEL DRIVE
I-70 DRIVE NW
INTERSTATE 70
US HIGHWAY 40
HIGHWAY 40
SORRELS OVERPASS ROAD
I-70 DRIVE SW
Harmony Creek
Perche Creek
STATE ROUTE ZZ
STRAWN ROAD
SILVEY STREET
WORLEY STREET
STATE ROUTE TT
BROADWAY
SCOTT BOULEVARD